




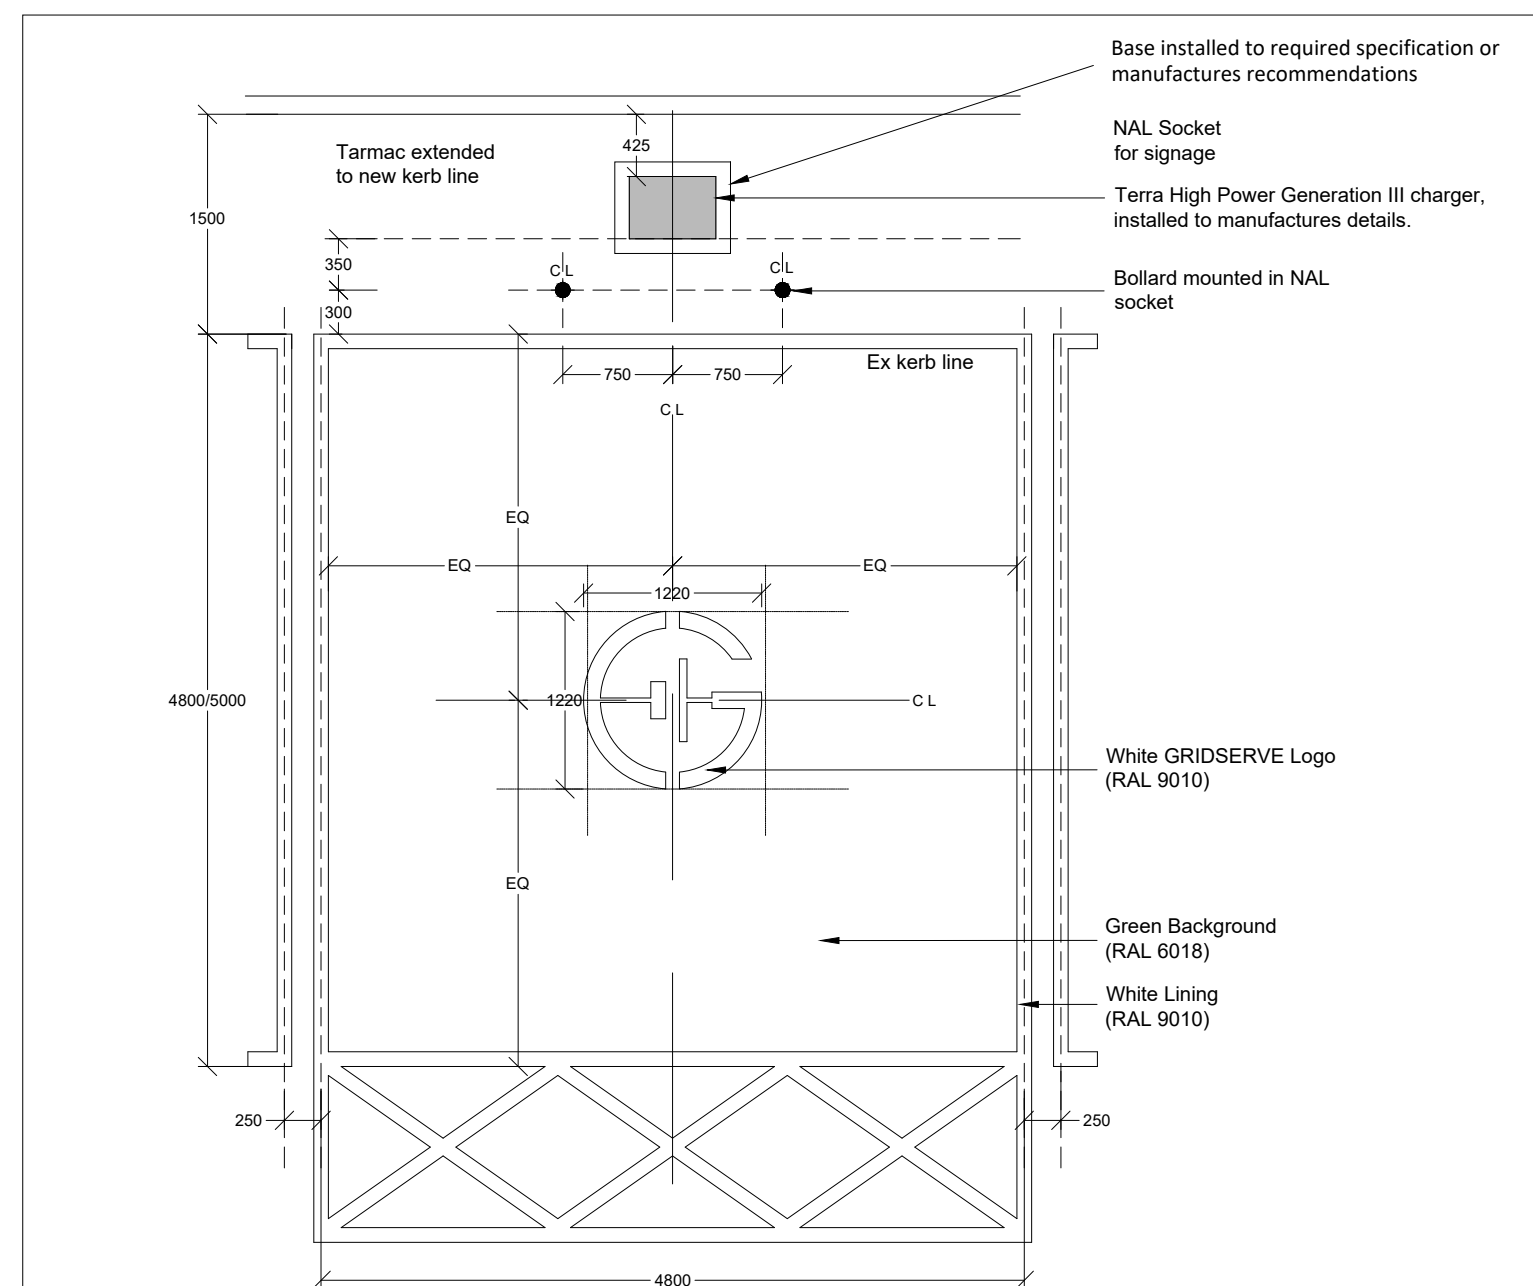

STANDARD ACCESSIBLE BAY
SETTING OUT
REF GRIDSERVE STANDARD
DRAWING SKXX

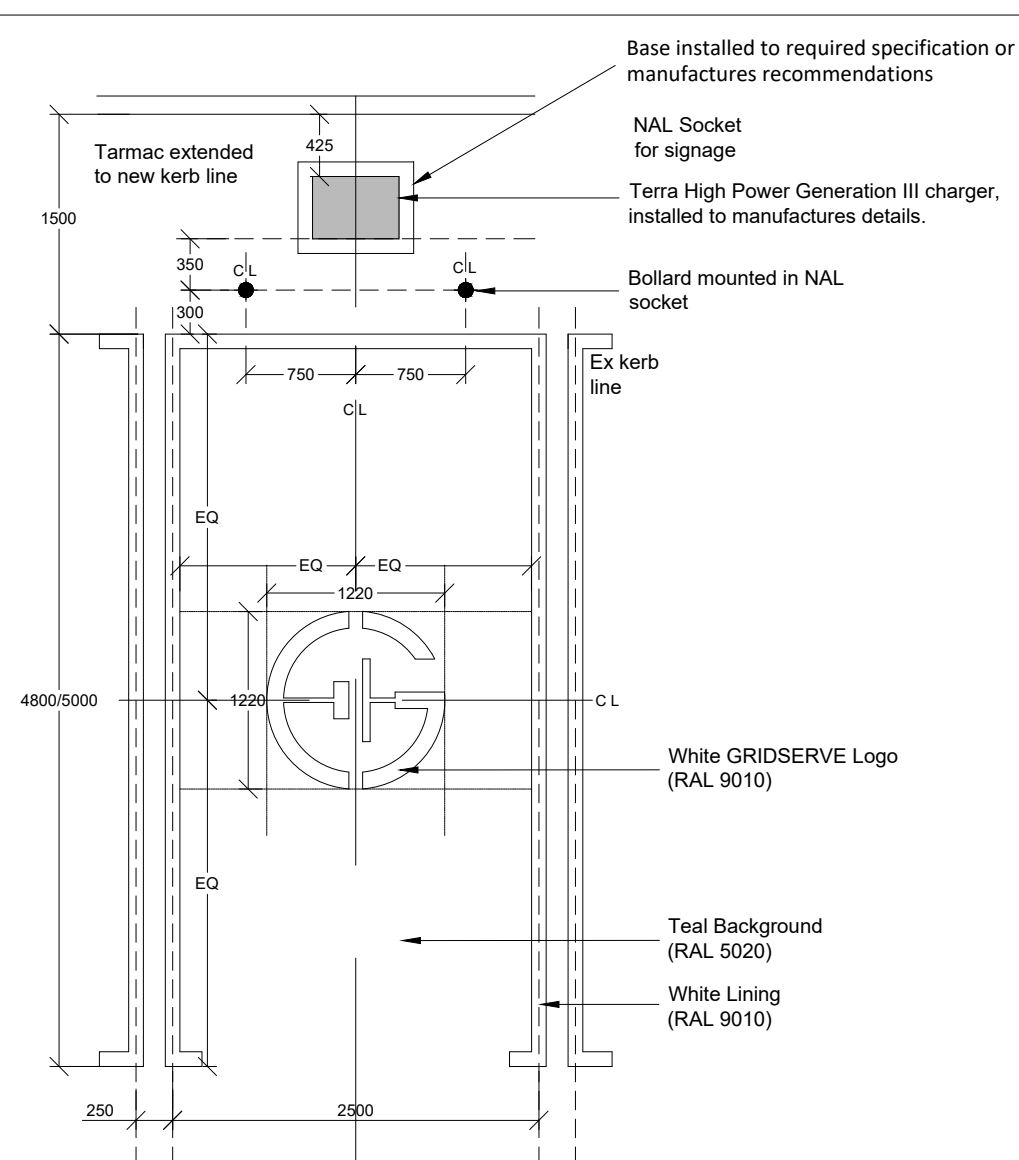

STANDARD BAY SETTING OUT
REF GRIDSERVE STANDARD
DRAWING SK06

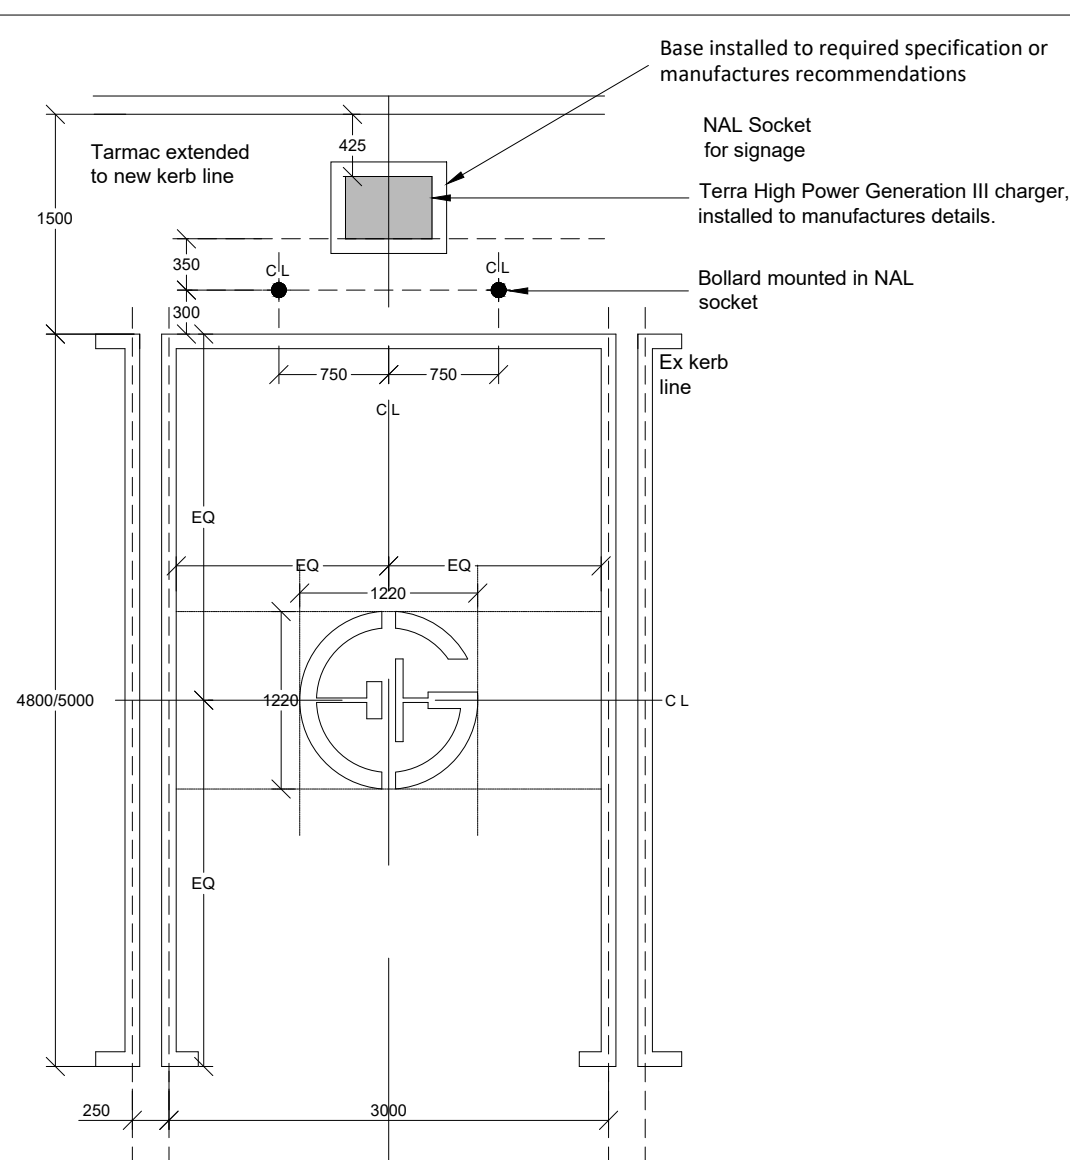

NON STANDARD BAY SETTING OUT
REF GRIDSERVE STANDARD DRAWING
SK06

DRAWING NOTES

COPYRIGHT ©
This drawing and the details herein are the copyright of MBH Design Studio Ltd. and must not be reproduced, altered or passed to any third party without prior written consent.

Every effort has been made to ensure the accuracy of these drawings, however MBH Design Studio Ltd. accept no responsibility for any discrepancies arising from the reuse of survey information and preliminary drawings commissioned by the Applicant from others.

Standard Bay Spec:

Bay Colour Spec: Ocean Blue - RAL 5020

Logo Colour Spec: Pure White - RAL 9010

Accessible bay logo detail and setting out is as per drawing no 8577-BOW-A0-ZZ-DR-A-0002. See also page 11, 12 & 13.

Accessible bays are to be solid fill colour 2 Pack Methyl Methacrylate (MMA), whilst the logo and associated lining to be white 2 Pack Methyl Methacrylate (MMA) lining sat within a blue 2 Pack Methyl Methacrylate (MMA).
The G Logo must always be central between the entry line of the bay and wheel stop. GRIDSERVE® to confirm colour on a site by site basis.

Accessible Bay Spec:

Bay Colour Spec: Yellow Green - RAL 6018

Logo Colour Spec: Pure White - RAL 9010



C	22.09.2023	DNO DETAILS AND LOCATION REVISED.	ACM/MBH
B	30.08.2023	NAL SOCKET SPEC REVISED.	ACM/MBH
A	12.07.2023	CHARGER BAY DESIGN SPEC REVISED.	LBM/ACM
REV	DATE	DESCRIPTION	DRAWN/CHECKED
REVISION NOTES			

PRELIMINARY



MBH Design Studio Ltd.
Rosemount House, Rosemount Avenue, West Byfleet, Surrey, KT14 6LJ
www.mbhld.com t: 01932 352 727 f: 01932 351 545

CLIENT



PROJECT

**MOTO BURTON IN KENDAL
M62 WESTBOUND JCT 18/19
HEYWOOD, LANCASHIRE
OL10 2QH**

DRAWING TITLE

LINEWORK

DRAWN BY

PSB

CHECKED BY _____

MBH

DATE _____

02.08.21

DRAWING NUMBER

ENV2269-105

PAPER SIZE

A1

REV.

0