
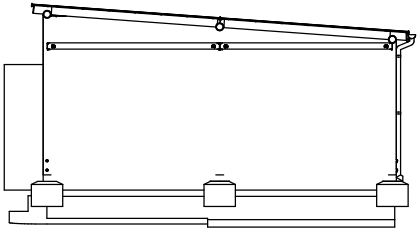
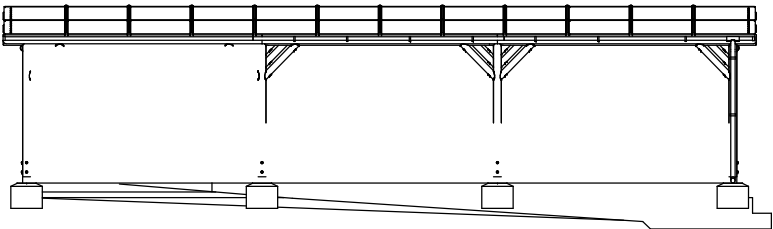
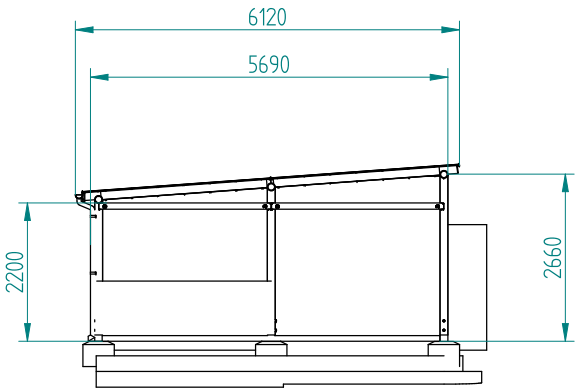
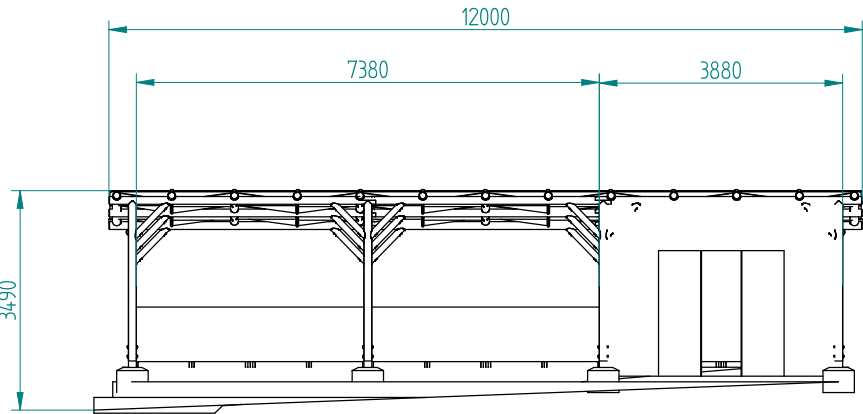
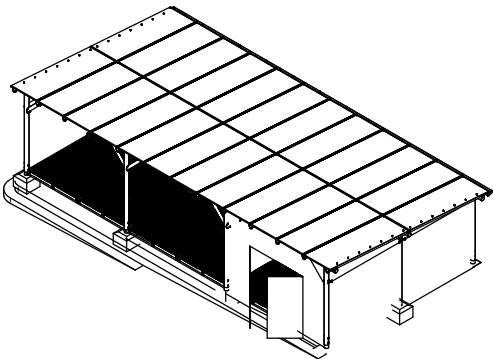


TIMBER FRAMED SHELTER

Material: Green Tanalised Timber Framework & Steel Roof Frame.
Finish: Natural
Colour : Anthocite Roof & Natural Timber framework

Rev	Modifications	Date	Approved
A	New Drawing	28/10/21	BW
B	Revision as per planning req.	15/07/22	BW
C	Redesign to accomodate slope	01/09/23	BW
D	Updated with additional information requested	18/01/24	BW
E	Materials Added	30/01/24	BW

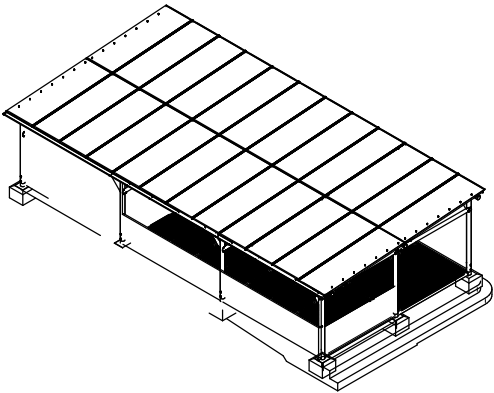

Redwood Play Ltd
East Barn
Little Witley
Worcester
WR6 6LL
e:ben@redwoodplay.com



All Dimensions in mm

This document, including the copyright therein, is the property of Redwood Play Ltd and may not be
utilised for any purpose or reproduced, or transmitted in any third party without prior written consent.

Title Hollingworth Lake Climbing Structure			
Part Number HCS0001A			
Drawn By BW	Scale 1:100	Sheet Size A1	Sheet Number 10 of 21