
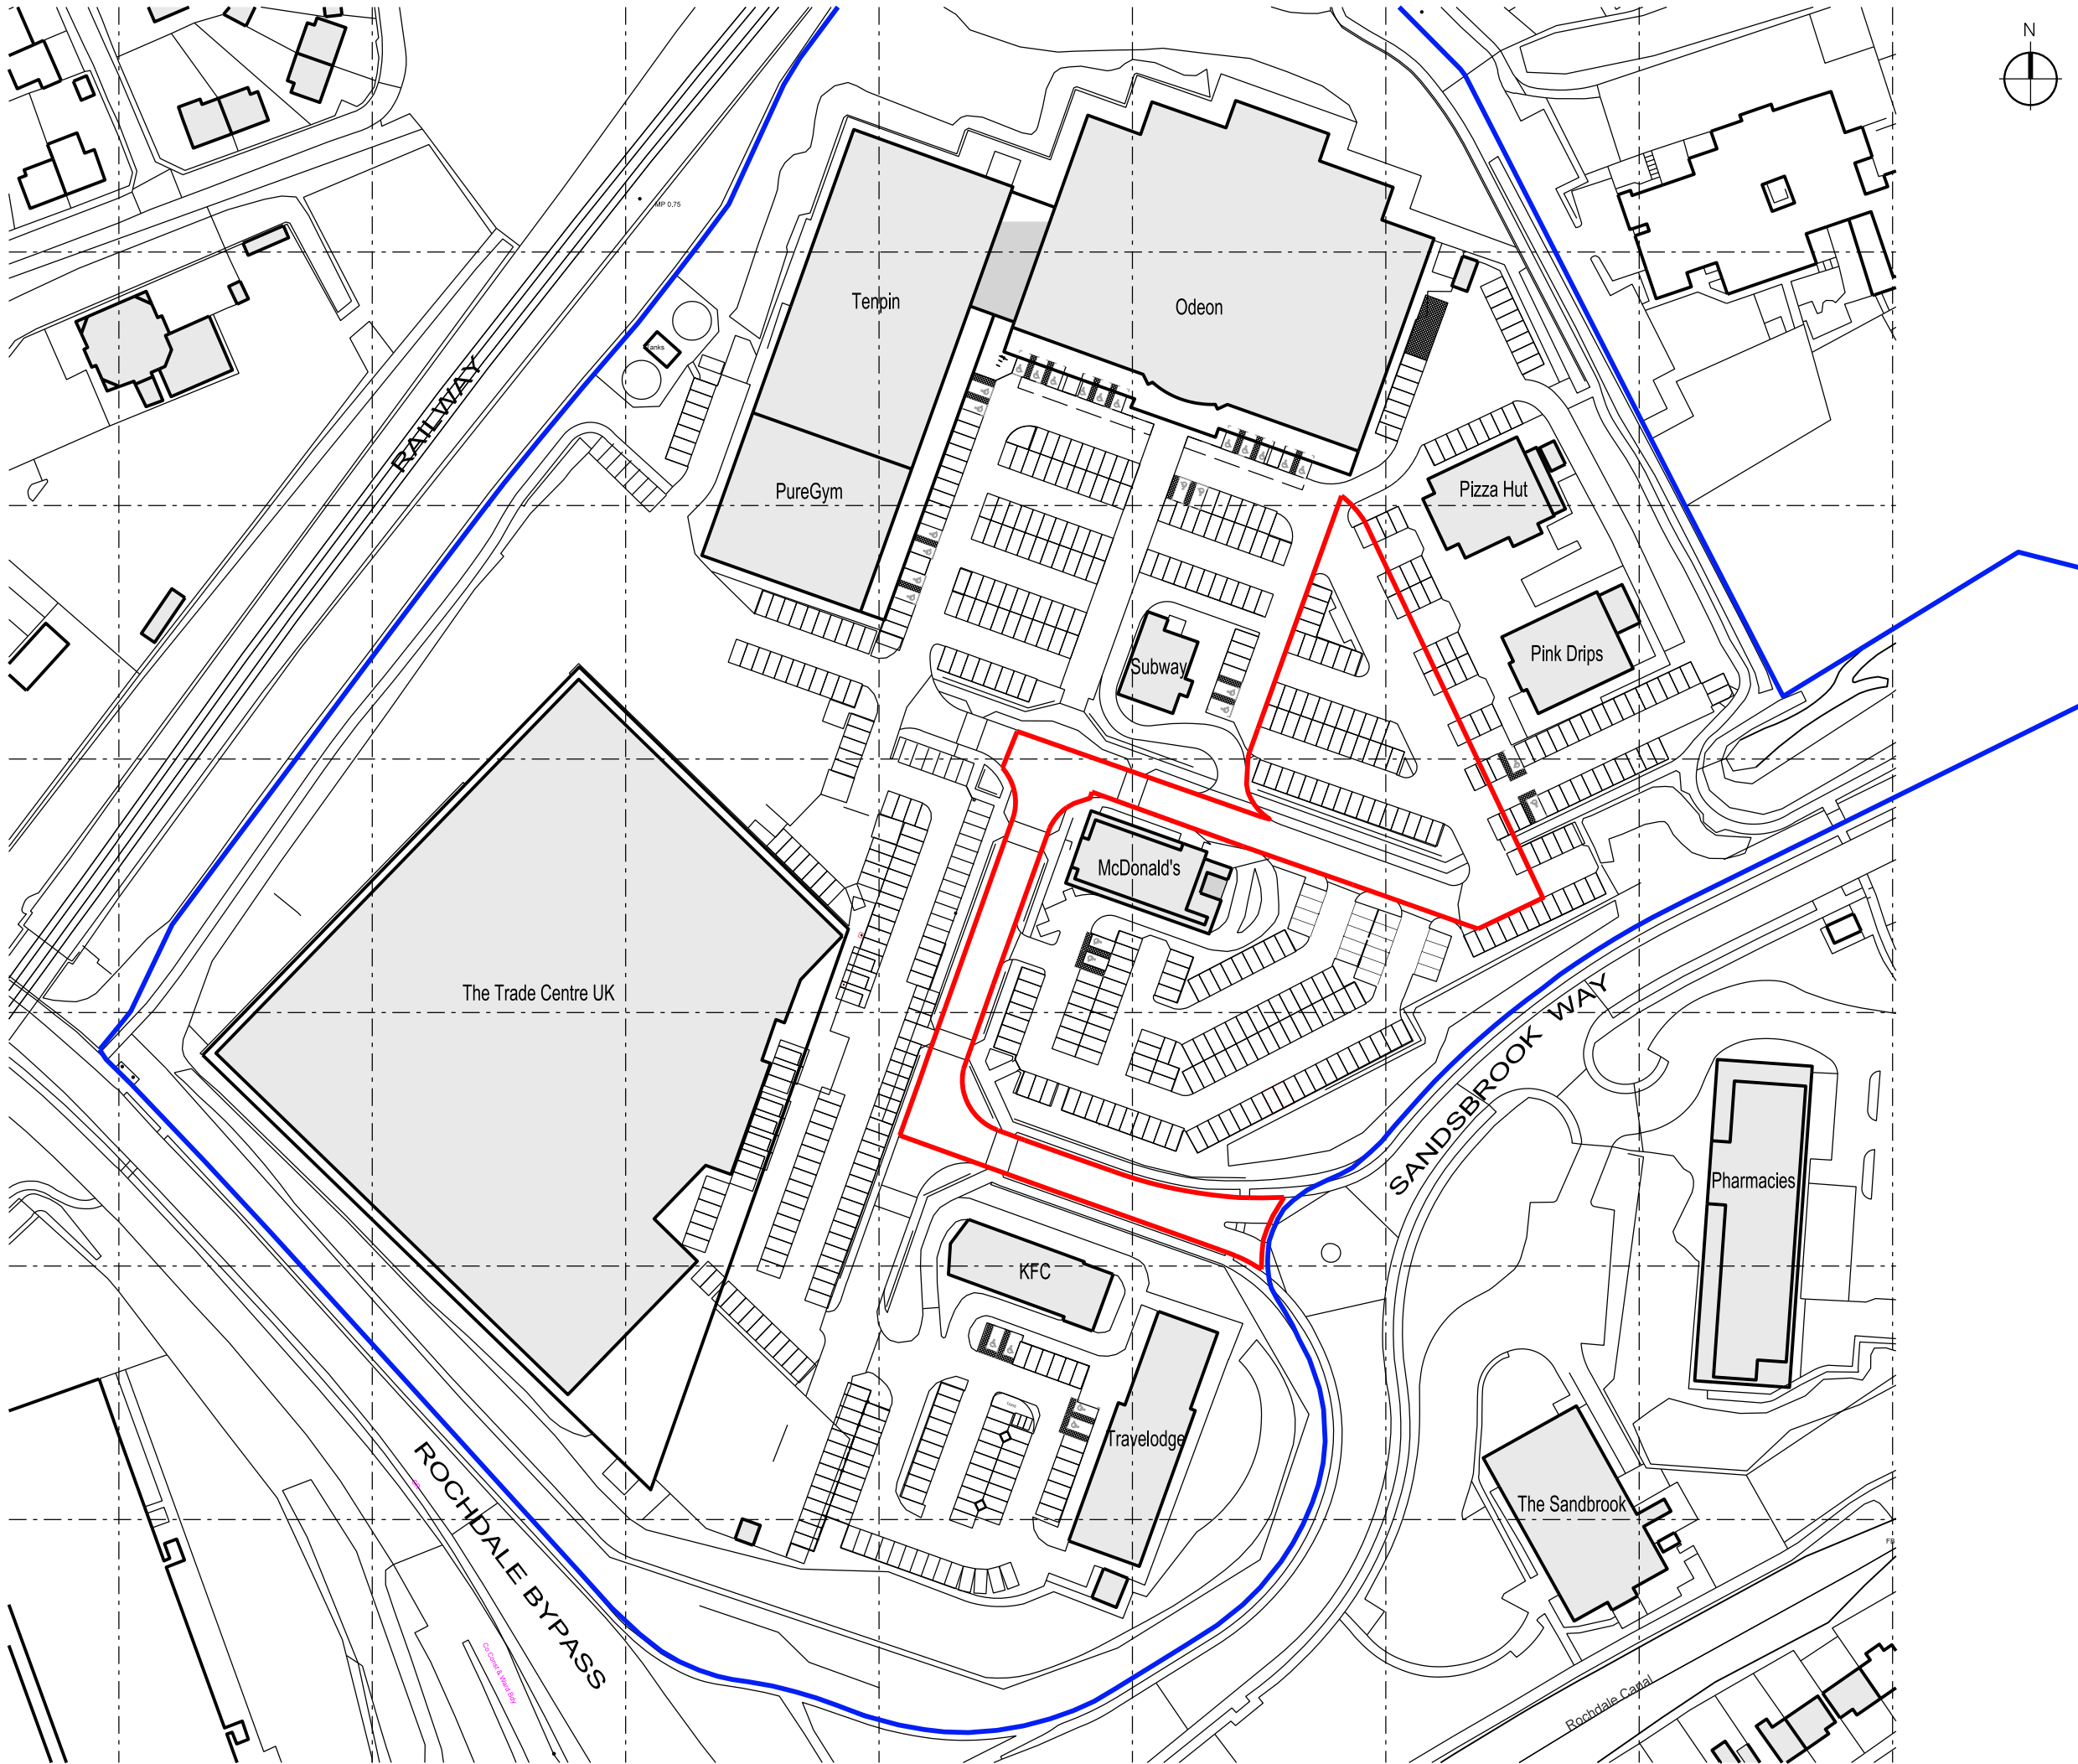


THIS DRAWING IS PROTECTED BY COPYRIGHT AND MUST NOT BE COPIED OR REPRODUCED WITHOUT THE WRITTEN CONSENT OF R G PARTNERSHIP LIMITED.

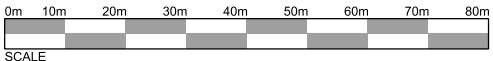

(c) Crown Copyright and Database Rights
2022 OS 100060020

- Site Ownership Boundary
- Application Boundary

TOTAL CAR PARKING: 662 SPACES
Parking count subject to site survey

C	09.03.23	APPLICATION BOUNDARY AMENDED	CF
B	02.08.22	APPLICATION BOUNDARY REVISED	JT
A	13.07.22	PLANNING ISSUE	CF
REV.	DATE	NOTES	INIT.

CLIENT / PROJECT
AIG HOLDINGS LTD
SANDBROOK PARK, ROCHDALE
OL11 1RY
DRAWING TITLE
EXISTING SITE LOCATION PLAN
SCHEME 2

STATUS
PLANNING

DATE	DRAWN	SCALE @ A3
07.07.2022	CF	1:1250

PROJECT NUMBER	UNIT / BLOCK	CI / SFB CODE	TYPE & NUMBER	REVISION LETTER
----------------	--------------	---------------	---------------	-----------------

DRAWING NO.				
11254	L	010	C	

Site Location Plans	L	GA Plans	P	Elevations	E
Sections	S	Details	D	Prefix Colour	C

THE RATCLIFFE GROVES PARTNERSHIP
LONDON
19 BEDFORD ROW
LONDON WC1R 4EB
T. 020 7600 6666 E. london@rgp.uk.com
www.rgp.uk.com

MANCHESTER
105 MANCHESTER ROAD
BURY LANCASHIRE BL9 0TD
T. 0161 797 6000 E. manchester@rgp.uk.com

