




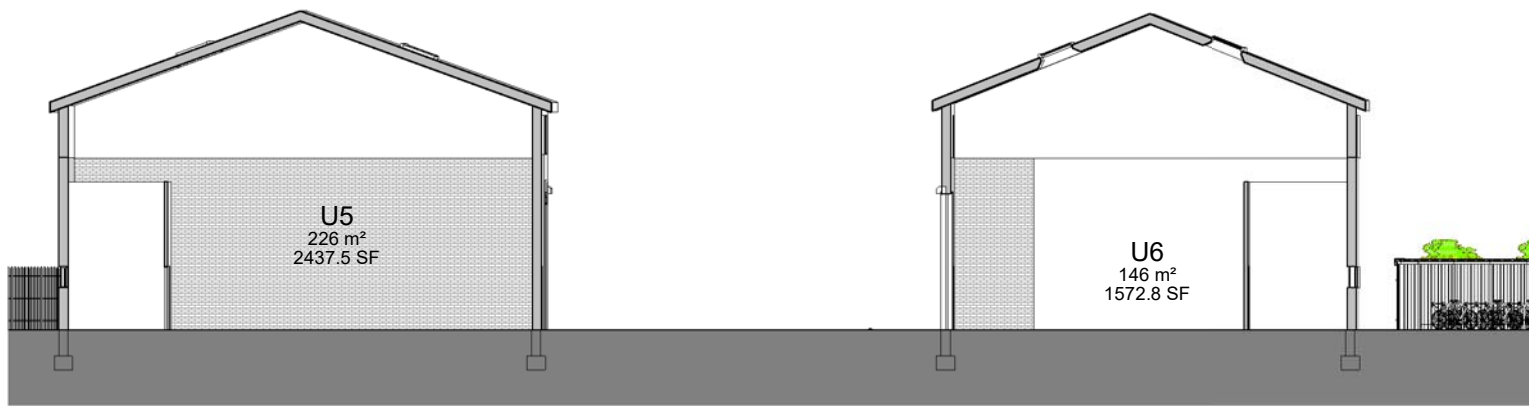

Section A-A

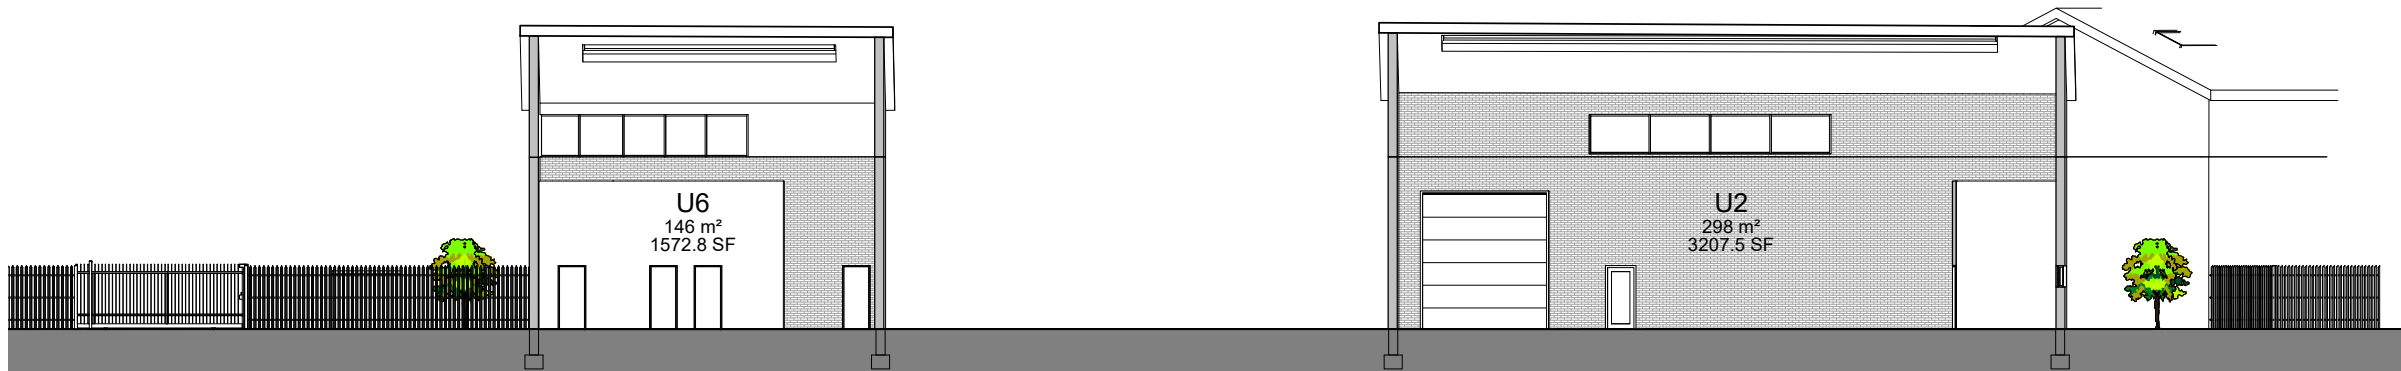

Section B-B

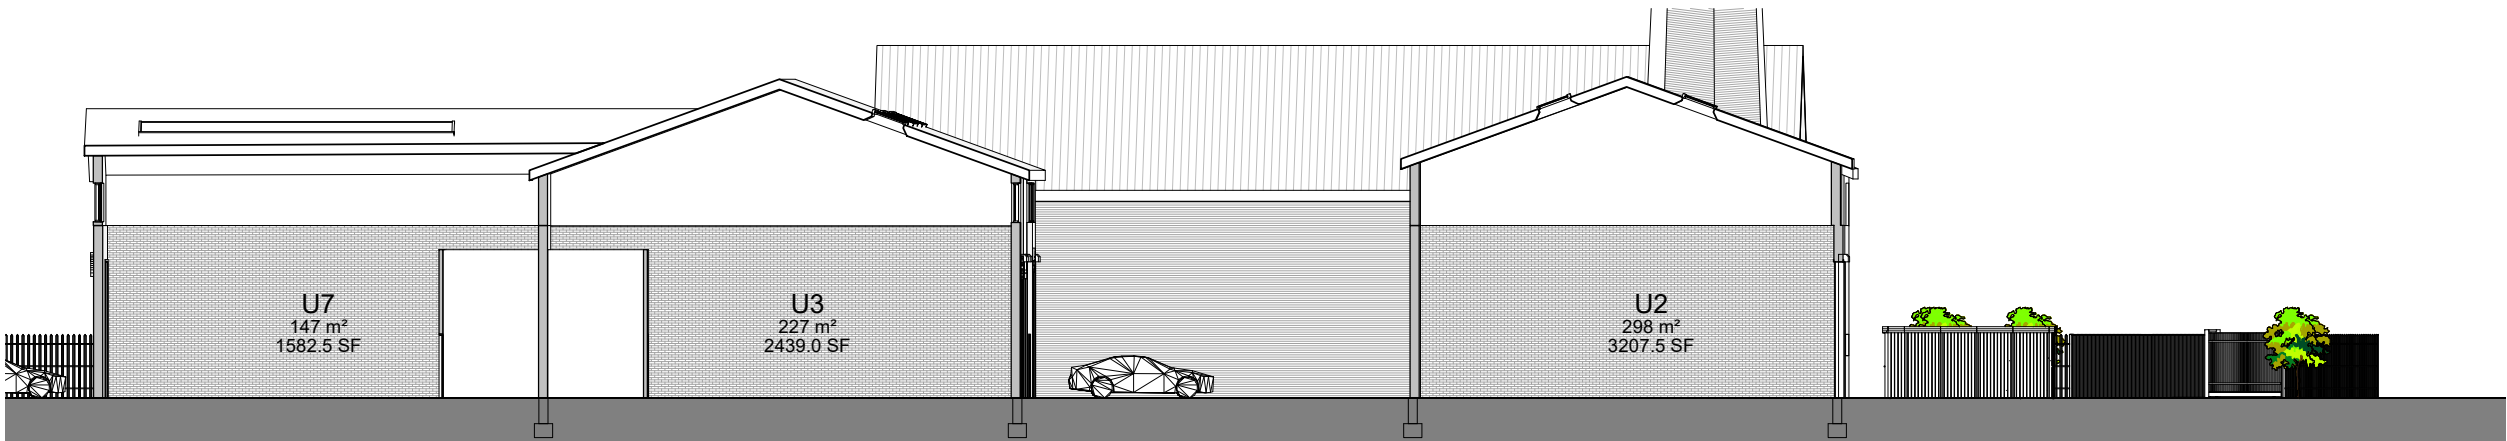

Section C-C



Section D-D

This drawing & Design is the Copyright of 1618 Architects and may not be reproduced in any way without prior written consent.

Any discrepancies on this drawing or between drawings are to be reported to this office.

Unless specifically specified these drawings are not to be used for construction purposes or placing of any orders.

Do not scale from this drawing.

- ☐ FEASIBILITY
- ☒ PLANNING APPROVAL
- ☐ BUILDING REGULATIONS
- ☐ TENDER
- ☐ CONSTRUCTION

PROJECT		
Norman Road, Rochdale		
SHEET		
Site Sections		
CLIENT		
S Suleman		
Project number	Scale (@ A3)	
580	1 : 250	
DRAWING No	Date	REV
P-07	07/06/2023	B



80a Stamford New Rd, Altrincham, Cheshire,
WA14 1BS
Web: www.1618architects.com
Tel: 0161 928 6622