


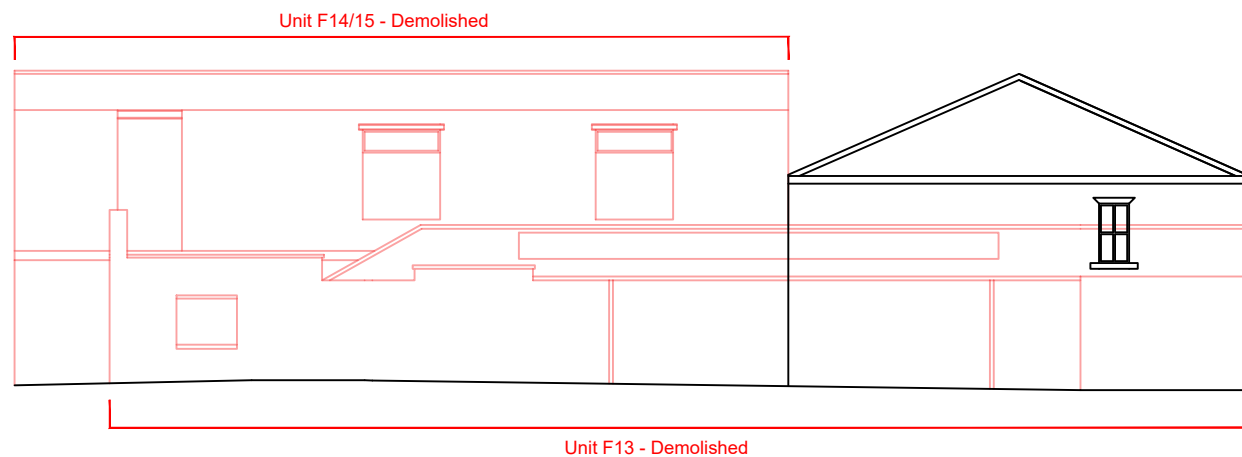


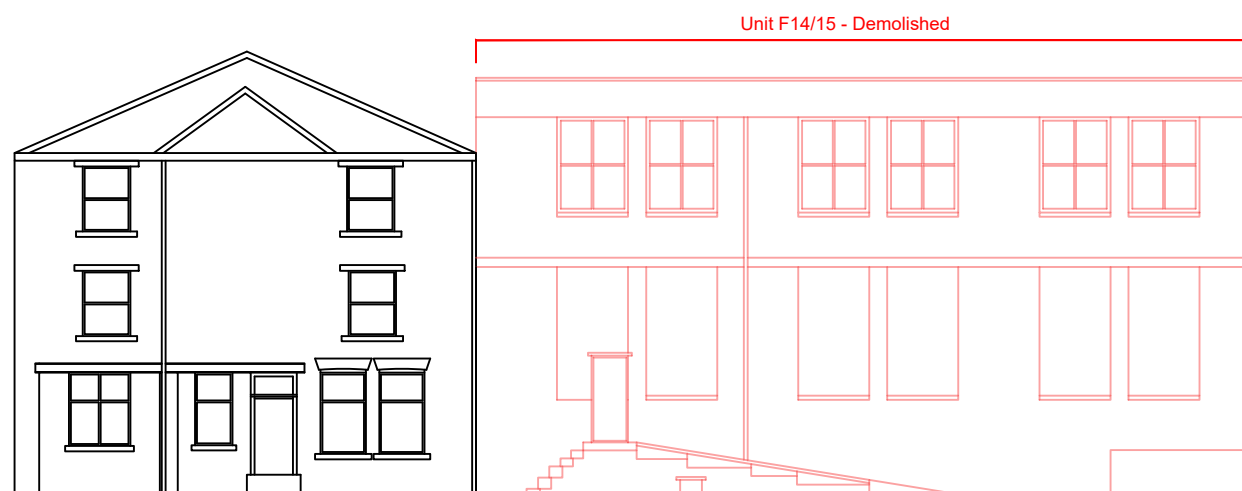


DRAFT PROPOSED ELEVATION PLAN
WEST FACING ELEVATION
SCALE 1:200 @ A3

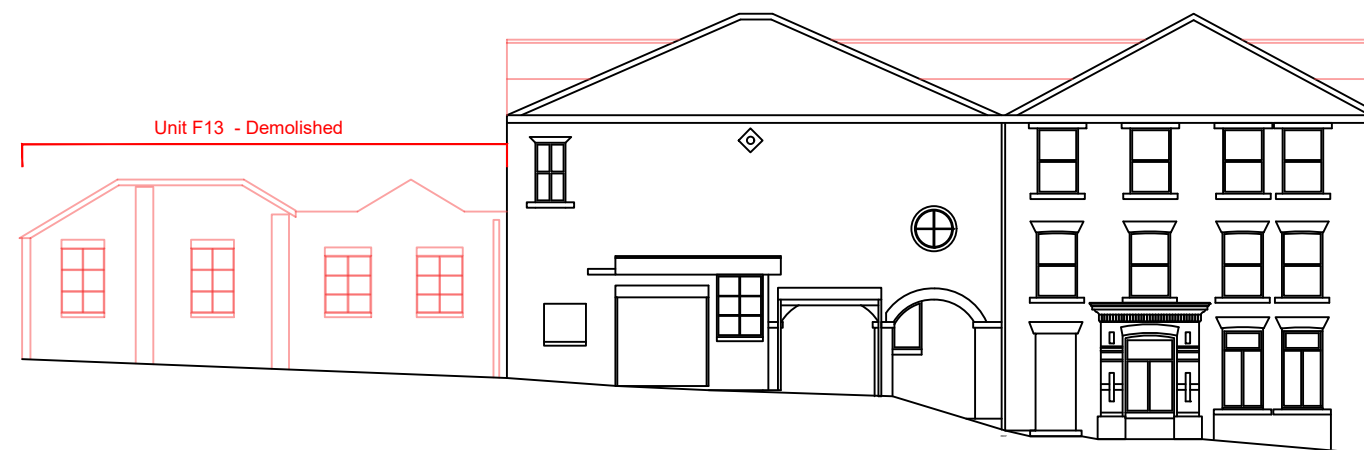

DRAFT PROPOSED ELEVATION PLAN
EAST FACING ELEVATION
SCALE 1:200 @ A3

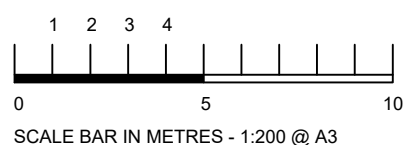

DRAFT PROPOSED ELEVATION PLAN
SOUTH FACING ELEVATION
SCALE 1:200 @ A3

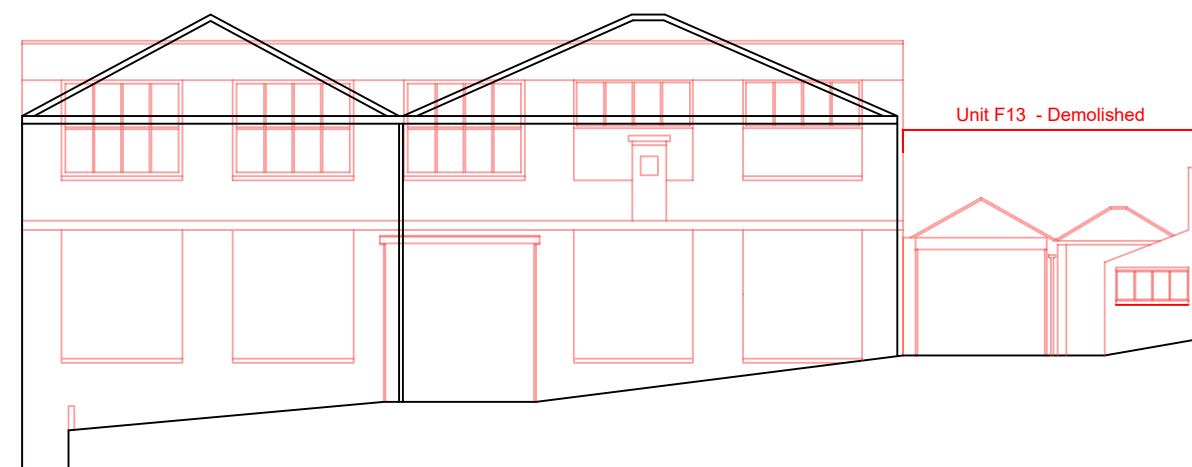

DRAFT PROPOSED ELEVATION PLAN
NORTH FACING ELEVATION
SCALE 1:200 @ A3

PROJECT PLANNING DRAWINGS DEMOLITION WORKS FIELDHOUSE INDUSTRIAL ESTATE ROCHDALE OL12 0AA		CLIENT BIZSPACE
DRAWING TITLE DRAFT PROPOSED ELEVATIONS PLANNING DRAWINGS		DATE 04.08.23
DRAWING NO 06	REV A	SCALE 1:200
		BY CR
		QA JV
		JOB 3392



BUILDING & PROJECT
CONSULTANTS

UNIT 4
7 BURTON PLACE
MANCHESTER
M15 4PT

EDWARD PAVILION
ALBERT DOCK
LIVERPOOL
L3 4AF

CB CENTRE
99-103 LOMOND GROVE
CAMBERWELL
SE5 7HN

T: 0161 236 8133 T: 0151 318 2254 T: 0207 459 4165

www.bwpconsultants.co.uk

DO NOT SCALE THIS DRAWING. CHECK ALL DIMENSIONS ON SITE