



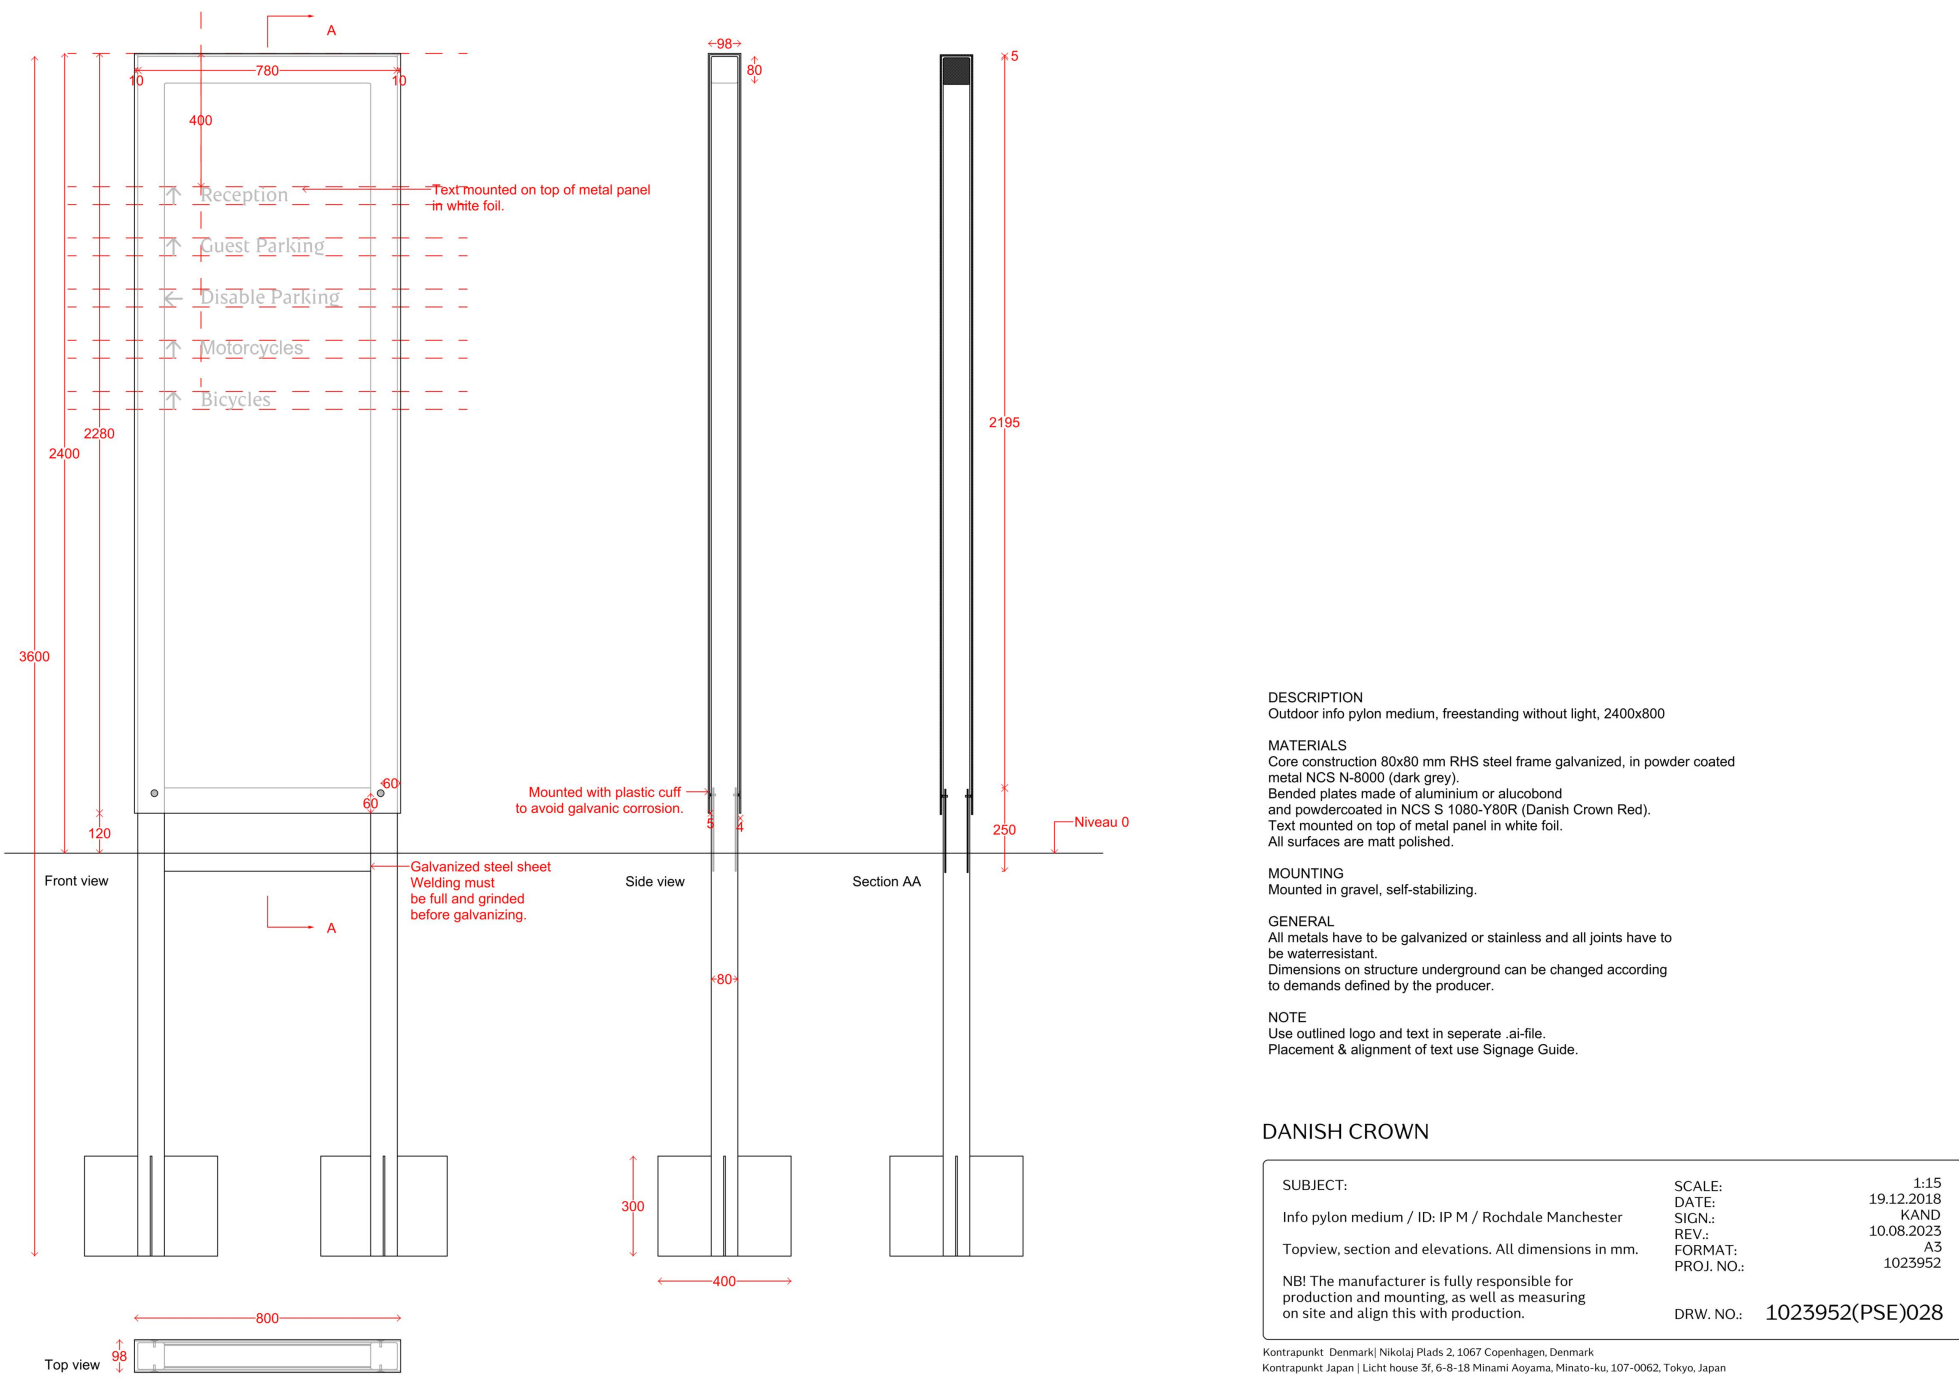


Pylon/ Totem Signs

See drawing PL022 for location



Artists impression of Pylon 5  
showing daytime and nighttime  
illuminated sign

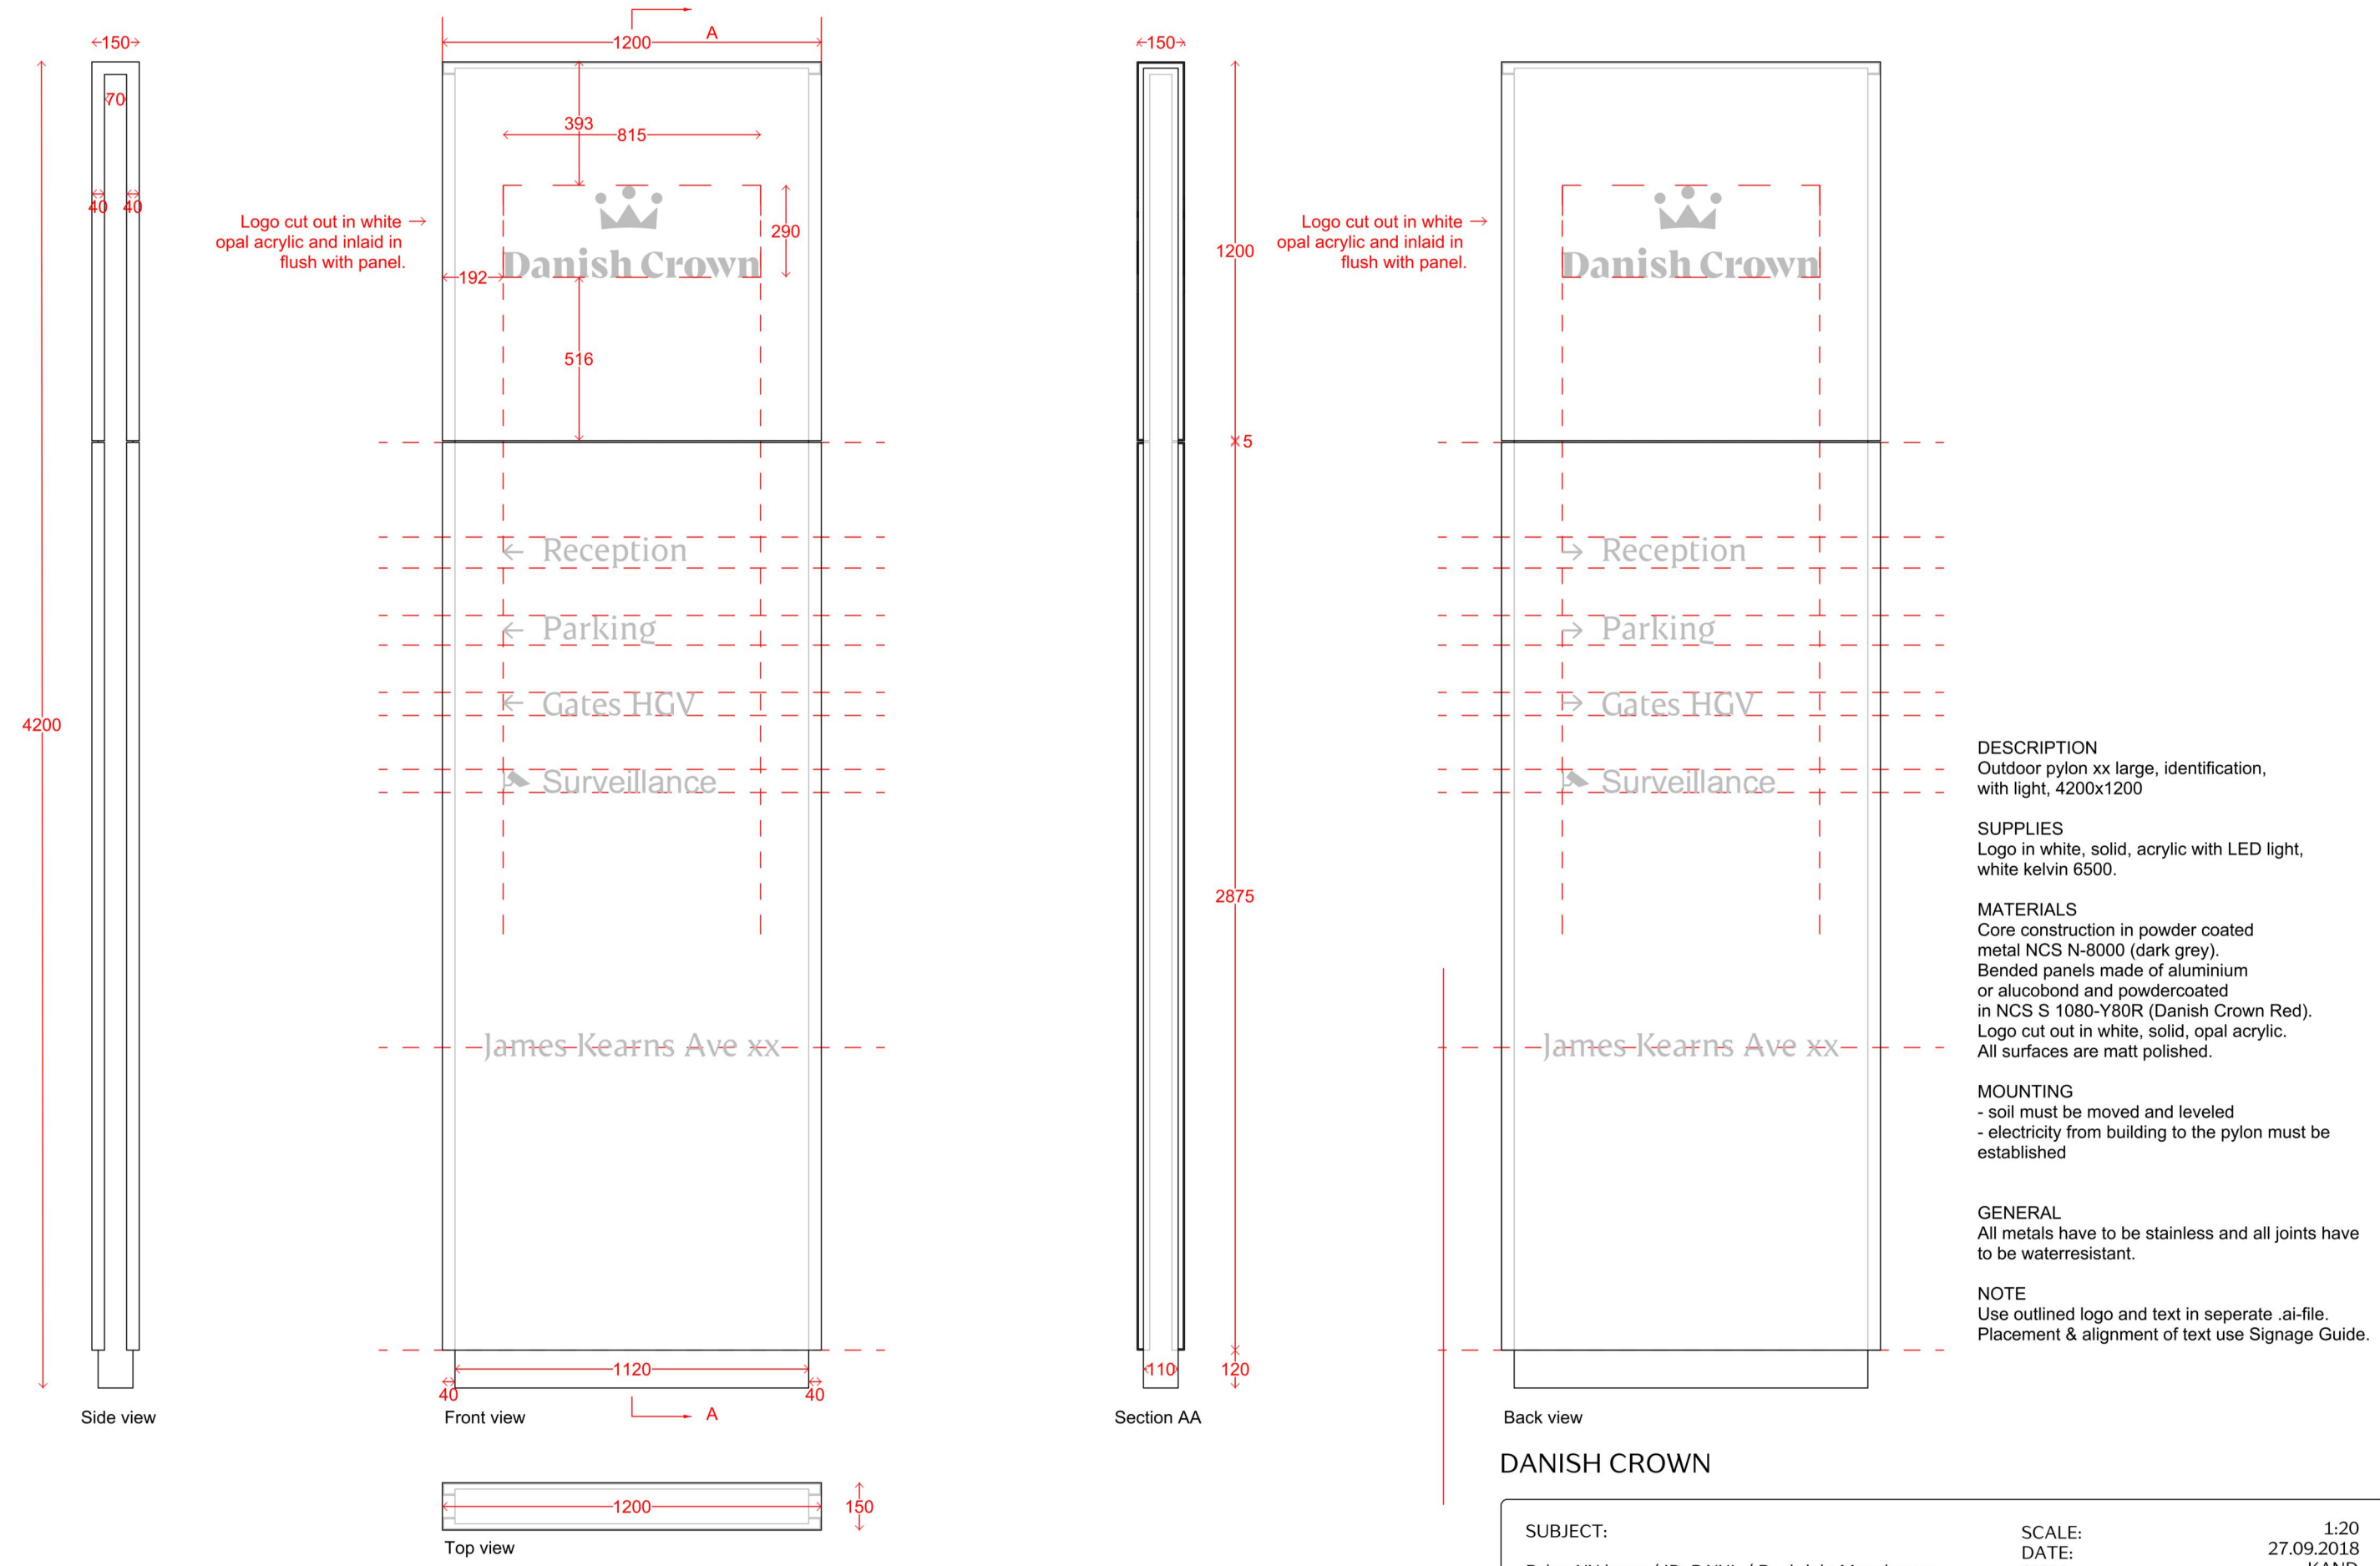

Pylon / Totem 5 XX Large  
Scale 1:20

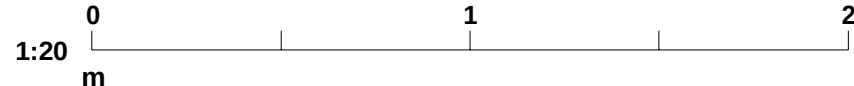

Pylon / Totem 6 & 9 Medium  
scale 1:20

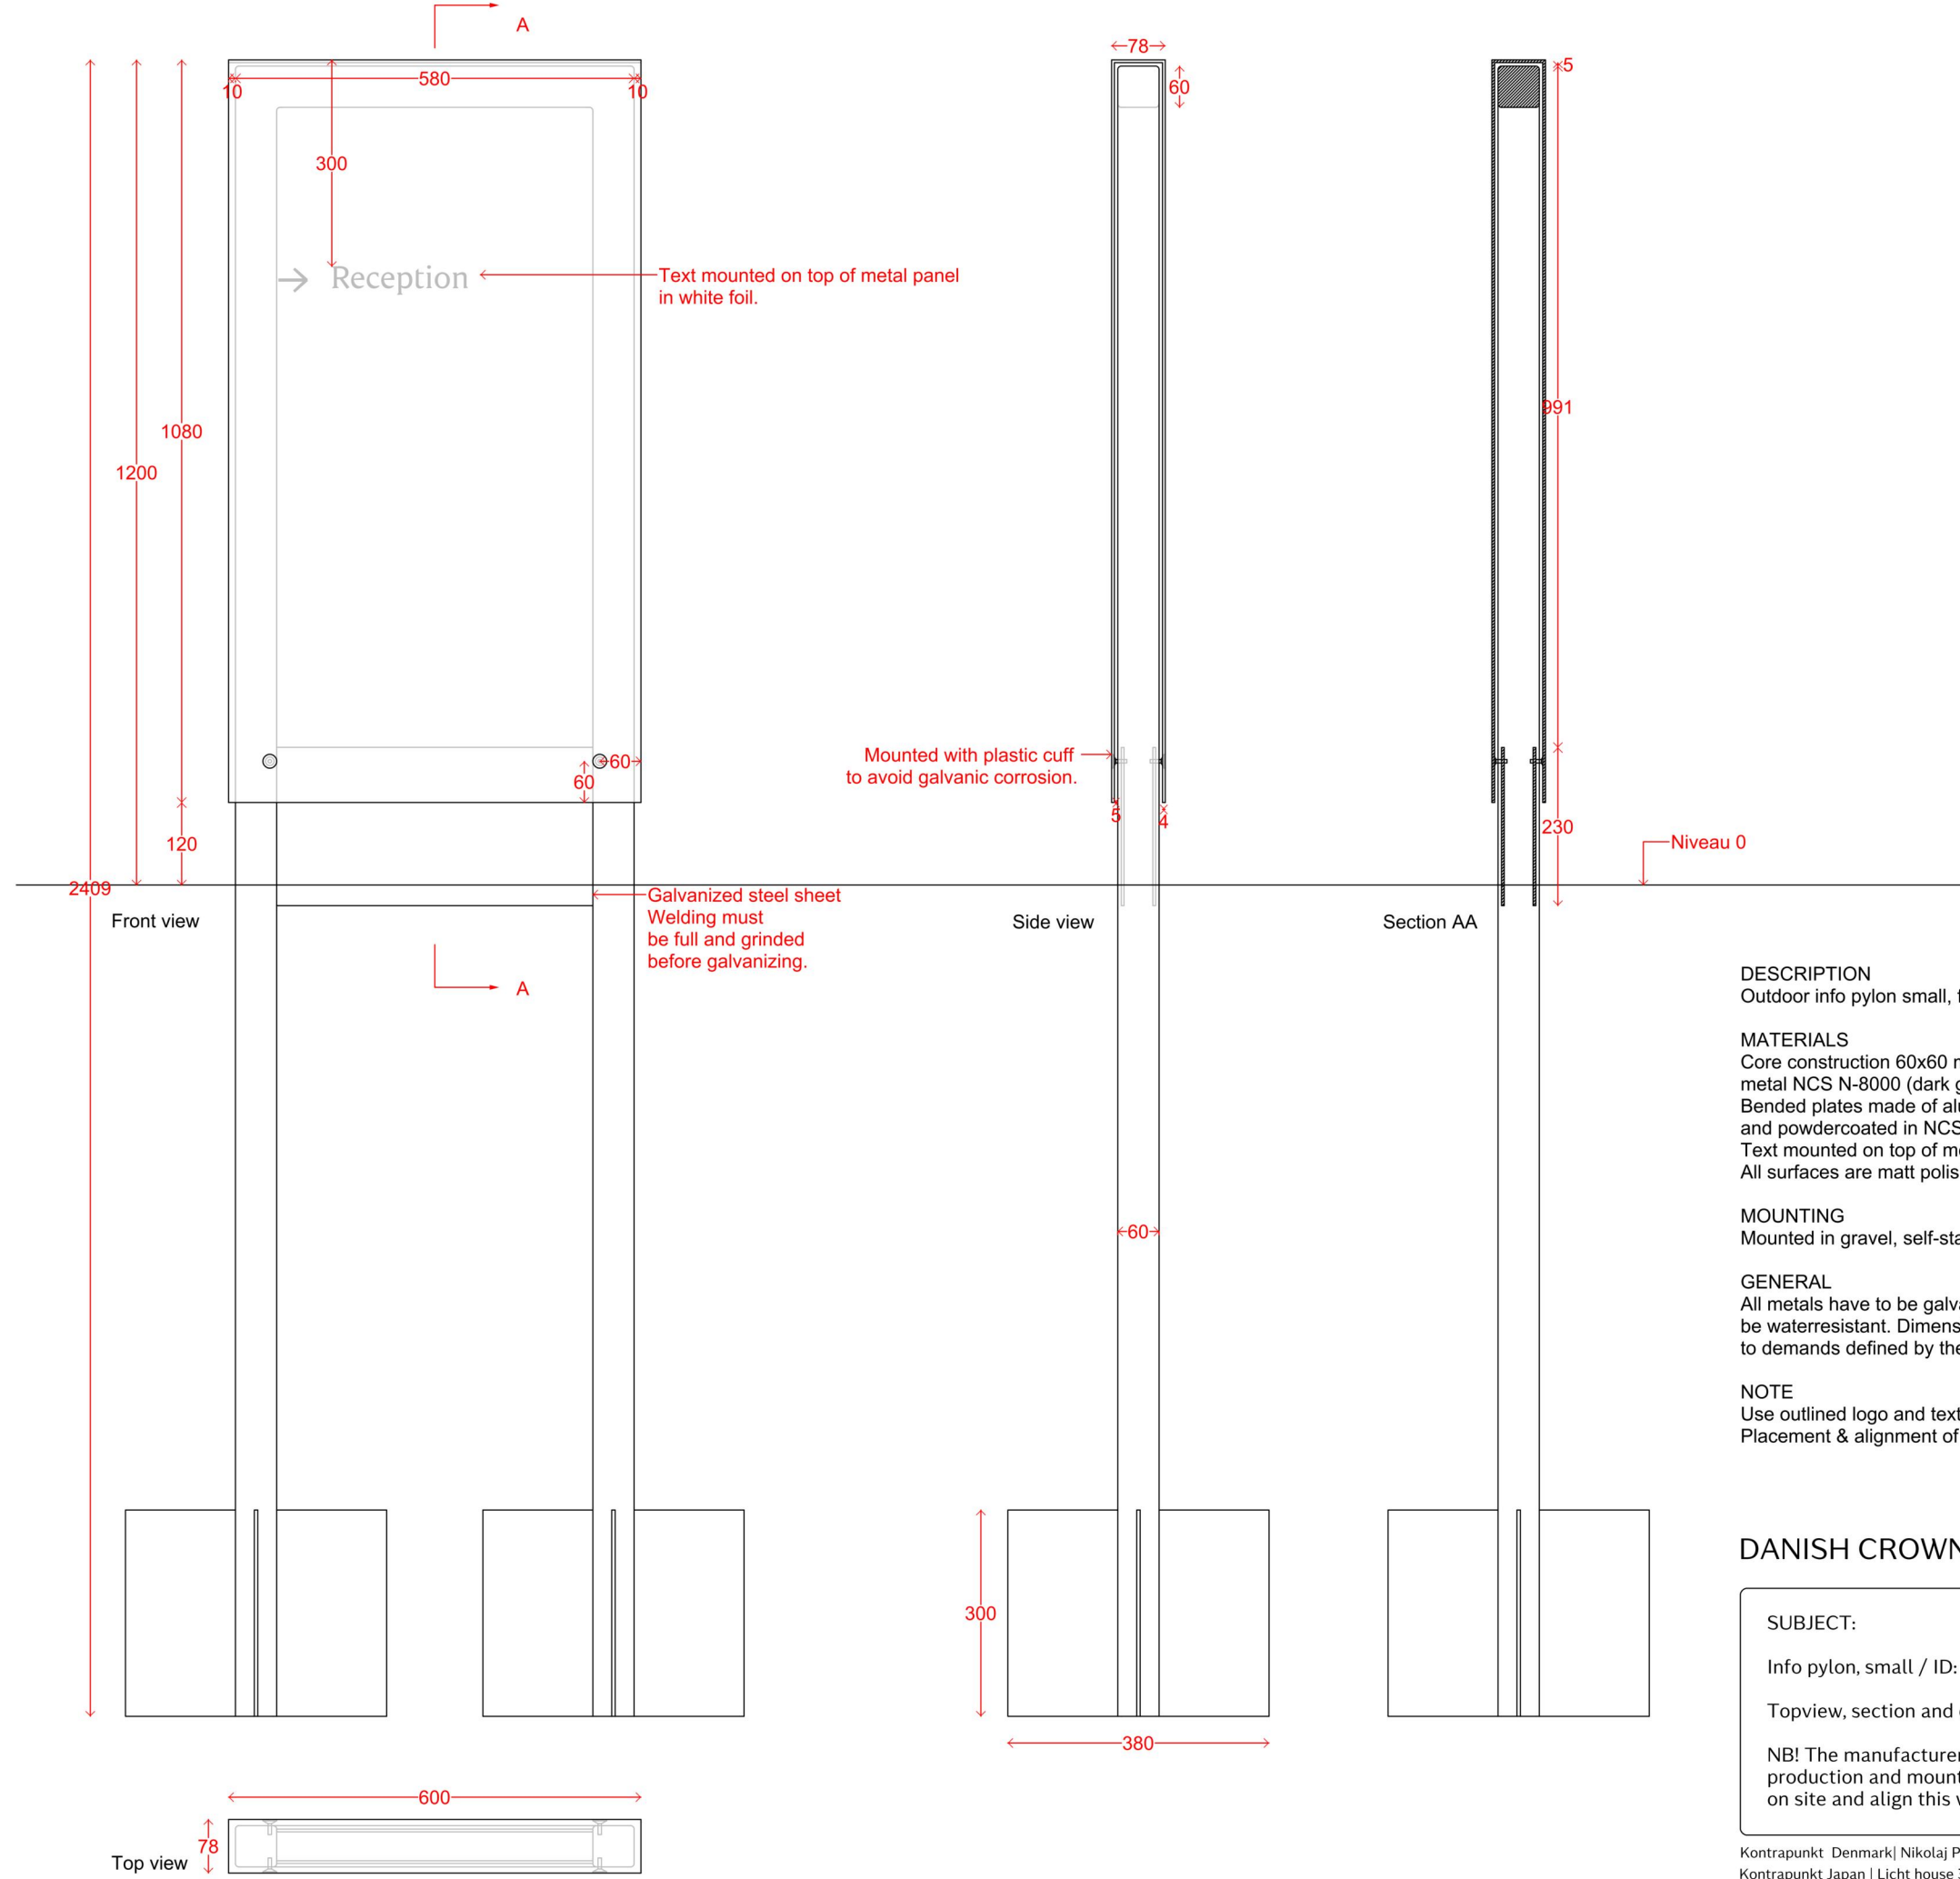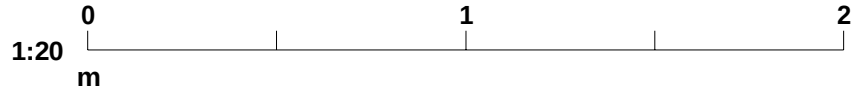

Pylon / Totem 7 & 8 Small Size  
scale 1:10



DESCRIPTION  
Outdoor info pylon small, freestanding without light, 1200x600

MATERIALS  
Core construction 60x60 mm RHS steel frame galvanized, in powder coated metal NCS N-8000 (dark grey).  
Bended plates made of aluminium or alucobond and powdercoated in NCS S 1080-Y80R (Danish Crown Red).  
Text mounted on top of metal panel in white foil.  
All surfaces are matt polished.

MOUNTING  
Mounted in gravel, self-stabilizing.


GENERAL  
All metals have to be galvanized or stainless and all joints have to be waterresistant. Dimensions on structure underground can be changed according to demands defined by the producer.

NOTE  
Use outlined logo and text in separate .ai-file.  
Placement & alignment of text use Signage Guide.

DANISH CROWN

|   |            |                 |
|---|------------|-----------------|
| SUBJECT:   | SCALE:     | 1:10            |
| Info pylon, small / ID: IP S / Rochdale Manchester                                                                                  | DATE:      | 20.12.2019      |
|   | SIGN:      | KAND            |
| Topview, section and elevations. All dimensions in mm.                                                                              | REV.:      | 10.08.2023      |
|   | FORMAT:    | A3              |
|   | PROJ. NO.: | 1023952         |
| NBI The manufacturer is fully responsible for production and mounting, as well as measuring on site and align this with production. | DRW. NO.:  | 1023952(PSE)029 |

Konttrapunkt Denmark | Nikolaj Plads 2, 1067 Copenhagen, Denmark  
Konttrapunkt Japan | Licht house 3F, 6-8-18 Minami Aoyama, Minato-ku, 107-0062, Tokyo, Japan

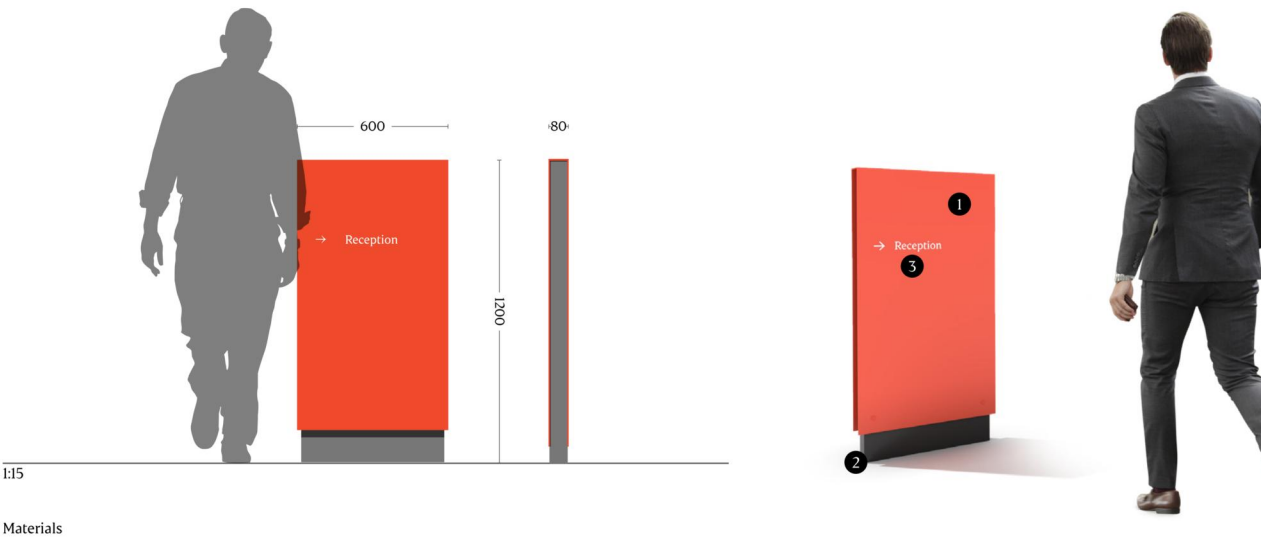

Materials

|     |            |             |     |     |
|-----|------------|-------------|-----|-----|
| #   | 02.10.2023 | First issue | RHK | CJS |
| Rev | Date       | Description | By  | Chk |

PLANNING

**NIRAS**  
ARCHITECTS  
4100 PARK APPROACH  
THORPE PARK  
LEEDS  
LS15 80E  
hello@nirasarchitects.com  
+44 (0)1132120000

CLIENT



Danish Crown

PROJECT  
NEW PACKING AND SLICING  
FACILITY

TITLE  
Proposed Totem Signage

|            |        |       |         |        |     |
|------------|--------|-------|---------|--------|-----|
| DRAWING    | STATUS | DRAWN | CHECKED | SCALE  | #   |
| NUMBER     | DATE   | BY    | CHK     | 1:1000 |     |
| DAN001     | NIR    | B     | ZZ      | DR     | A   |
| PROJECT NO | ORIG   | FB    | SB      | FORM   | DIS |
|            |        |       |         | NUMBER | REV |

FOR CONSTRUCTION ON APPROVAL