




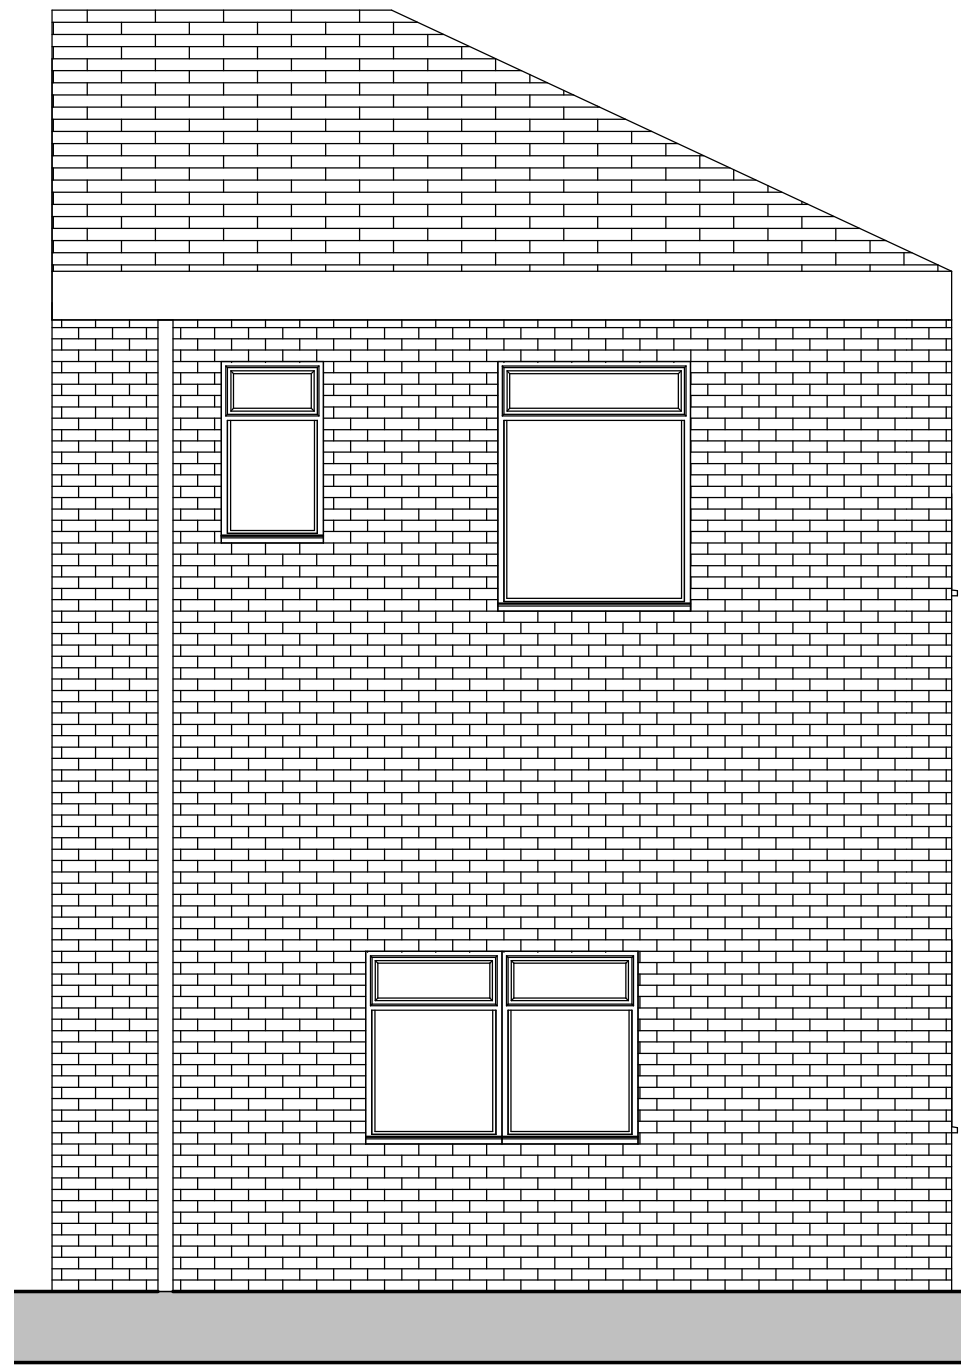


**PROPOSED FRONT ELEVATION
(REGENT ST)**
1 : 50

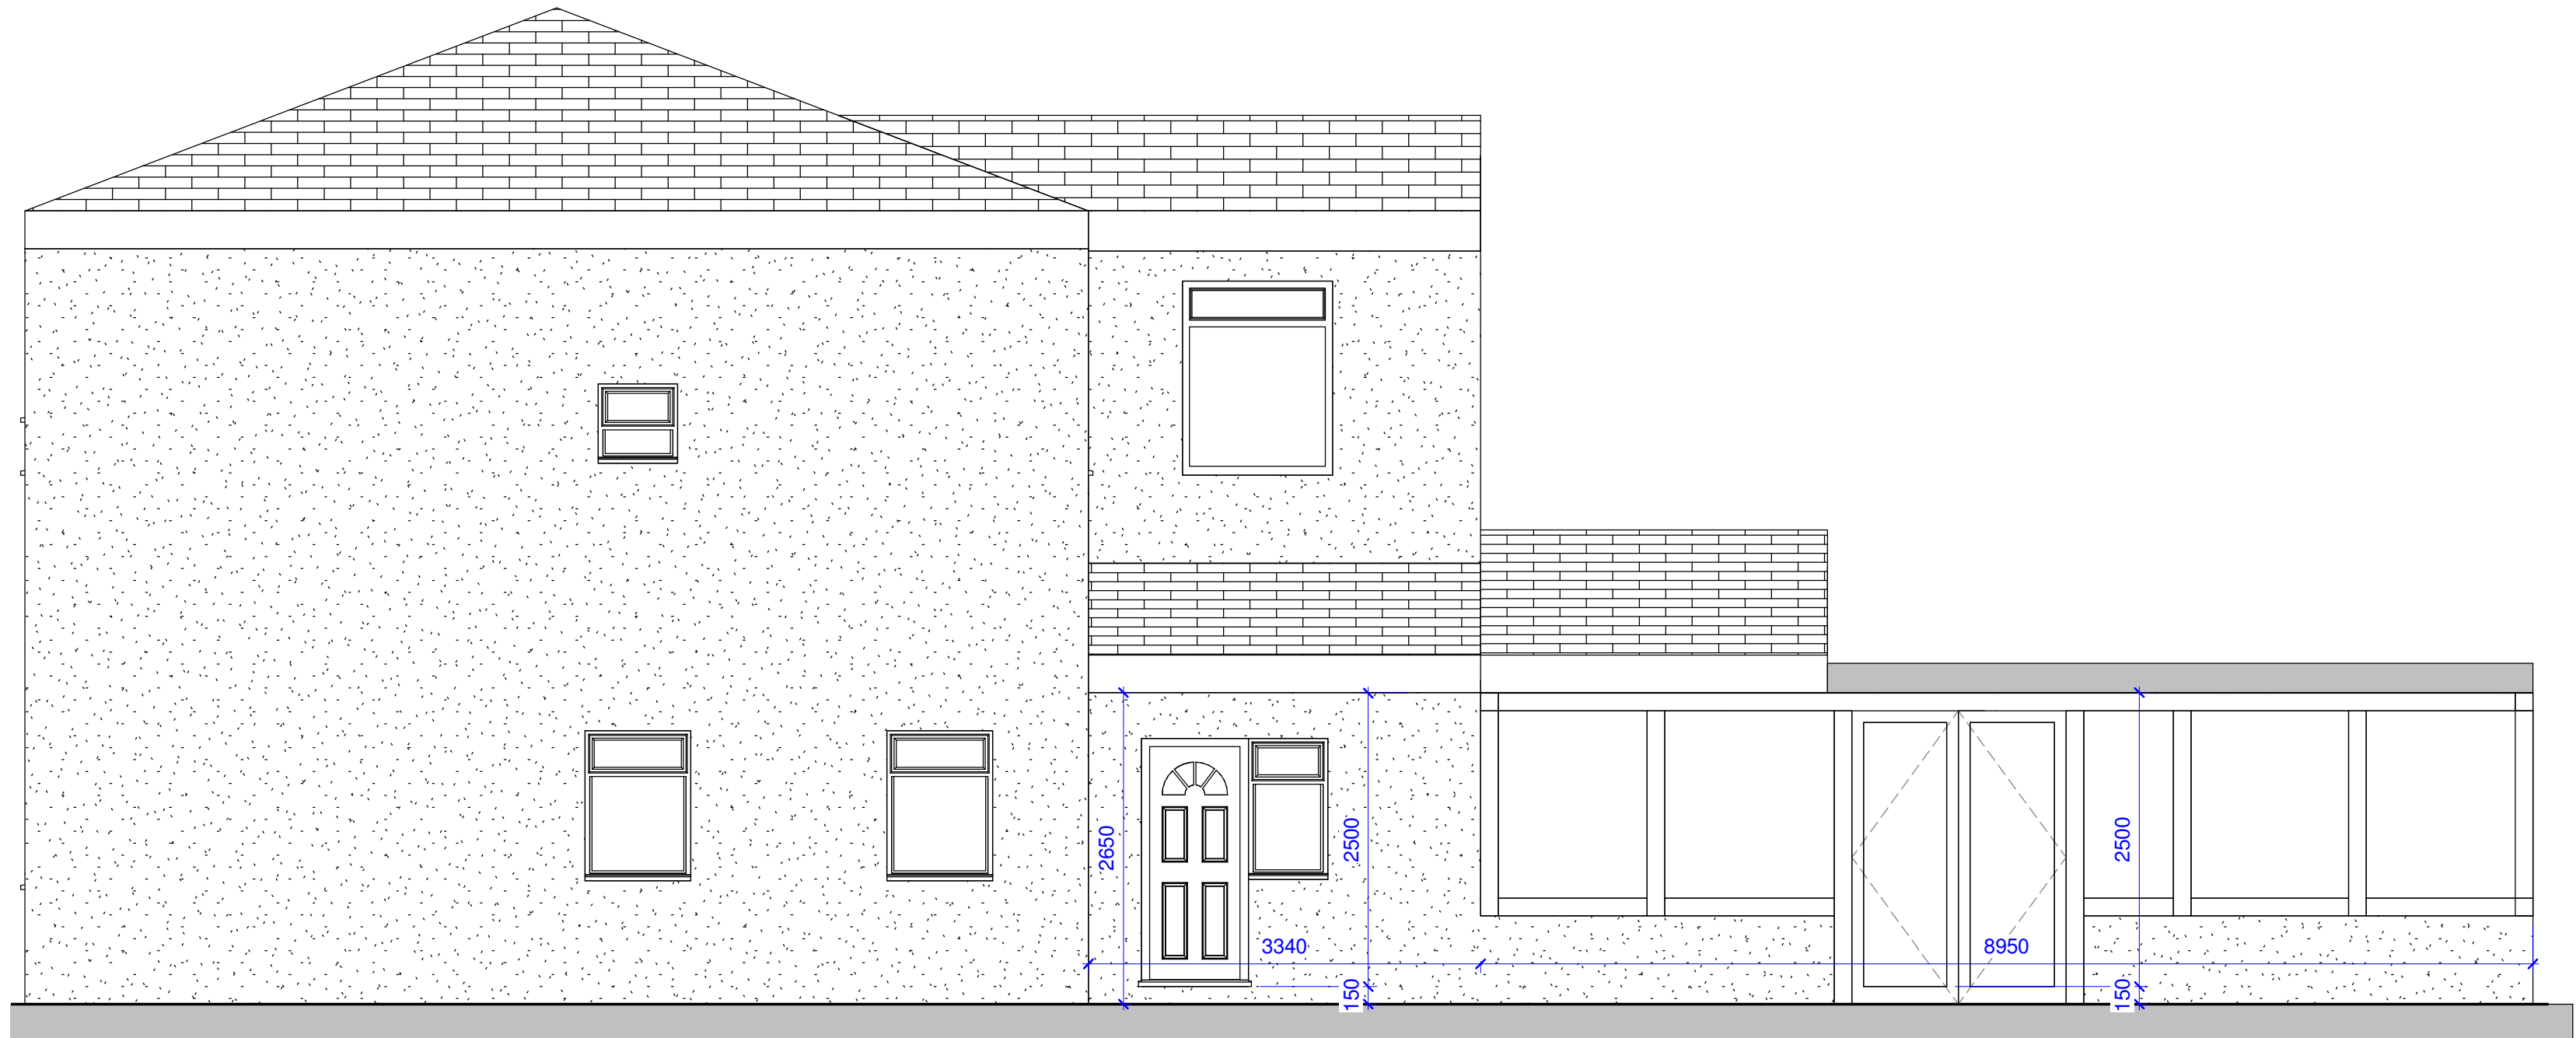

PROPOSED SIDE ELEVATION 1 (HIGH ST)
1 : 50

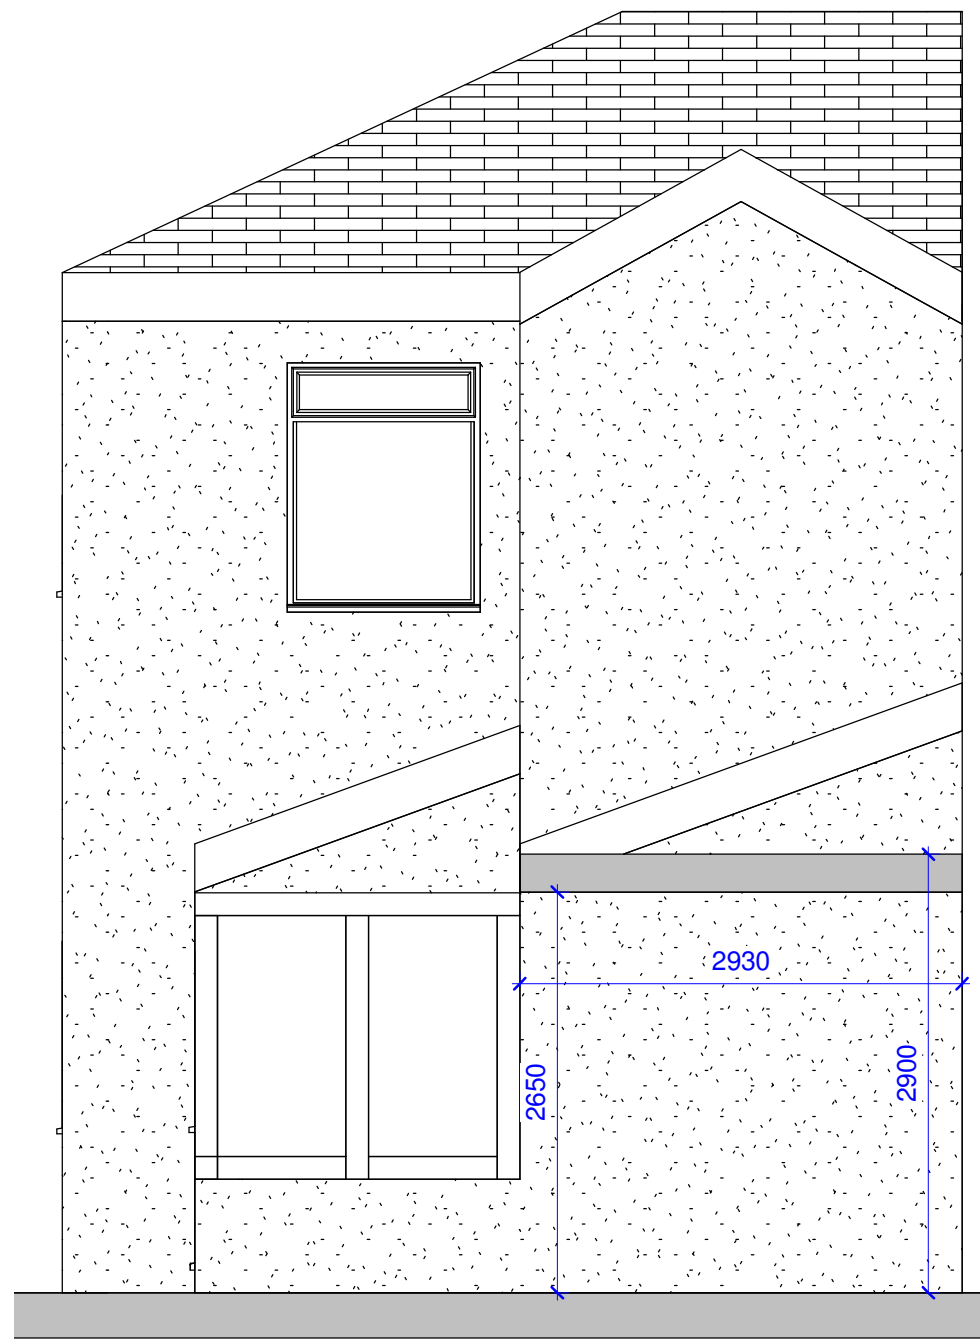

PROPOSED REAR ELEVATION
1 : 50

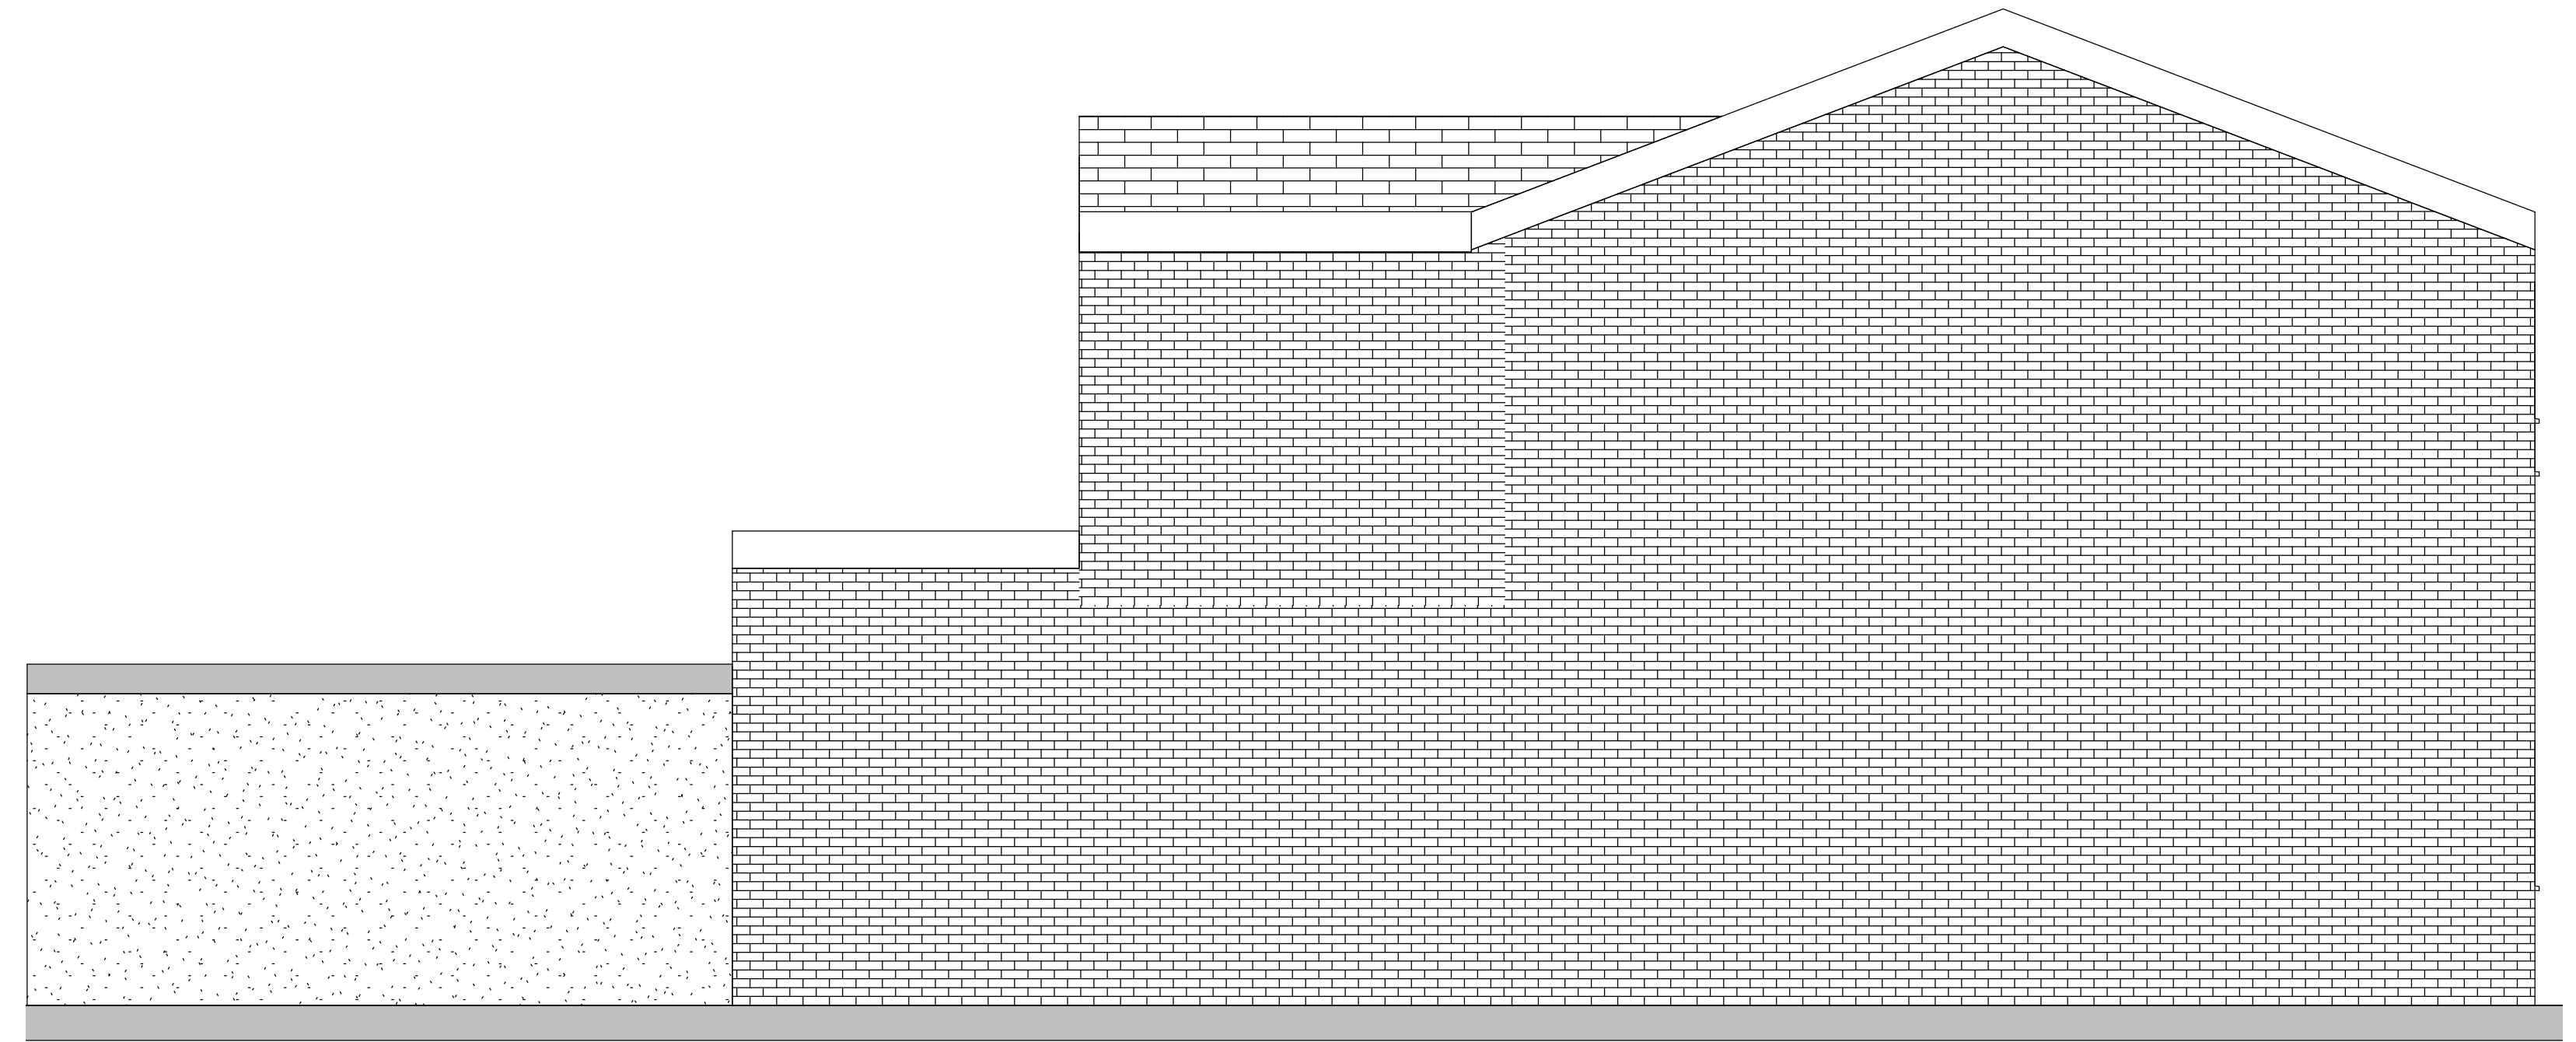

PROPOSED SIDE ELEVATION 2
1 : 50