



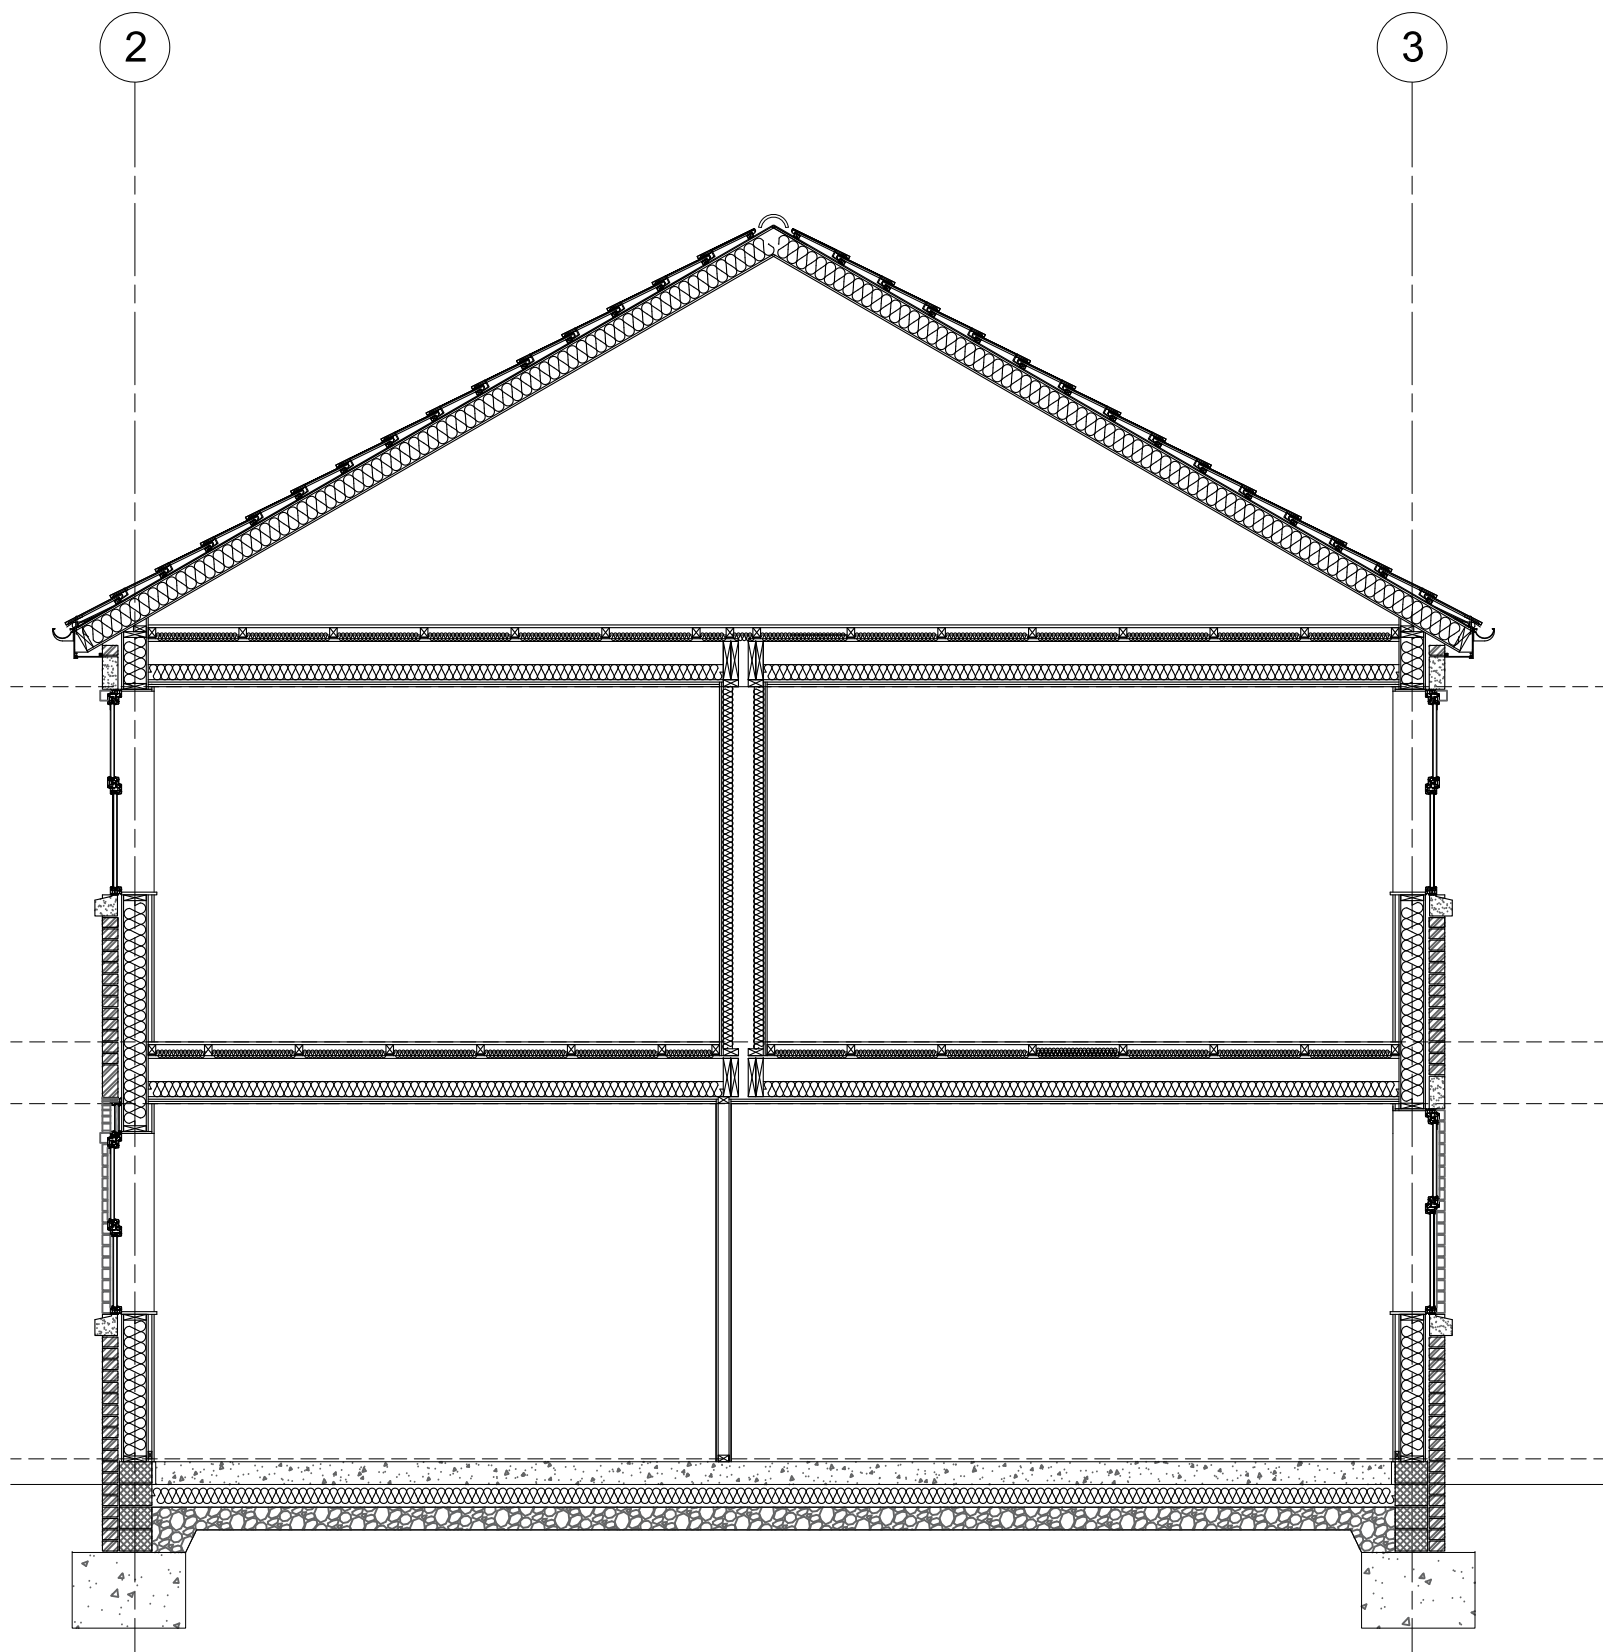

SECTION A-A 1:50

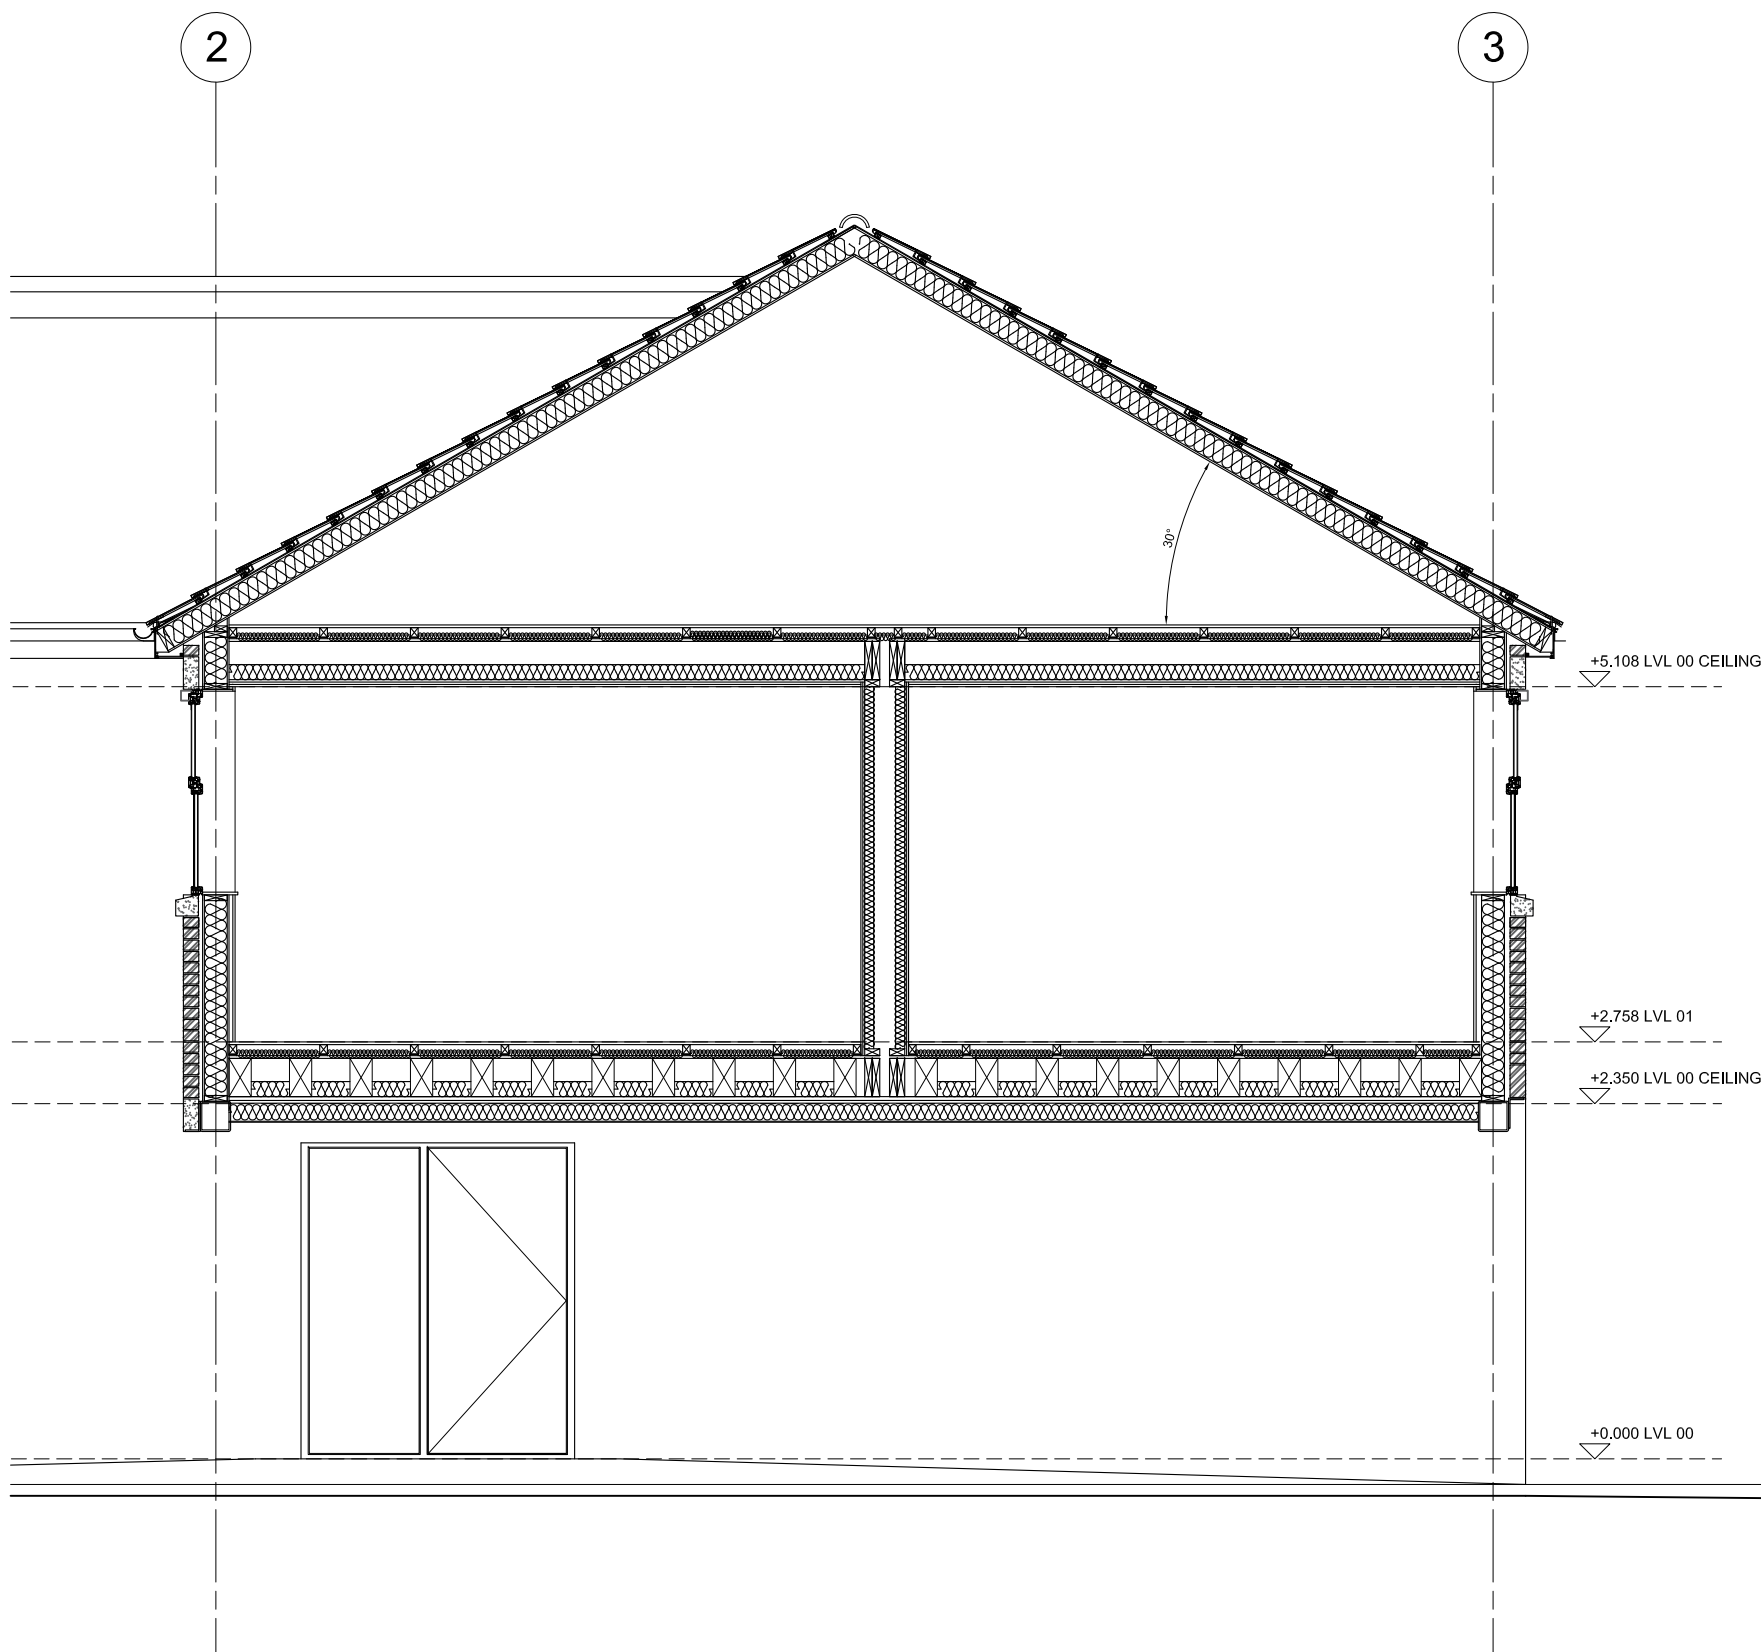

SECTION B-B 1:50

cwg.

CIRCLE WHITE GROUP LIMITED
APH BUILDING
BRADNOR ROAD
MANCHESTER
M22 4TE

REV	DESCRIPTION	DATE

PROJECT:
BOARSHAW ROAD, MIDDLETON

CLIENT:
RECEDHAM DEVELOPMENTS

TITLE:
PROPOSED SECTIONS A-A & B-B

DRG No: 2024_001_003	STATUS: PLANNING	REV: 0
SCALE: AS NOTED @ A2	DRN BY: ISH	DATE: 05.04.24