



DO NOT SCALE FROM THIS DRAWING. USE GIVEN DIMENSIONS ONLY. ALL DIMENSIONS ARE TO BE CHECKED ON SITE BY THE CONTRACTOR.  
ANY DIMENSIONAL DISCREPANCIES TO BE REPORTED BACK TO HEALEY CONSULTING PRIOR TO PROCEEDING WITH CONSTRUCTION

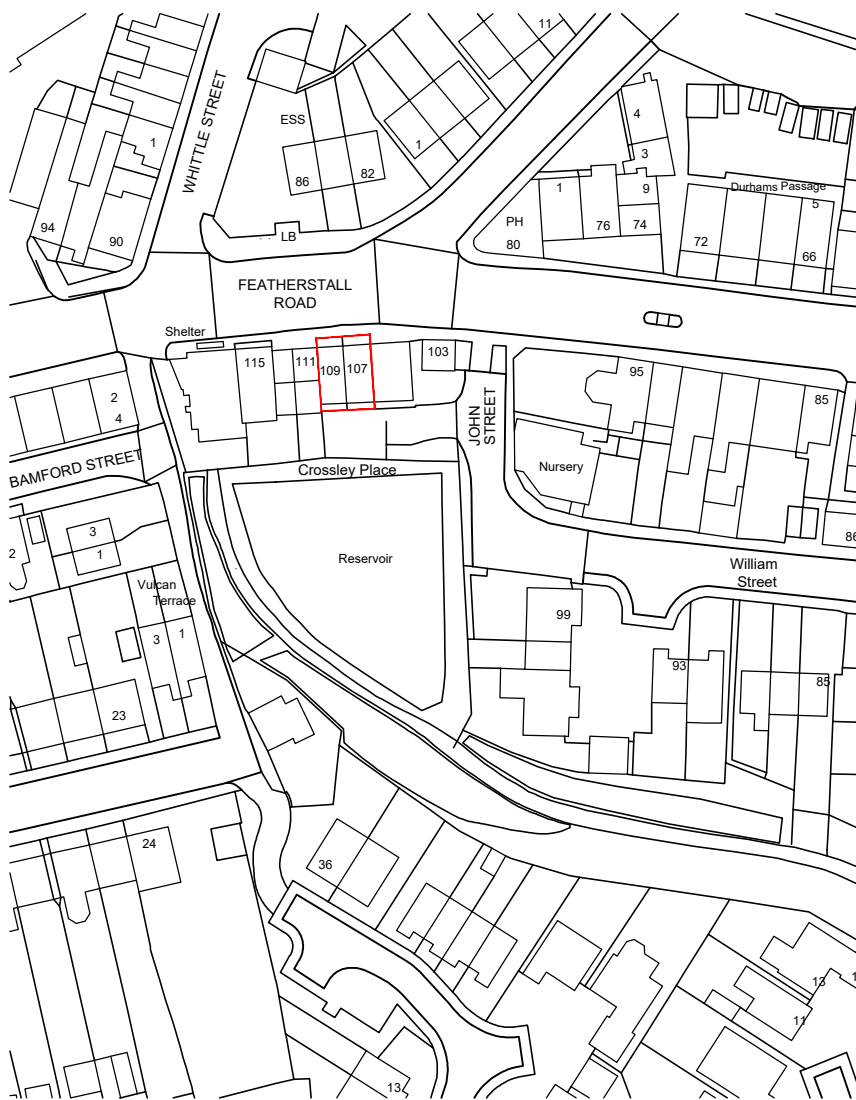

## LOCATION PLAN

Scale 1:1250 @ A4

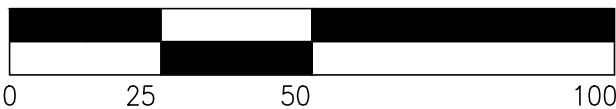

SCALE BAR 1:1250

### PLANNING APPLICATION / CHANGE OF USE

|  |  |  |
|--|--|--|
|  |  |  |
|  |  |  |
|  |  |  |
|  |  |  |
|  |  |  |
|  |  |  |
|  |  |  |
|  |  |  |
|  |  |  |
|  |  |  |

REV DATE BY DETAILS OF REVISION

ARCHITECT / CLIENT  
**MR S. CLANCY**

PROJECT  
**107 & 109 FEATHERSTALL ROAD  
LITTLEBOROUGH  
OLDHAM, OL15 8JZ**

TITLE  
**LOCATION PLAN**

PROJECT NO.  
**HC-23531**

DRAWING NO.  
**(60)-01**

REVISION  
**-**

DRAWN BY  
**CR**

DATE  
**28.02.24**

SCALE  
**1:1250@A4**

HEALEY CONSULTING  
Brunel House  
63 Dale Street  
Milnrow  
Rochdale  
OL16 3NJ

Tel: 01706 343961  
Fax: 01706 343981

email: [office@healeyconsulting.co.uk](mailto:office@healeyconsulting.co.uk)  
copyright: Healey Consulting

