



Cross Section AA Scale 1:250

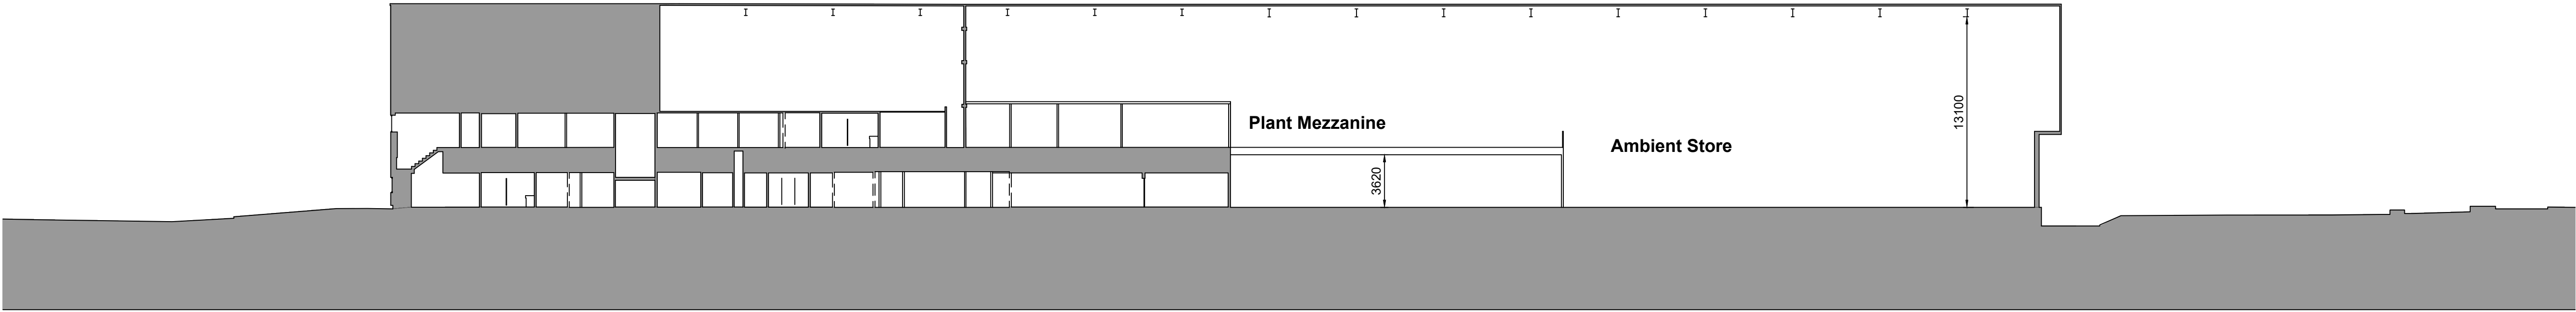

Cross Section BB Scale 1:250

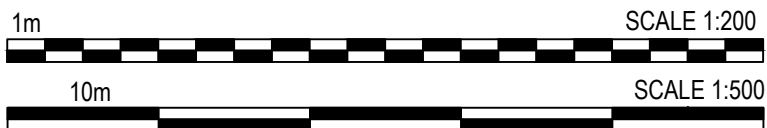

PLANNING

THIS DRAWING IS TO BE USED FOR THIS SPECIFIC PURPOSE ONLY AND SHOULD NOT BE USED FOR ANY OTHER

rev	amendments	by	cls	date
GXO - Middleton				
Proposed Warehouse - Cross Sections				
LOD 2		LOI 2		
				
				
RIBA Plot Stage:		3 - Spatial Coordination		
Document Suitability:		S1		
Drawn / Checked:		JL / JLM		
Date:		14/06/2024		
Scale:		1:250 A0		
UMC Project Number:		24099		
Document Reference:		Drawing no:		Revision:
24099 - UMC - 0100 - XX - DR - A		1100		C02