


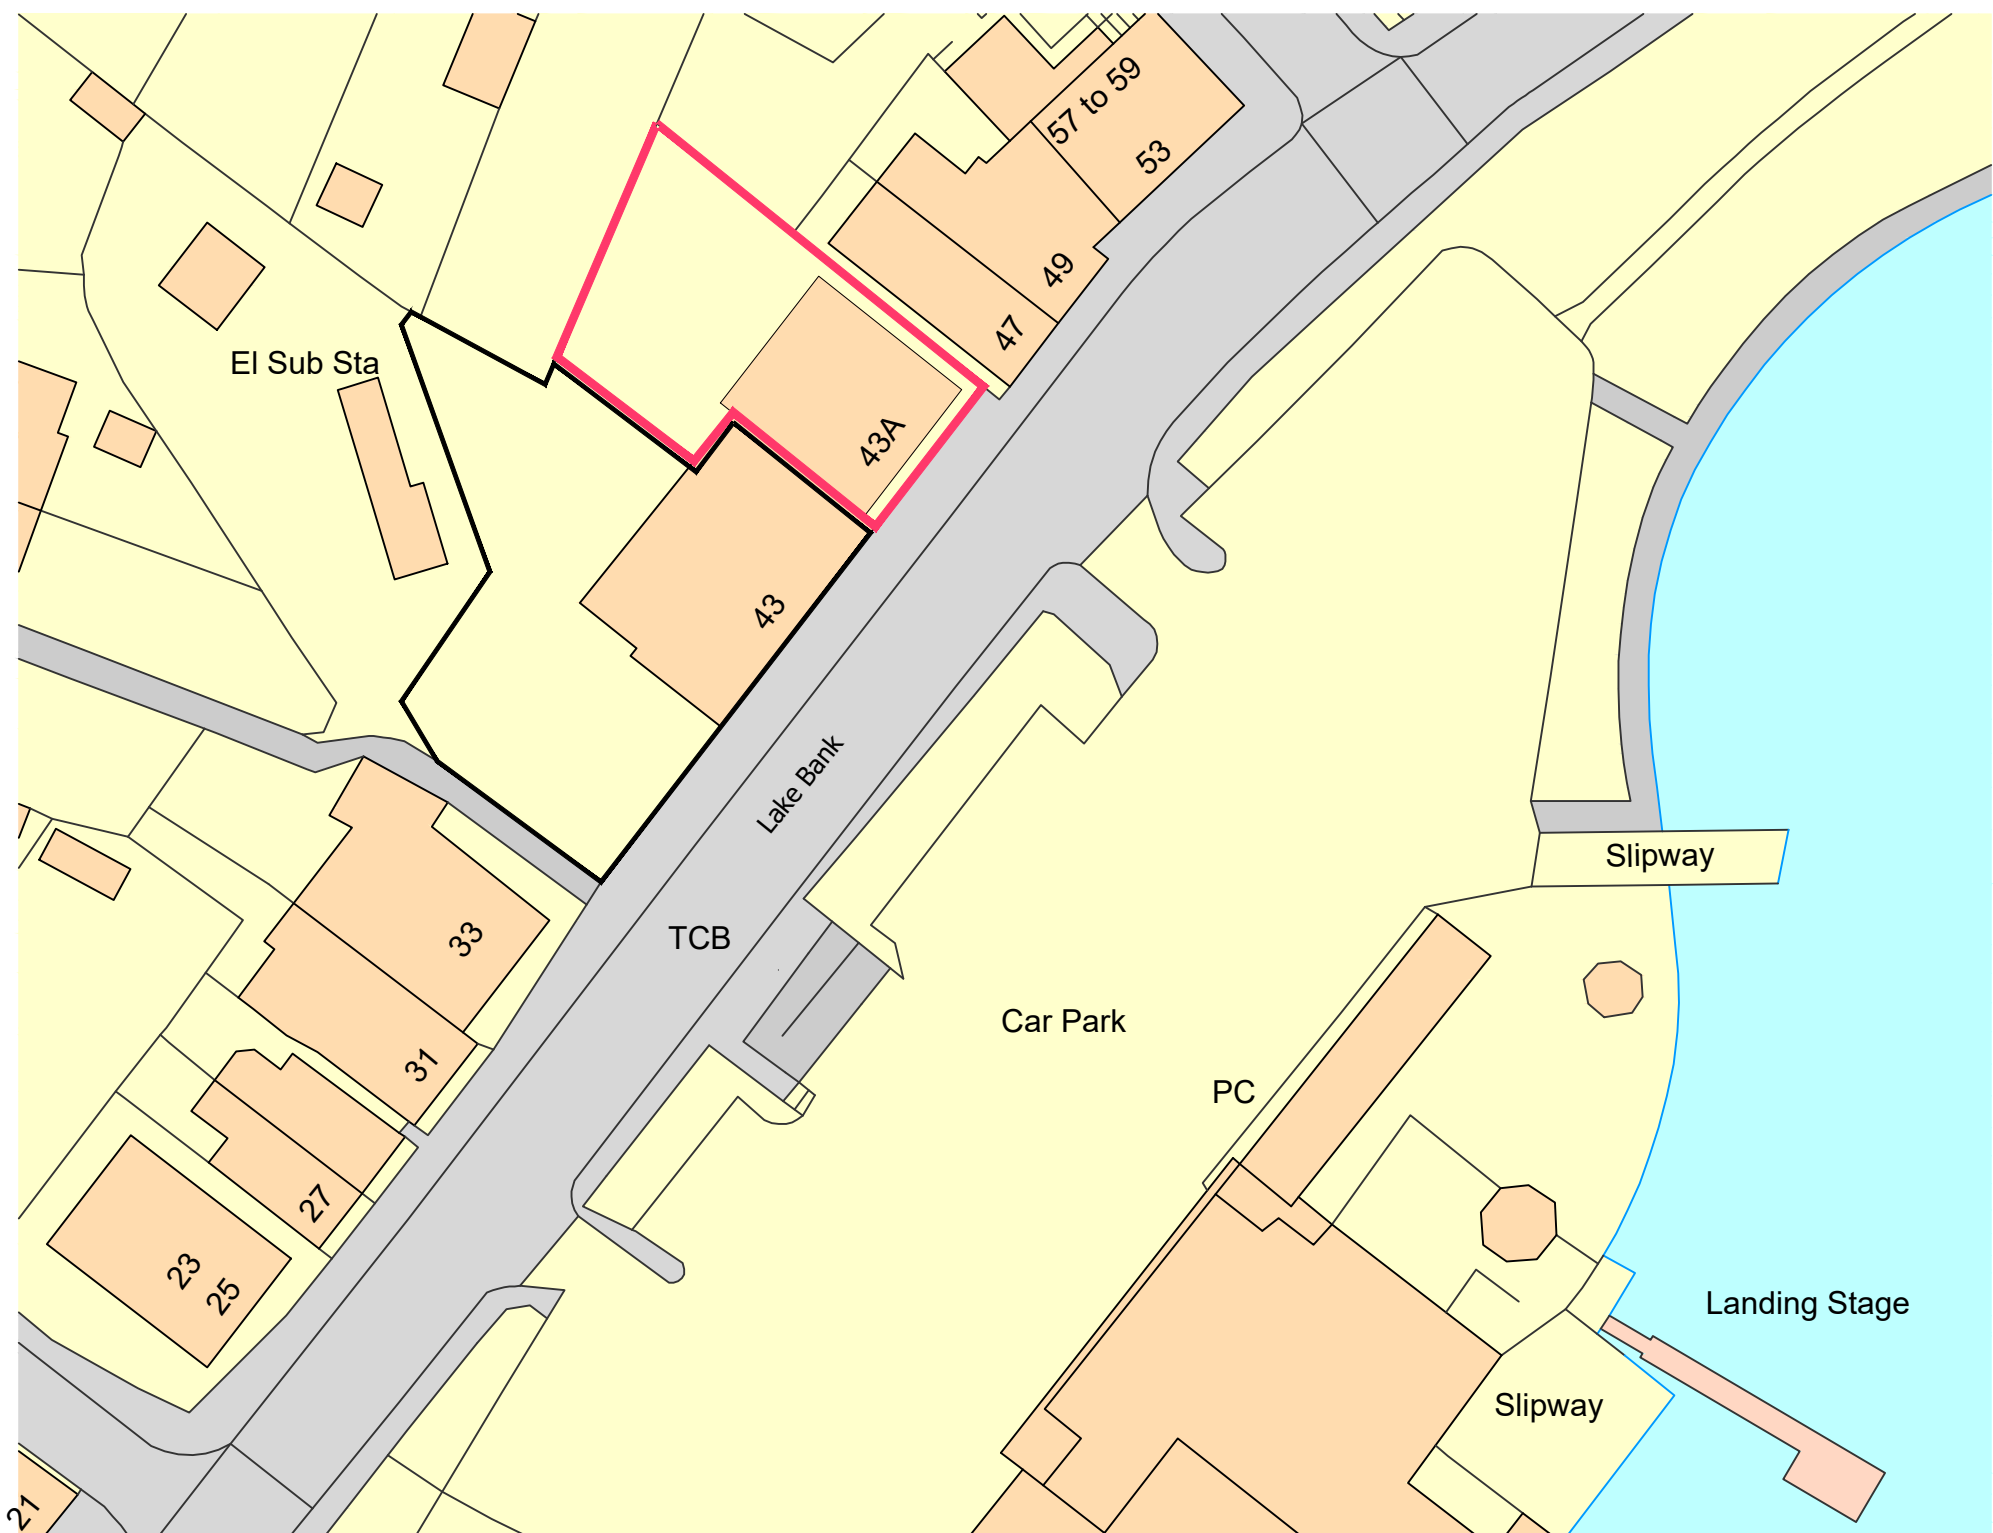

Mario La Manna
Rear Garden Area
43 Lake Bank
Hollingworth Lake

Site Location Plan

work to figured dimensions

© CJ Partnership owns the copyright of this design /
drawing which must not be reproduced in whole or in

contract no

3644 01

drawn by

drawing no

date

revision

scale @ A3

Blue Pit Mill Queensway
Castleton Rochdale OL11 2PG

+44 (0)1706 631347

info@cjpartnership.com

CJPARTNERSHIP
ENVIRONMENTAL ARCHITECTS

