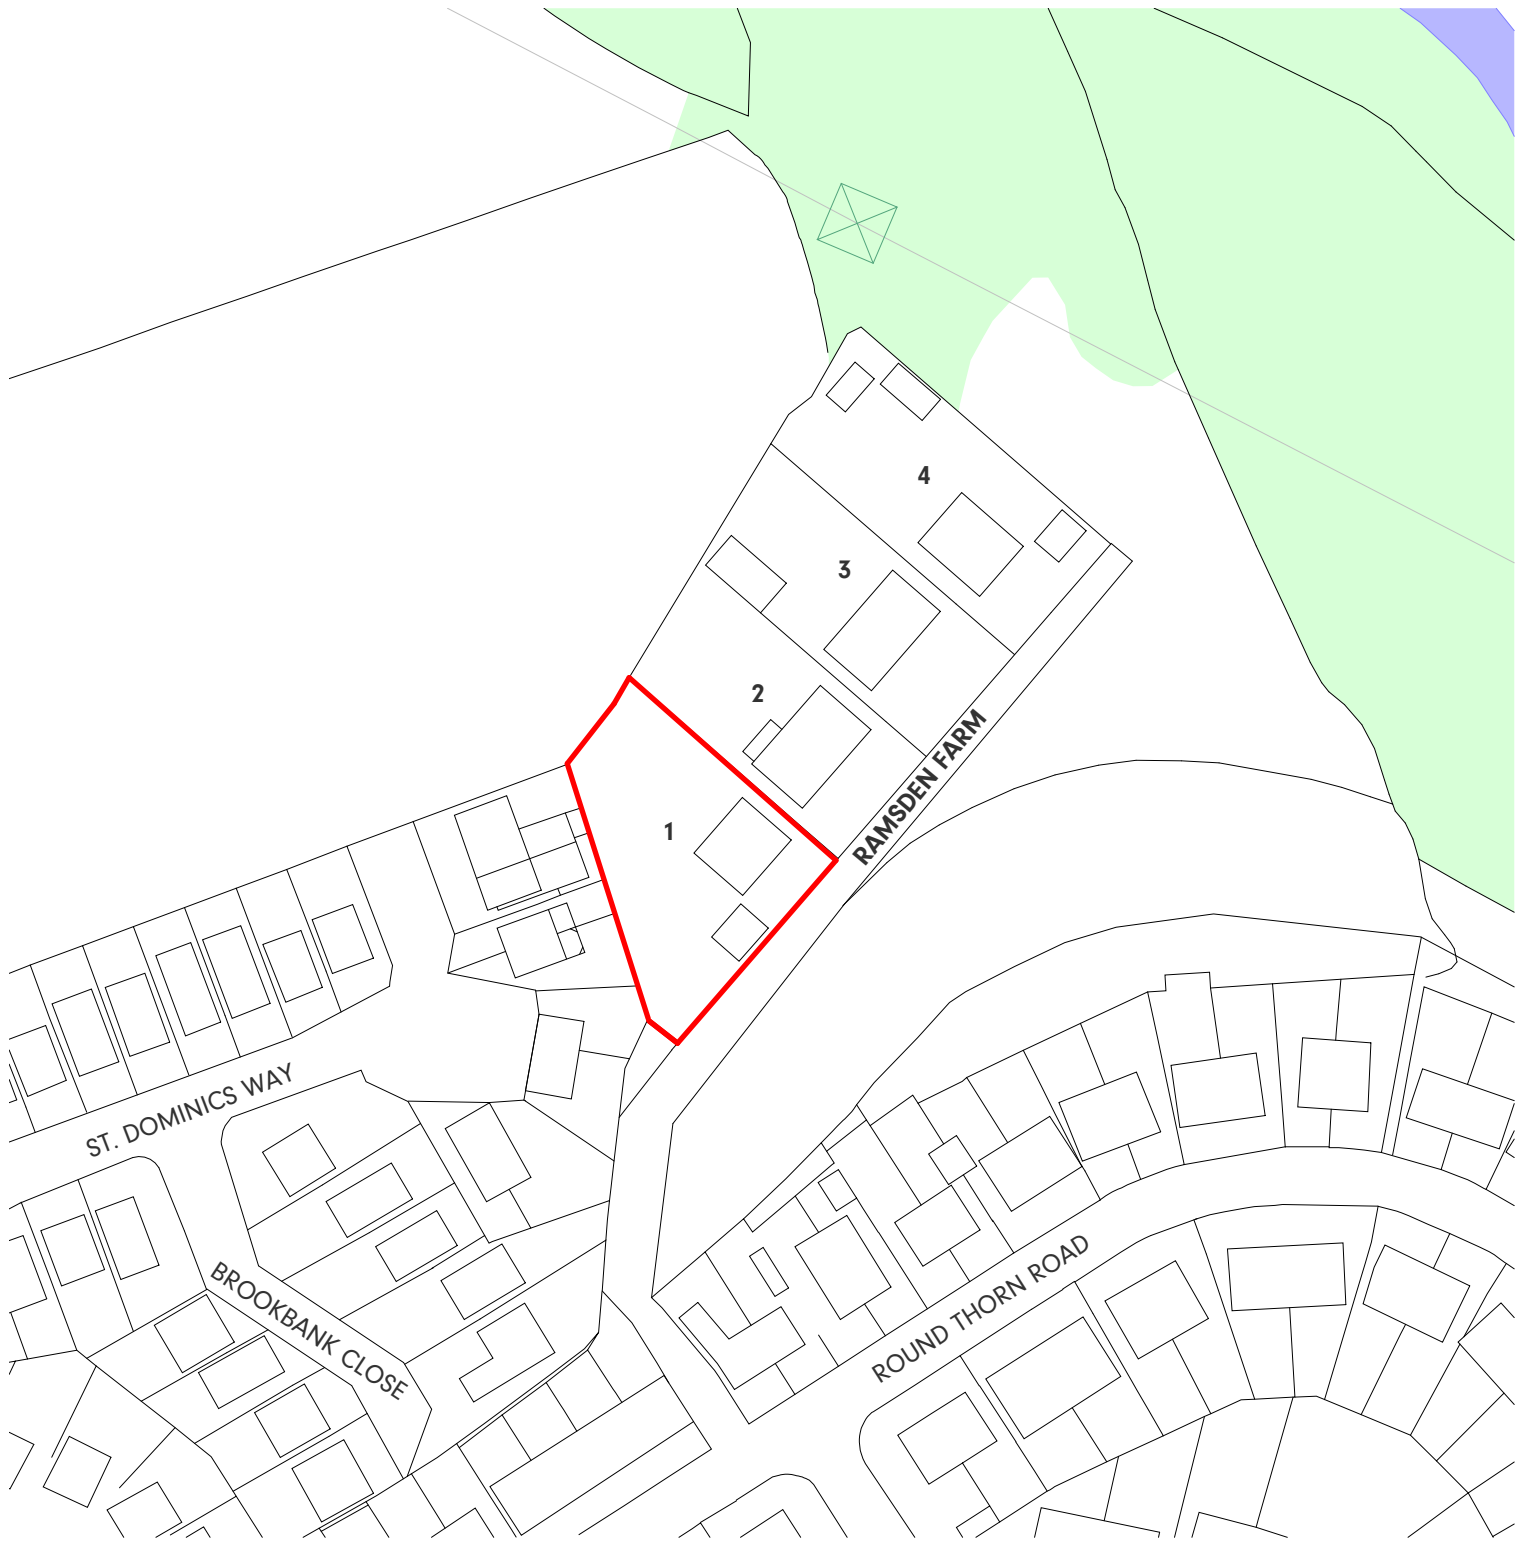


0 25 50 75
SCALE 1 : 1250

Architecture Unknown?

The Shed, Manchester, M1 5GD
architectureunknown.co.uk
info@architectureunknown.co.uk

This drawing is © Architecture Unknown Limited and is not to be copied, reproduced or redistributed either in whole or in part without the prior written permission of the originator. The originator shall have no responsibility for any liability, loss, cost, damage or expense arising from or relating to any use of this document other than for its intended purpose on this project.

Client:
MARCEL DUFFY

Project:
1 RAMSDEN HOUSE, M24 1ZB

Sheet:
LOCATION PLAN

Drawing no.
22.128.201

Date:
NOV 23

Drawn by:
PS

Scale:
1 : 1250

Size:
A4

P1 ANNEX PLANNING
Ref Revision

AU 23.11.2023
By Date

Rev:
P1