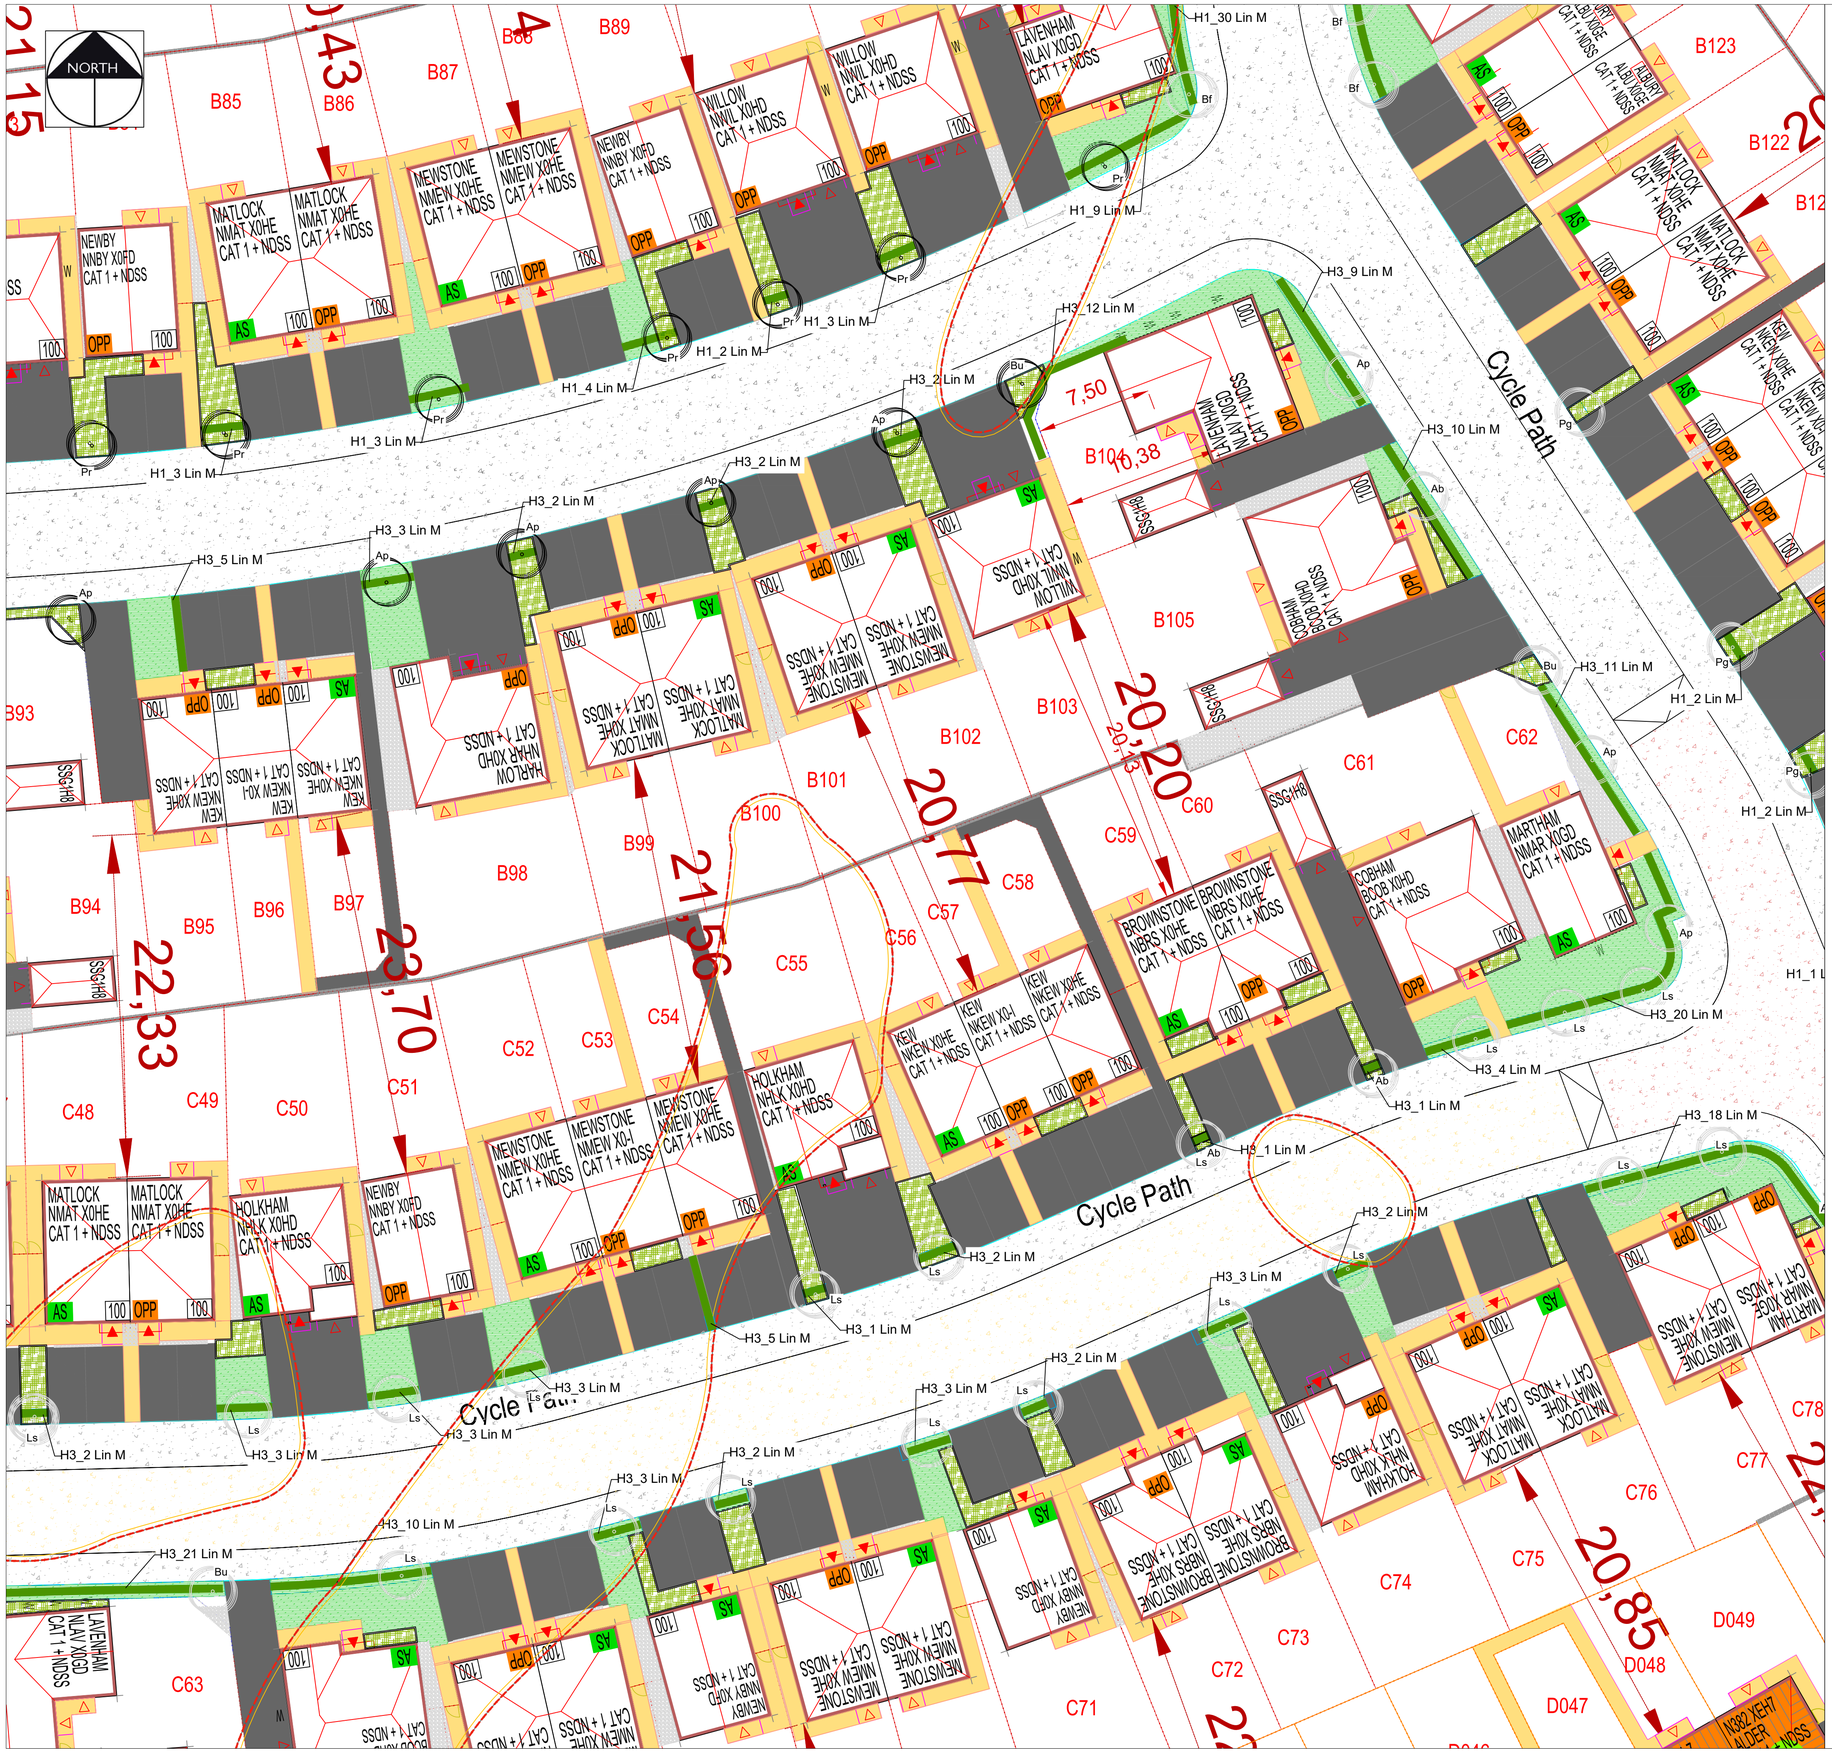


KEY

EXISTING VEGETATION
To be retained. Refer to the Tree Survey and Ecology Reports for further details on species & maintenance

EXISTING VEGETATION REMOVED
To be removed. Refer to the Tree Survey and Ecology Reports for further details on species

PROPOSED PLOT TREE
Refer to the planting schedule for details on species, quantities and nursery grades

PROPOSED POS TREE
Refer to the planting schedule for details on species, quantities and nursery grades

HEDGE
Refer to the planting schedule for details on species, quantities and nursery grades

SHRUB BEDS
Refer to the planting schedule for details on species, quantities and nursery grades.

WILDFLOWER GRASS MIX - WFM1
Refer to the planting schedule for details on species, quantities and nursery grades.

MARGINAL PLANTING - DRY MIX
Refer to the planting schedule for details on species, quantities and nursery grades.

MARGINAL PLANTING - WET MIX
Refer to the planting schedule for details on species, quantities and nursery grades.

NATIVE WHIP PLANTING
Refer to the planting schedule for details on species, quantities and nursery grades.

SITE BOUNDARY

AMENITY GRASS - GM1
(See Schedule)

Reed Planting

Rev	Date	Description	Initials
P8	07.01.25	Update Plots and amend Planting and Schedule	PGG
P5	07.08.24	Update client details	PGG
P4	16.07.24	Updated to optimise BNG	PGG
P3	11.06.24	Updated to Revised Planning Layout	PGG
P2	20.10.22	Updated to Ecology + Barratt comments	KLJ
P1	19.09.22	Initial Issue	KG

pgla landscape architects

PGLA Ltd
Landscape Architects
Station Hop Offices
815 Stockport Road
Manchester
M19 3BS

t: 0161 238 9138
e: info@pgla.co.uk
w: www.pgla.co.uk

Client
BARRATT HOMES, DWH & GLP TROWS LLP

Project
COWM TOP LANE, CASTLETON

Description
PLANTING PLAN
SHEET 9

Status
FOR PLANNING

Scale	Drawn	Checked	Date
1:200@A1	KLJ	PGG	SEPT 2022

Job number	Drawing number	Revision
TRO1902	PP01.09	P8

Original size 100mm @ A1