

SCOPE OF WORKS

- Replace 1no. fascia with new blue fascia. Allow to install moulding to aluminium fascia
- Replace safety manifestation with new


Signage Colours

Core Red

#F9383D
0, 87, 69, 2
032 C

Core Blue

#011546
100, 90, 40, 40
282 C

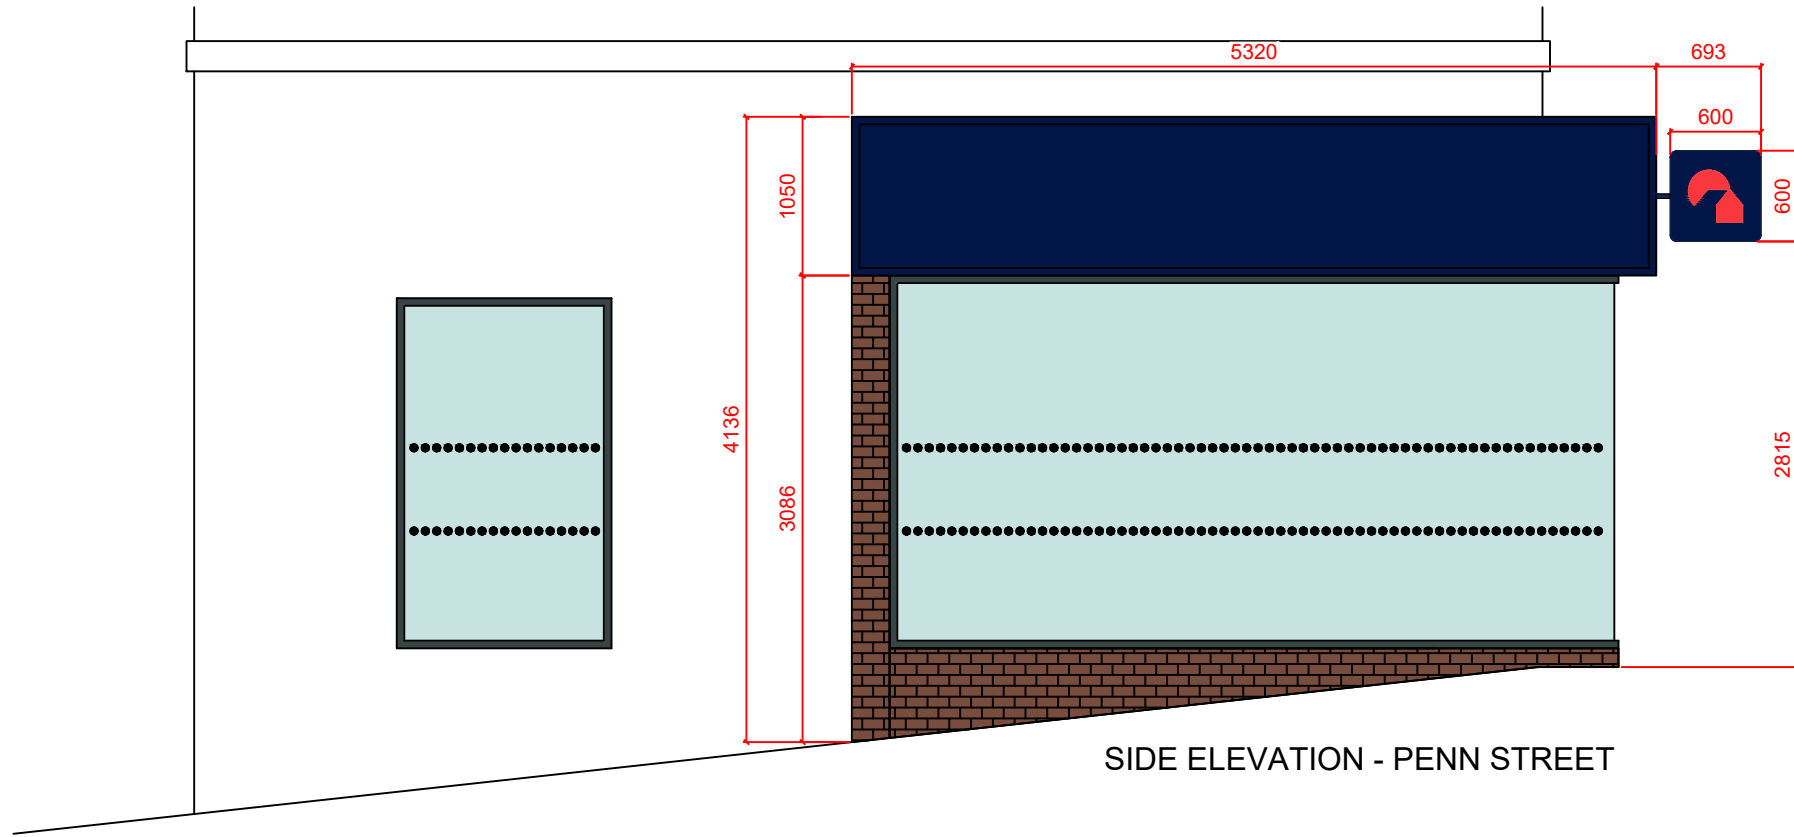

ALL DIMENSIONS MUST BE CHECKED ON SITE.
ONLY FIGURED DIMENSIONS ARE TO BE WORKED FROM.
DISCREPANCIES MUST BE REPORTED TO THE ARCHITECT BEFORE
PROCEEDING.
THIS DRAWING IS BASED ON BEST KNOW INFORMATION

0 1 2 3 4 5 M

Scale - metres

A	Amended to suit Council comments, moulding on aluminium fascia included	06/02/2024
LETTER	DESCRIPTION	DATE
BRANCH NAME & PREFIX: ROCHDALE 112/114 Yorkshire Street Rochdale, OL16 1XN		DRAWING TYPE: PROPOSED EXTERNAL SIDE ELEVATION
SCALE @ A1: 1:50	SCALE @ A3: 1:100	DATE DRAWN: 08.08.2023
DRAWN BY: ICT	CHECKED BY & DATE: JNA	JOB REF:
PROPOSED	PROPERTY LOCATION CODE: RO01	DRAWING REF NO: PR.00.E2
		REV. A

ISG

ISG
Boleyn House,
St Augustines
Business Park,
Whitstable
Kent CT5 2QJ

© This drawing remains the Copyright of Four Architecture and Design and may not be reproduced in whole or in any part without prior written permission.

NOTE:
All proprietary goods and materials are to be fitted in accordance with manufacturer's instructions. Codes of Practise and British Standards. All dimensions to be verified by the Contractor on site. Do not scale drawings, work to figured dimensions only.

ALL REFERENCES SHOULD BE READ IN CONJUNCTION WITH THE MOST CURRENT NATIONWIDE DESIGN GUIDES.



ROCHDALE (0724)
Brand Update