

office@mkcreative.me.uk
22 Micklefield Way
Borehamwood
WD6 4LG

Client:
Pawel Lukuc

Project:
43 Birchwood Road M24 2EX

Drawing:
LOCATION PLAN


Scale: A4@1 : 1250

Date: 03.06.2023

Status: FOR PLANNING

Drawing No.
43 BIRCHWOOD - 001

Rev.
A1

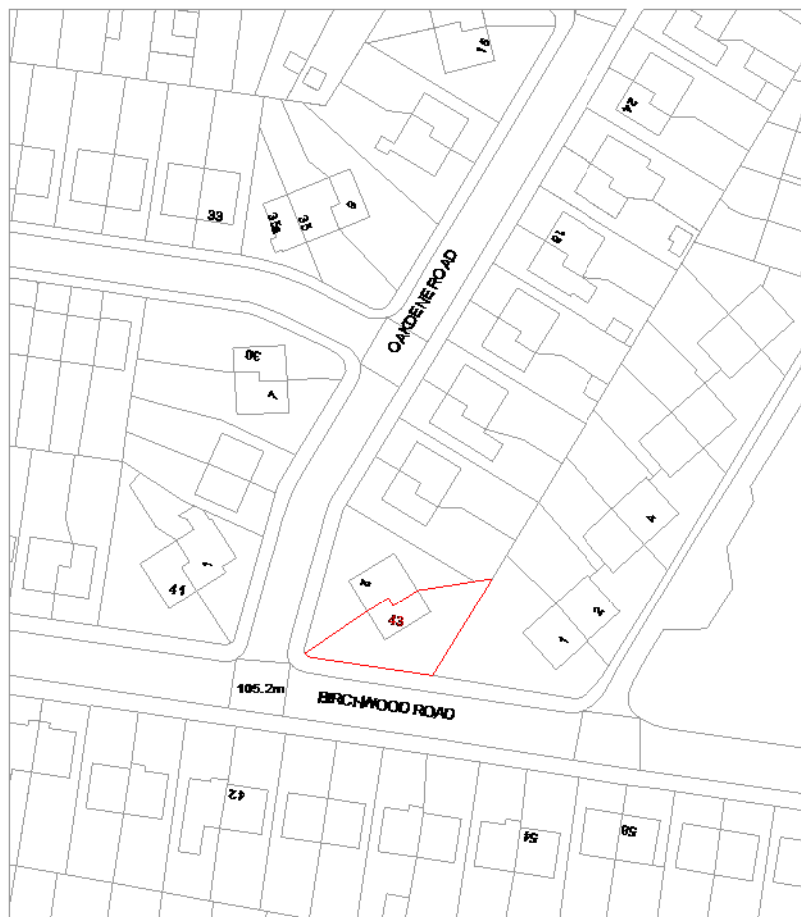

Site: 43 Birchwood Road
M24 2EX
Date: 03.06.2023
Scale: 1:1250
Drawing No: 43 BIRCHWOOD - 001



VISUAL SCALE 1:1250@A4