



PLANNING


REV.	DESCRIPTION	INTL.	CHK.	DATE
-	-	-	-	-
-	-	-	-	-
-	-	-	-	-

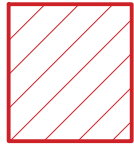


RED HATCH SHOWING
EXTENT OF REMOVALS

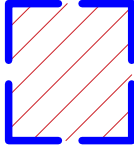


REMOVAL OF EXISTING CHIMNEY
STACK TO GROUND FLOOR - ONLY
REFER TO PROPOSED PLANS

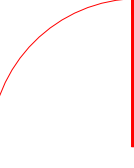


EXISTING DOOR AND FRAME
TO BE REMOVED

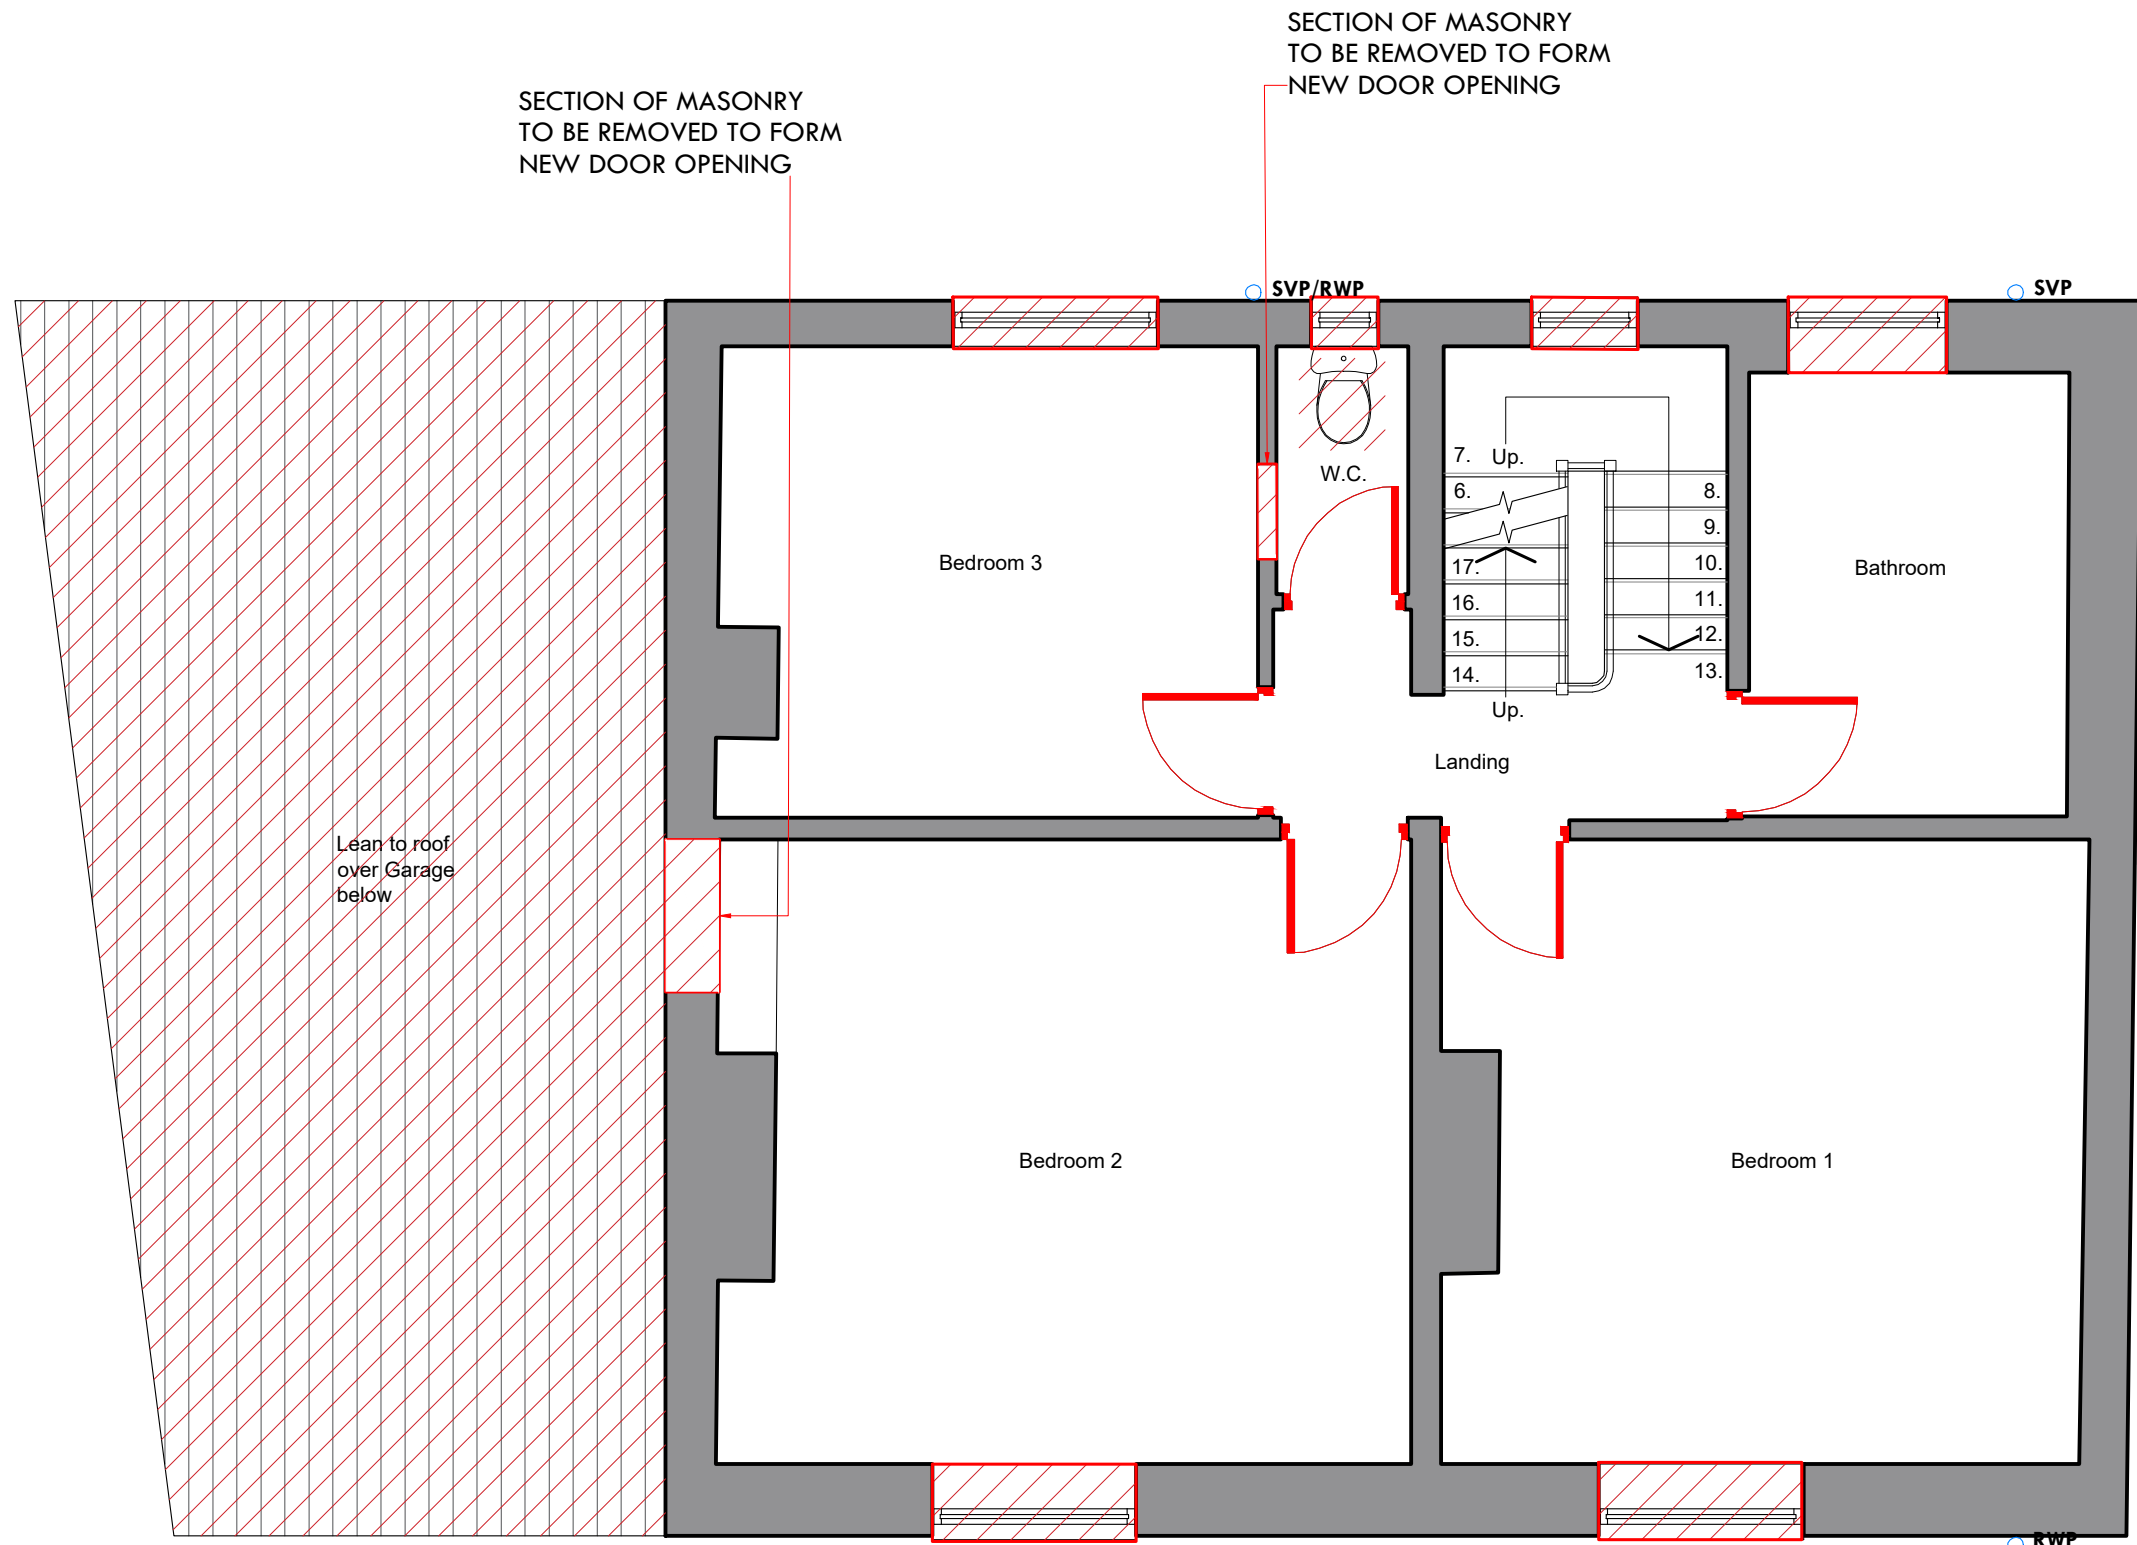


FIRST FLOOR PLAN
AS EXISTING

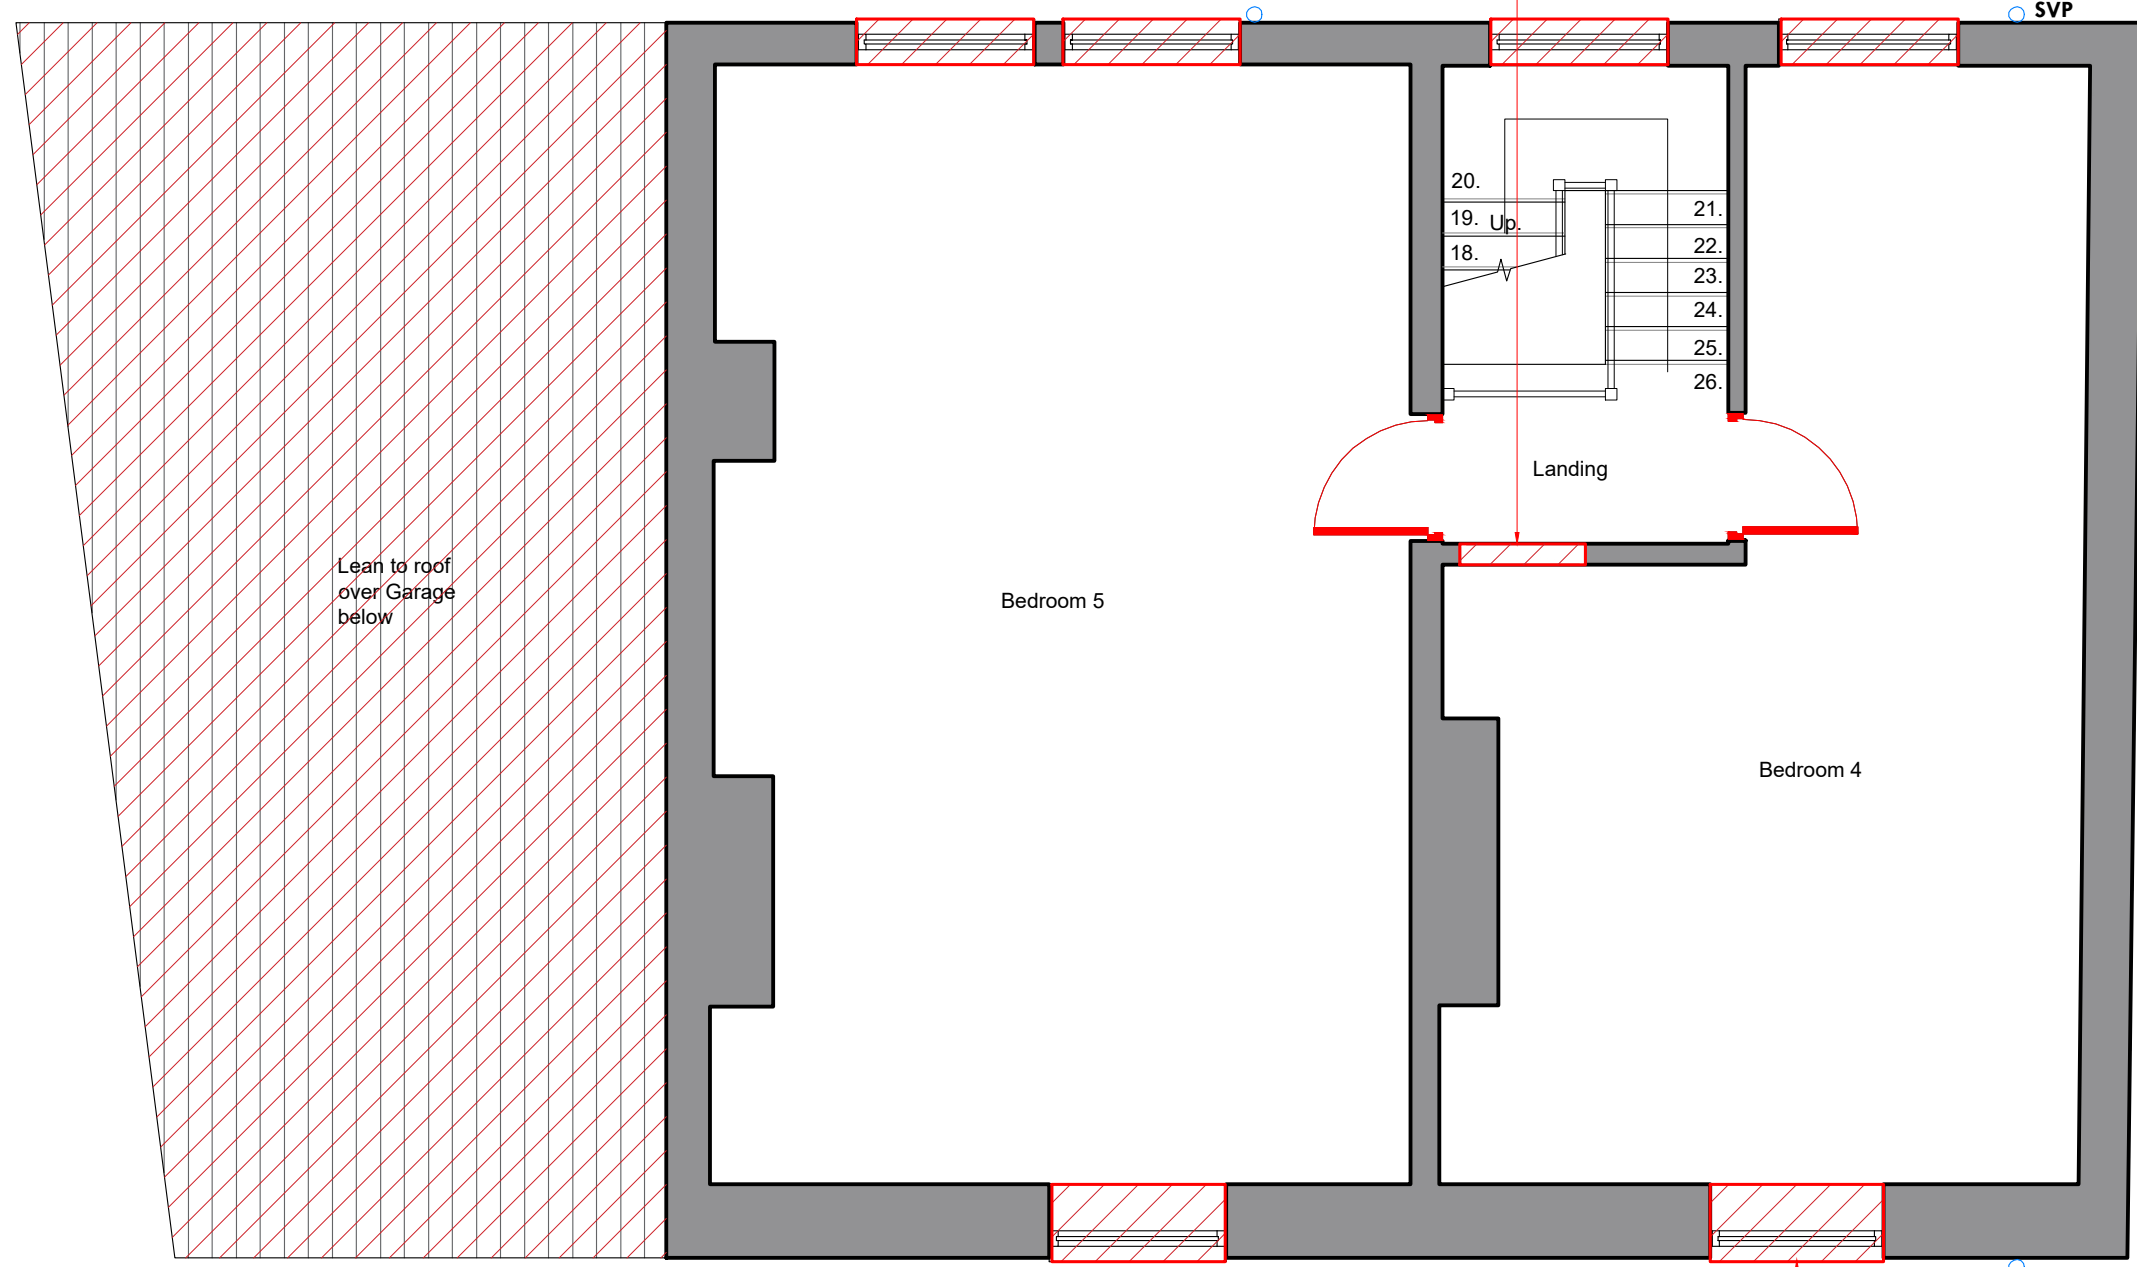

SECOND FLOOR PLAN
AS EXISTING

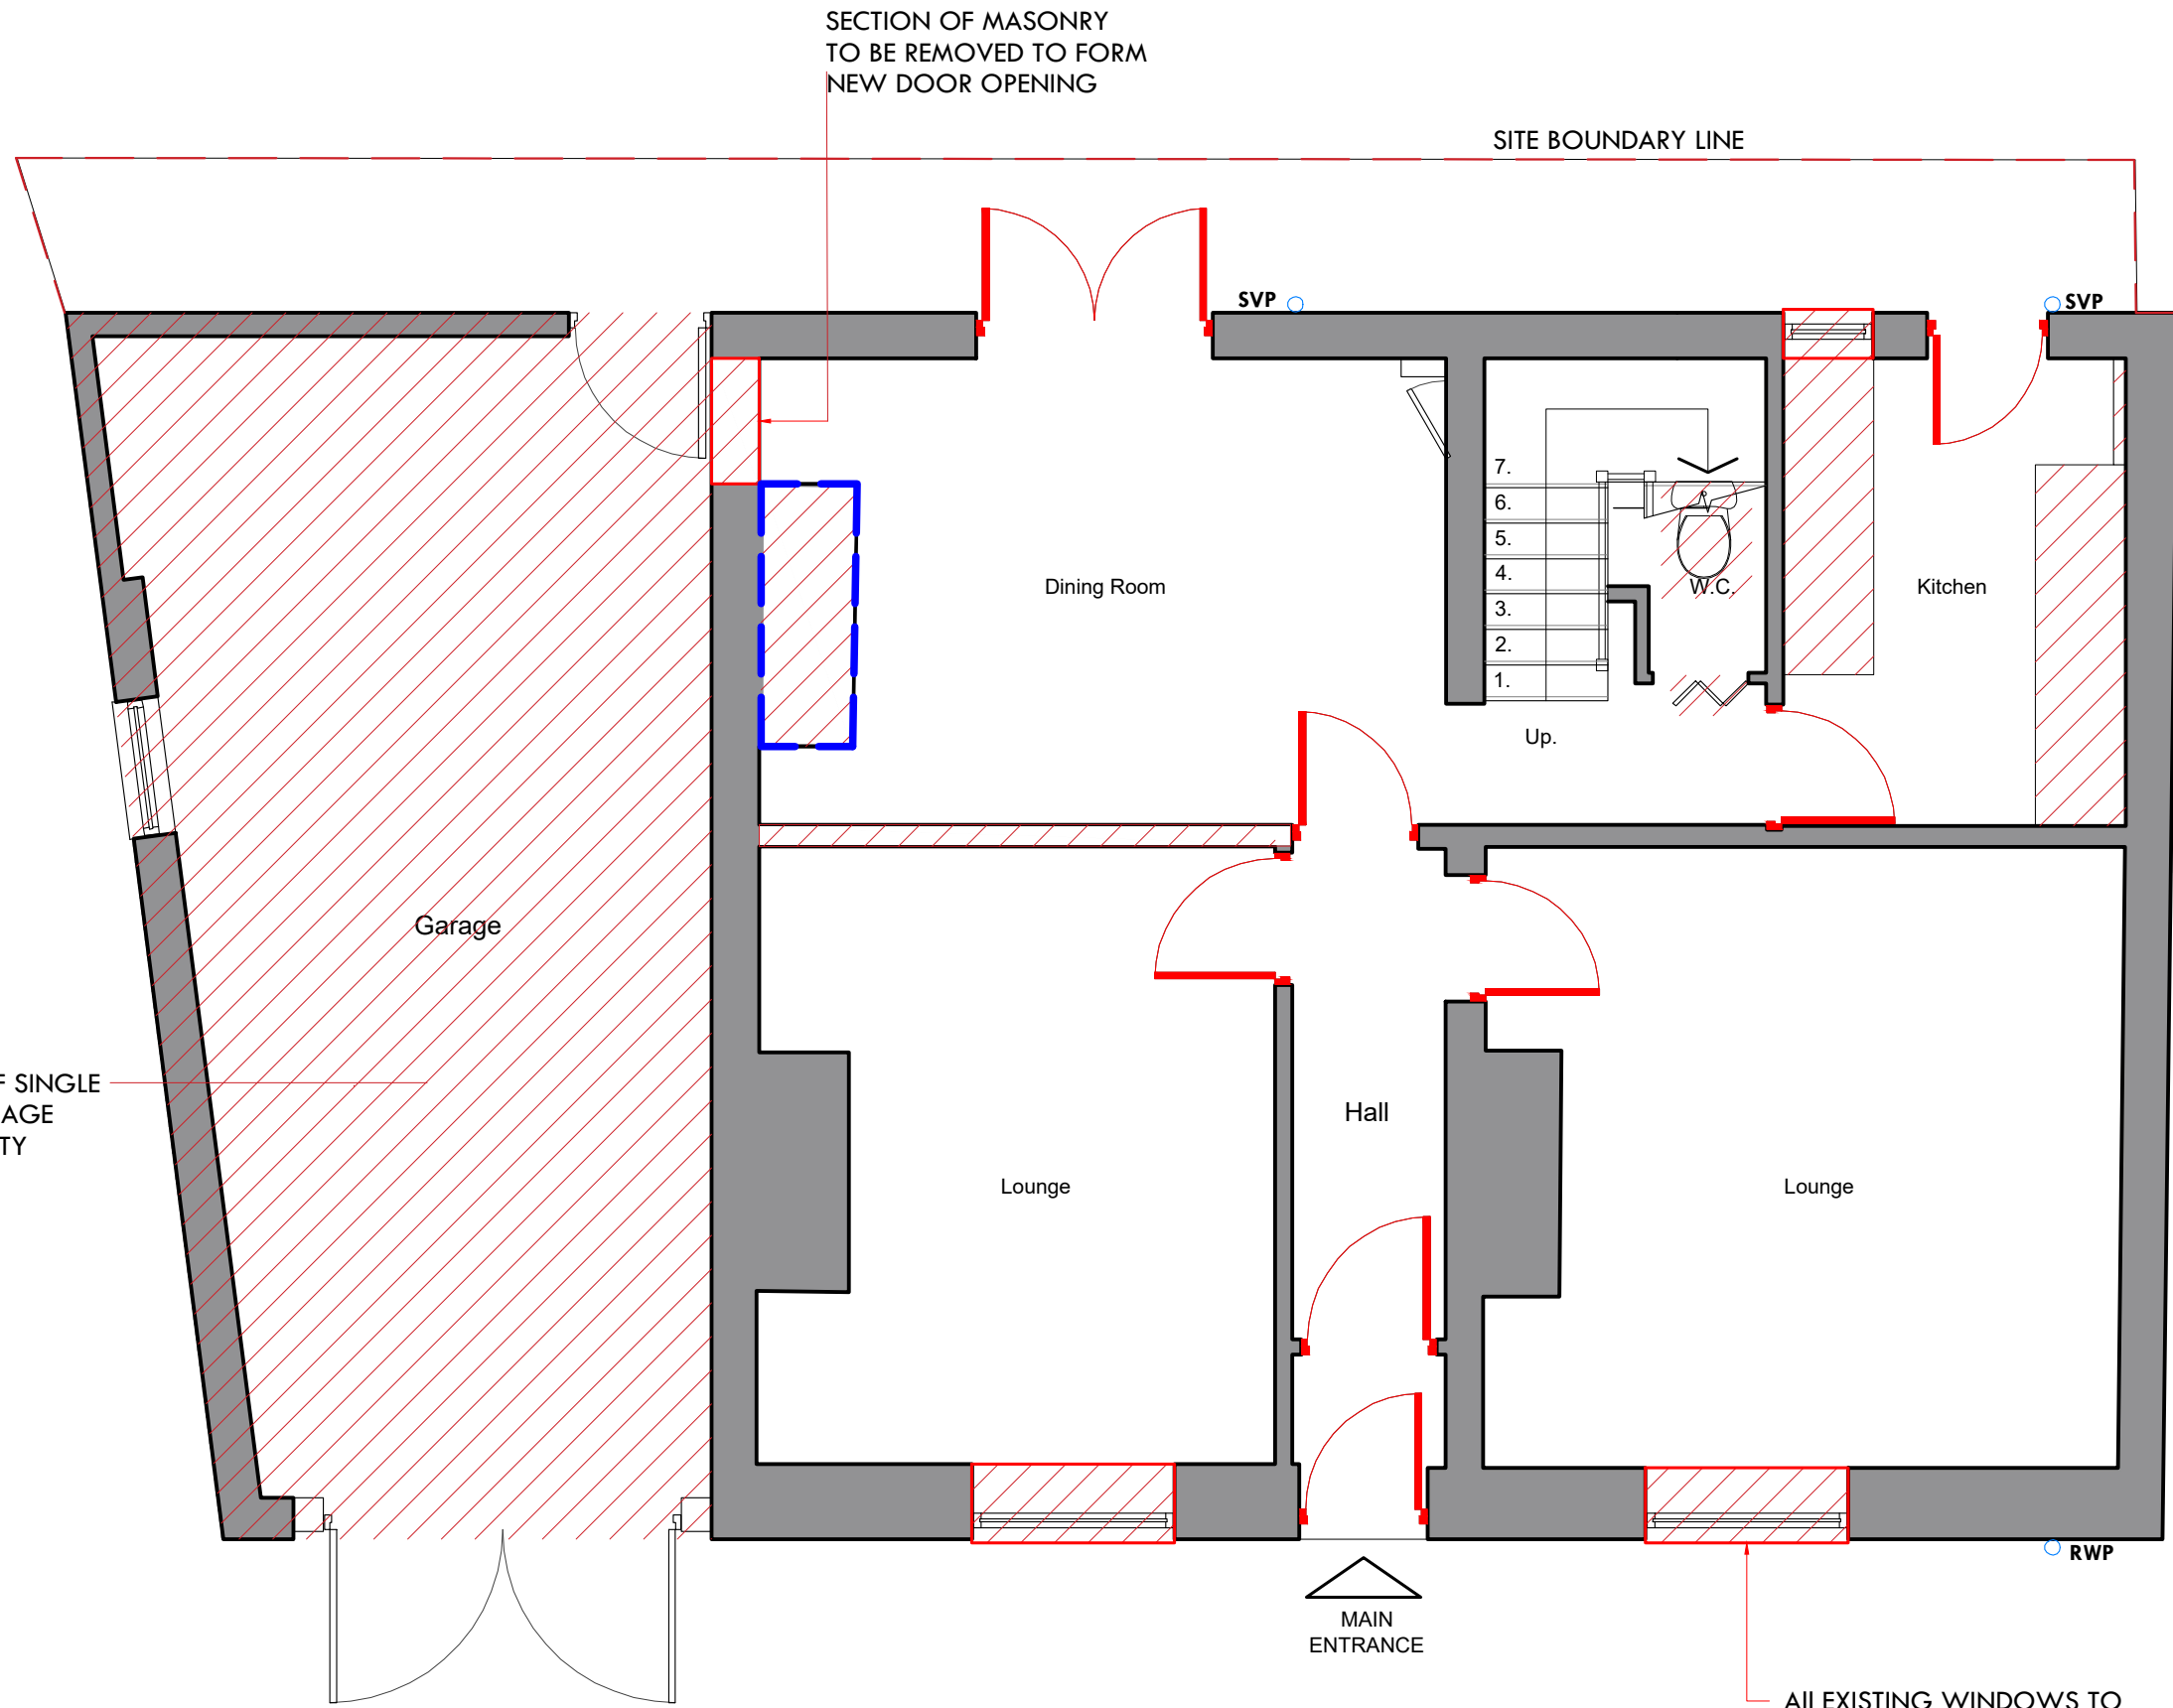

GROUND FLOOR PLAN
AS EXISTING

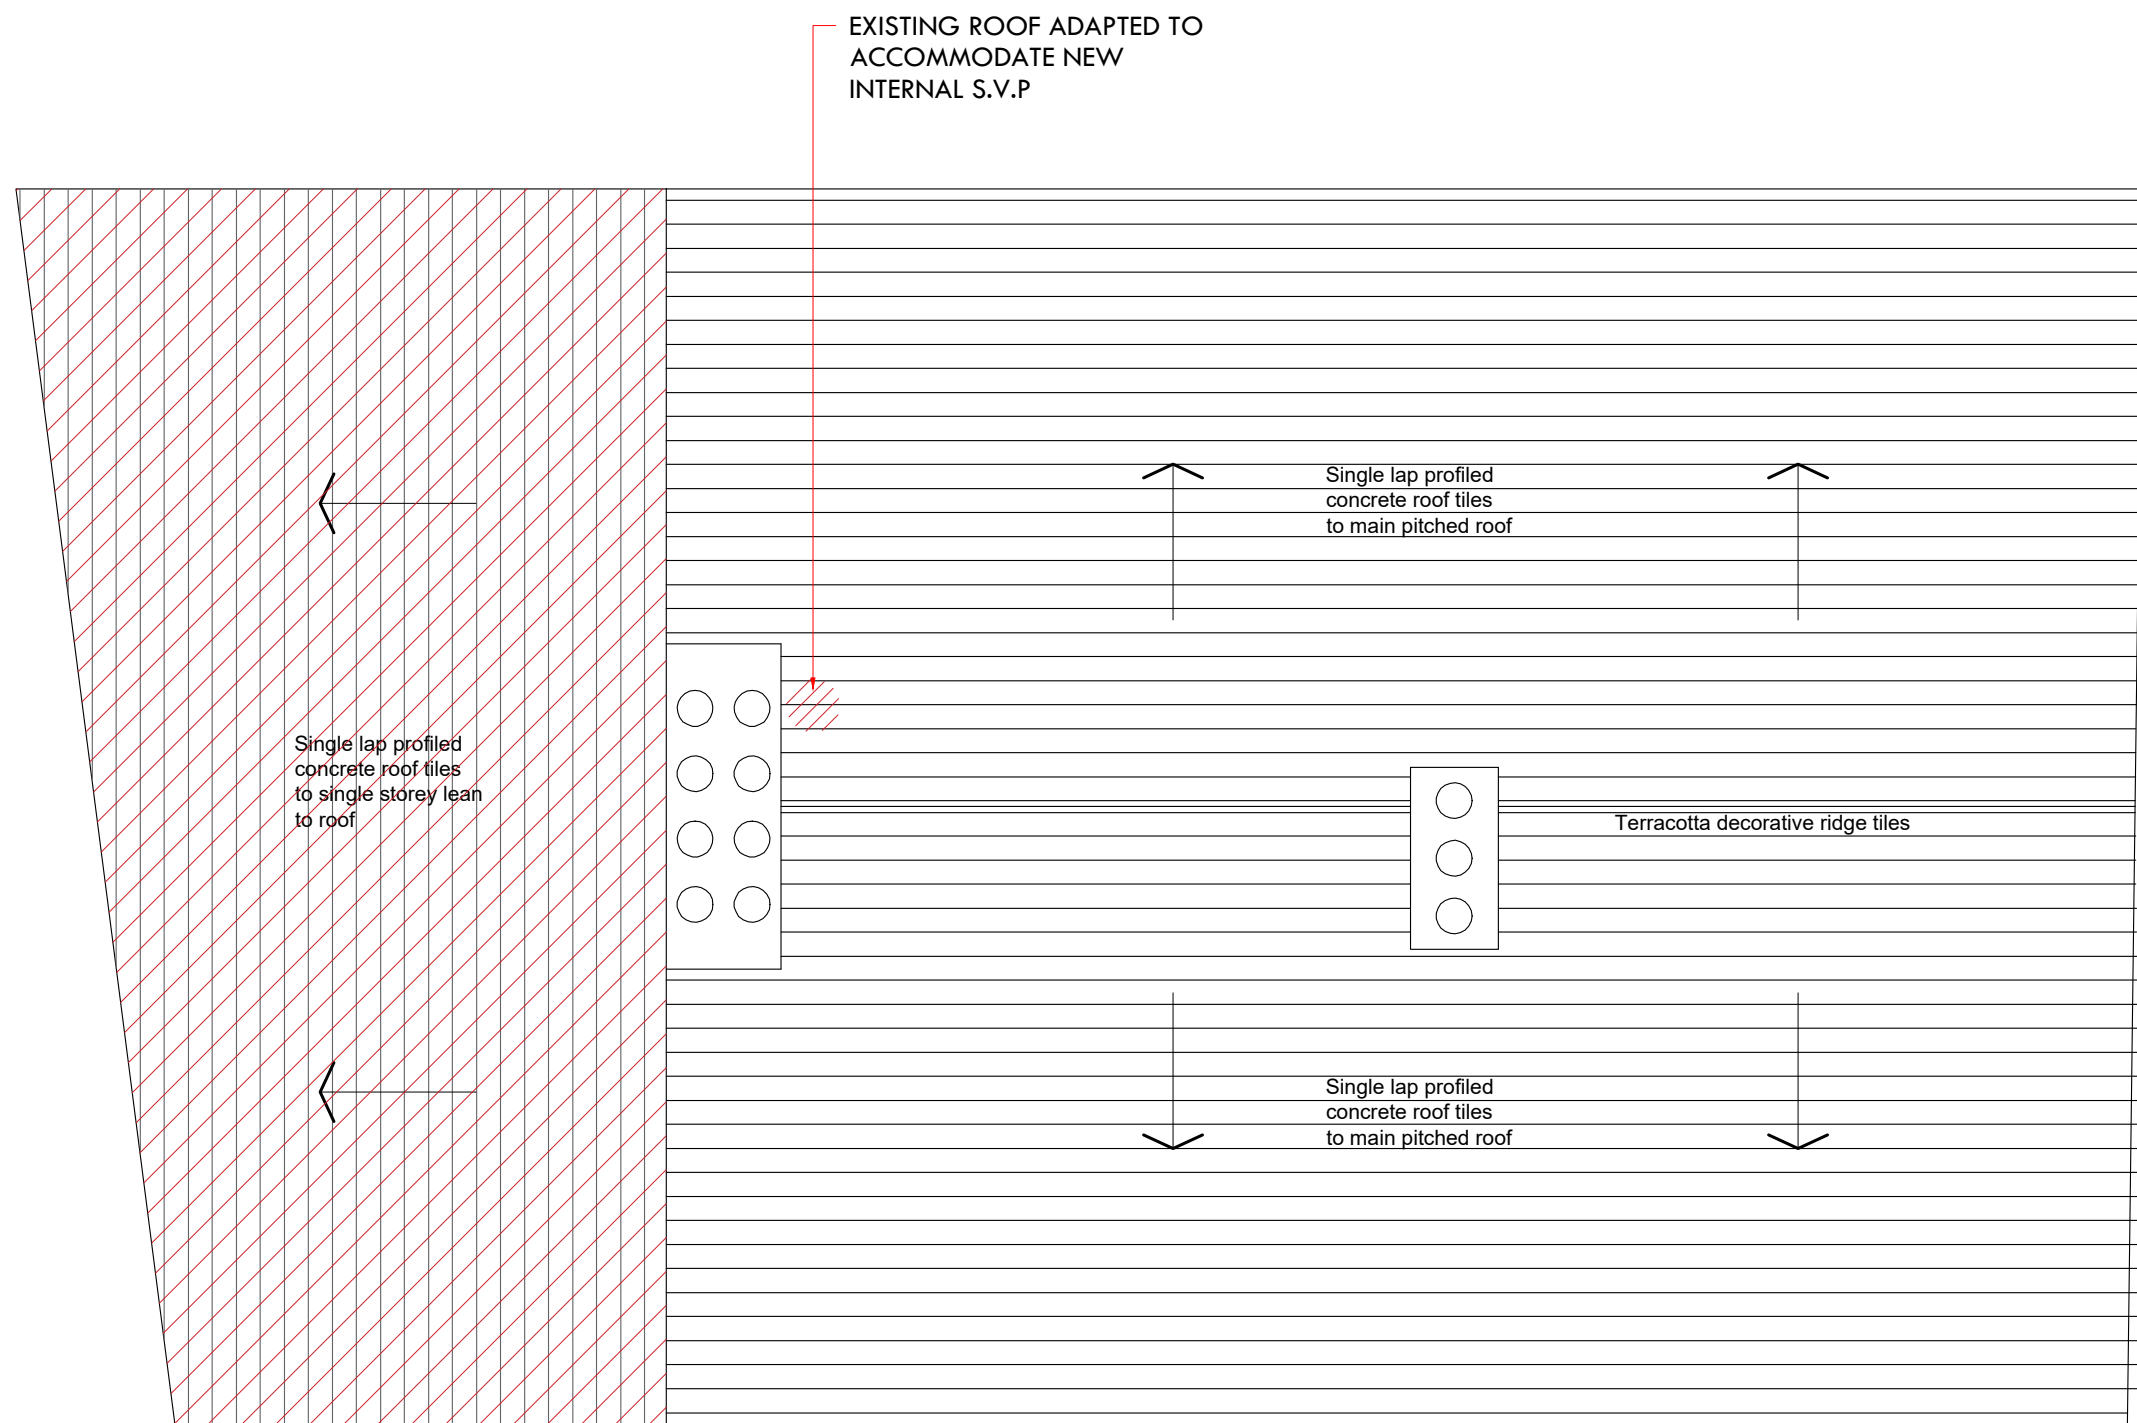

ROOF PLAN
AS EXISTING