


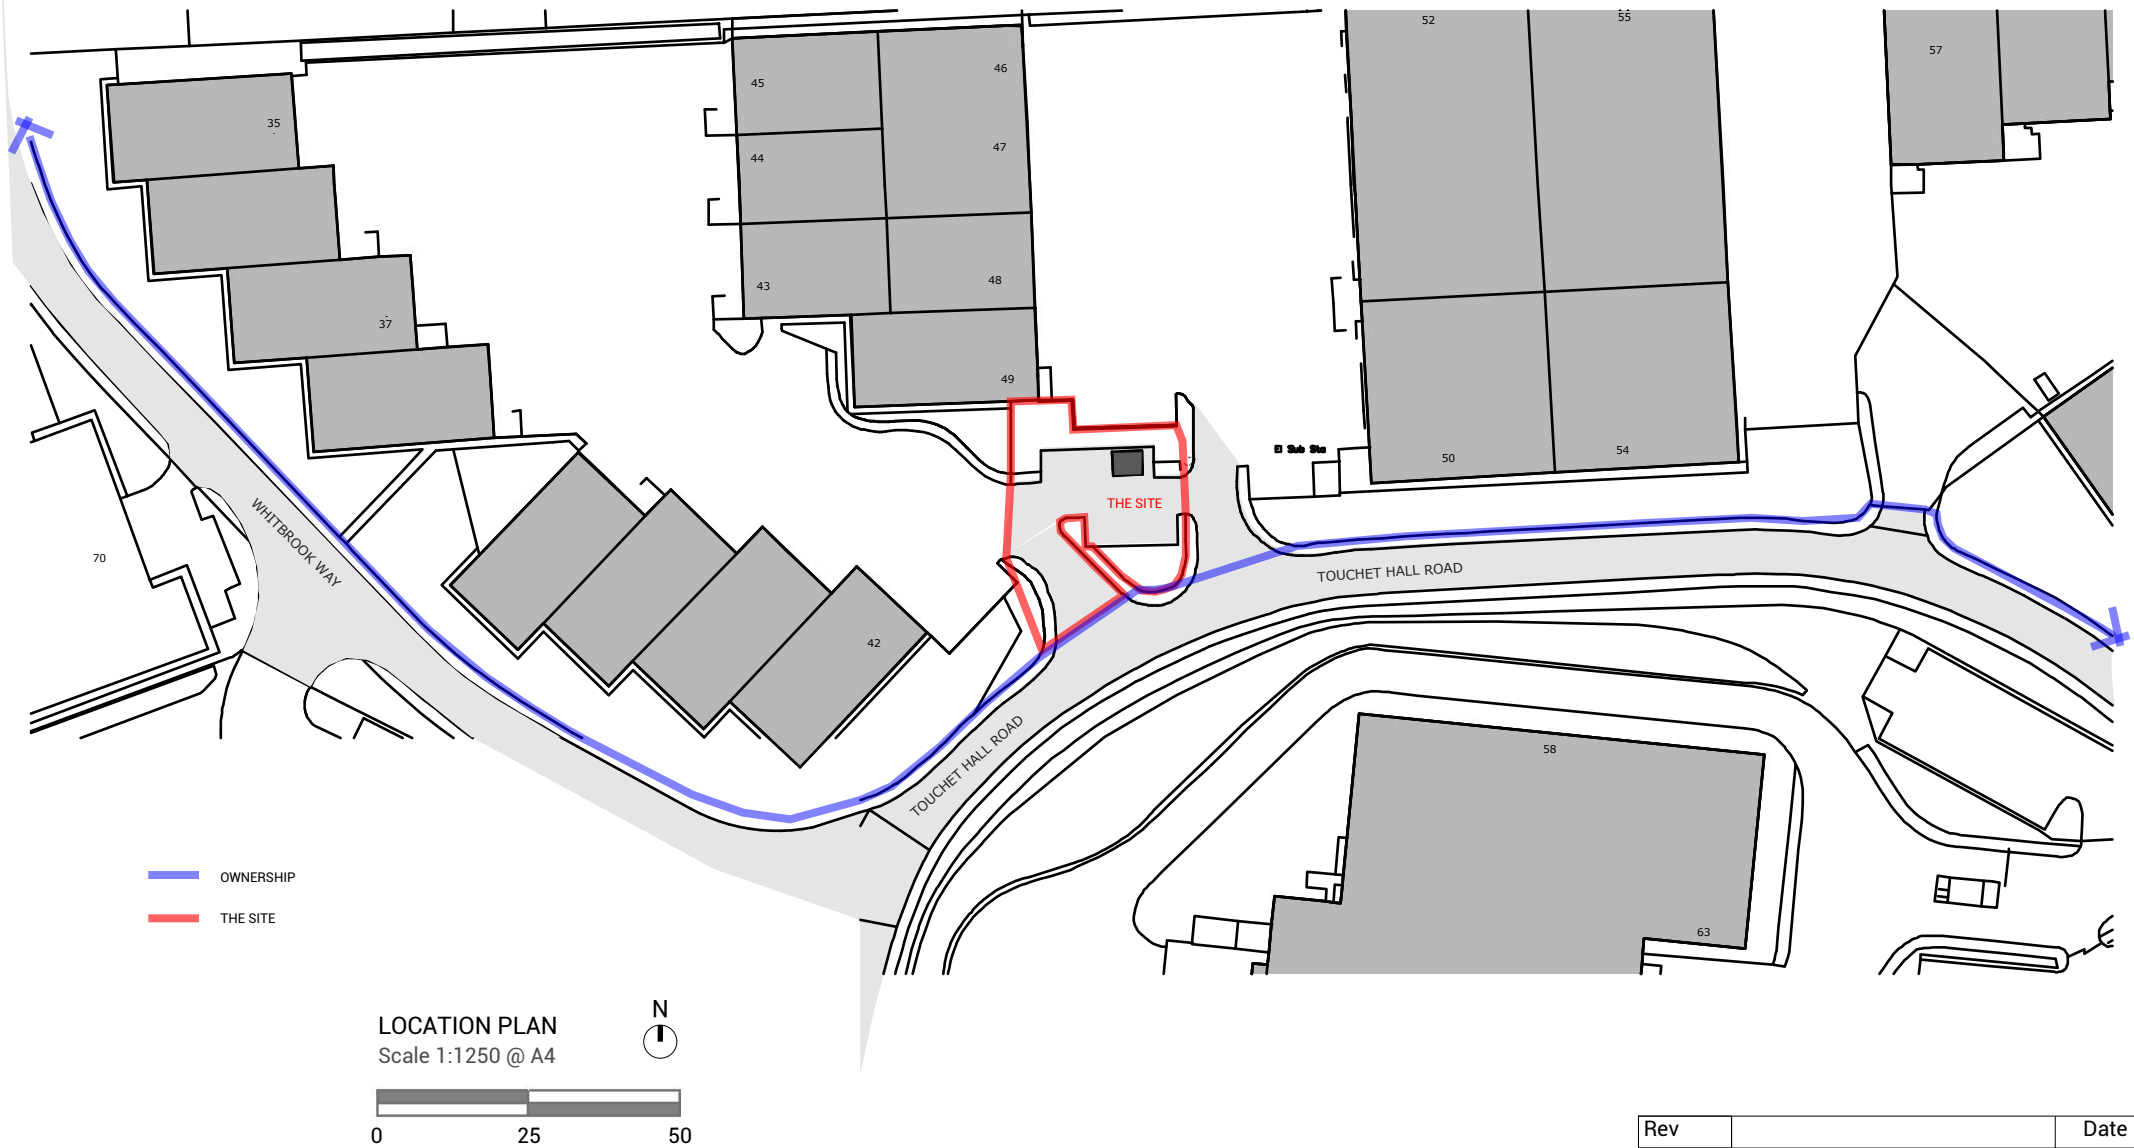

Rev		Date
E	Red Line Amended	27/04/23

Notes: Do not scale from this drawing. Use figured dimensions in all cases. Check all dimensions on site. Report any drawing errors or discrepancies to O'Brien & Noel Architects before proceeding. This drawing has been created for the purposes identified in the status and should only be used for this purpose. This is not a construction drawing. To be read in conjunction with all approved documents, permits, drawings and information and drawings from other appointed consultants.

Project: Cafe_Stakehill_45 Touchet Hall Rd

Drawing: Existing Location Plan

Job-Dwg No: 130-P01 RevE

tel: 0151 528 2211

email: contact@obriennoel.com

web: www.obriennoel.com

PLANNING

27/04/2023

O'BRIEN
& NOËL
ARCHITECTS