


REVISIONS		
P01	FIRST ISSUE	18/04/24 PW BG
P02	Drawing reference added for roof light and solar panel details	03/05 PW BG
P03	Updated to latest design development	04/07/24 DTP BG
P04	Planning NMA - Risers added and roof plant coordinated	07/03/25 VMS DTP

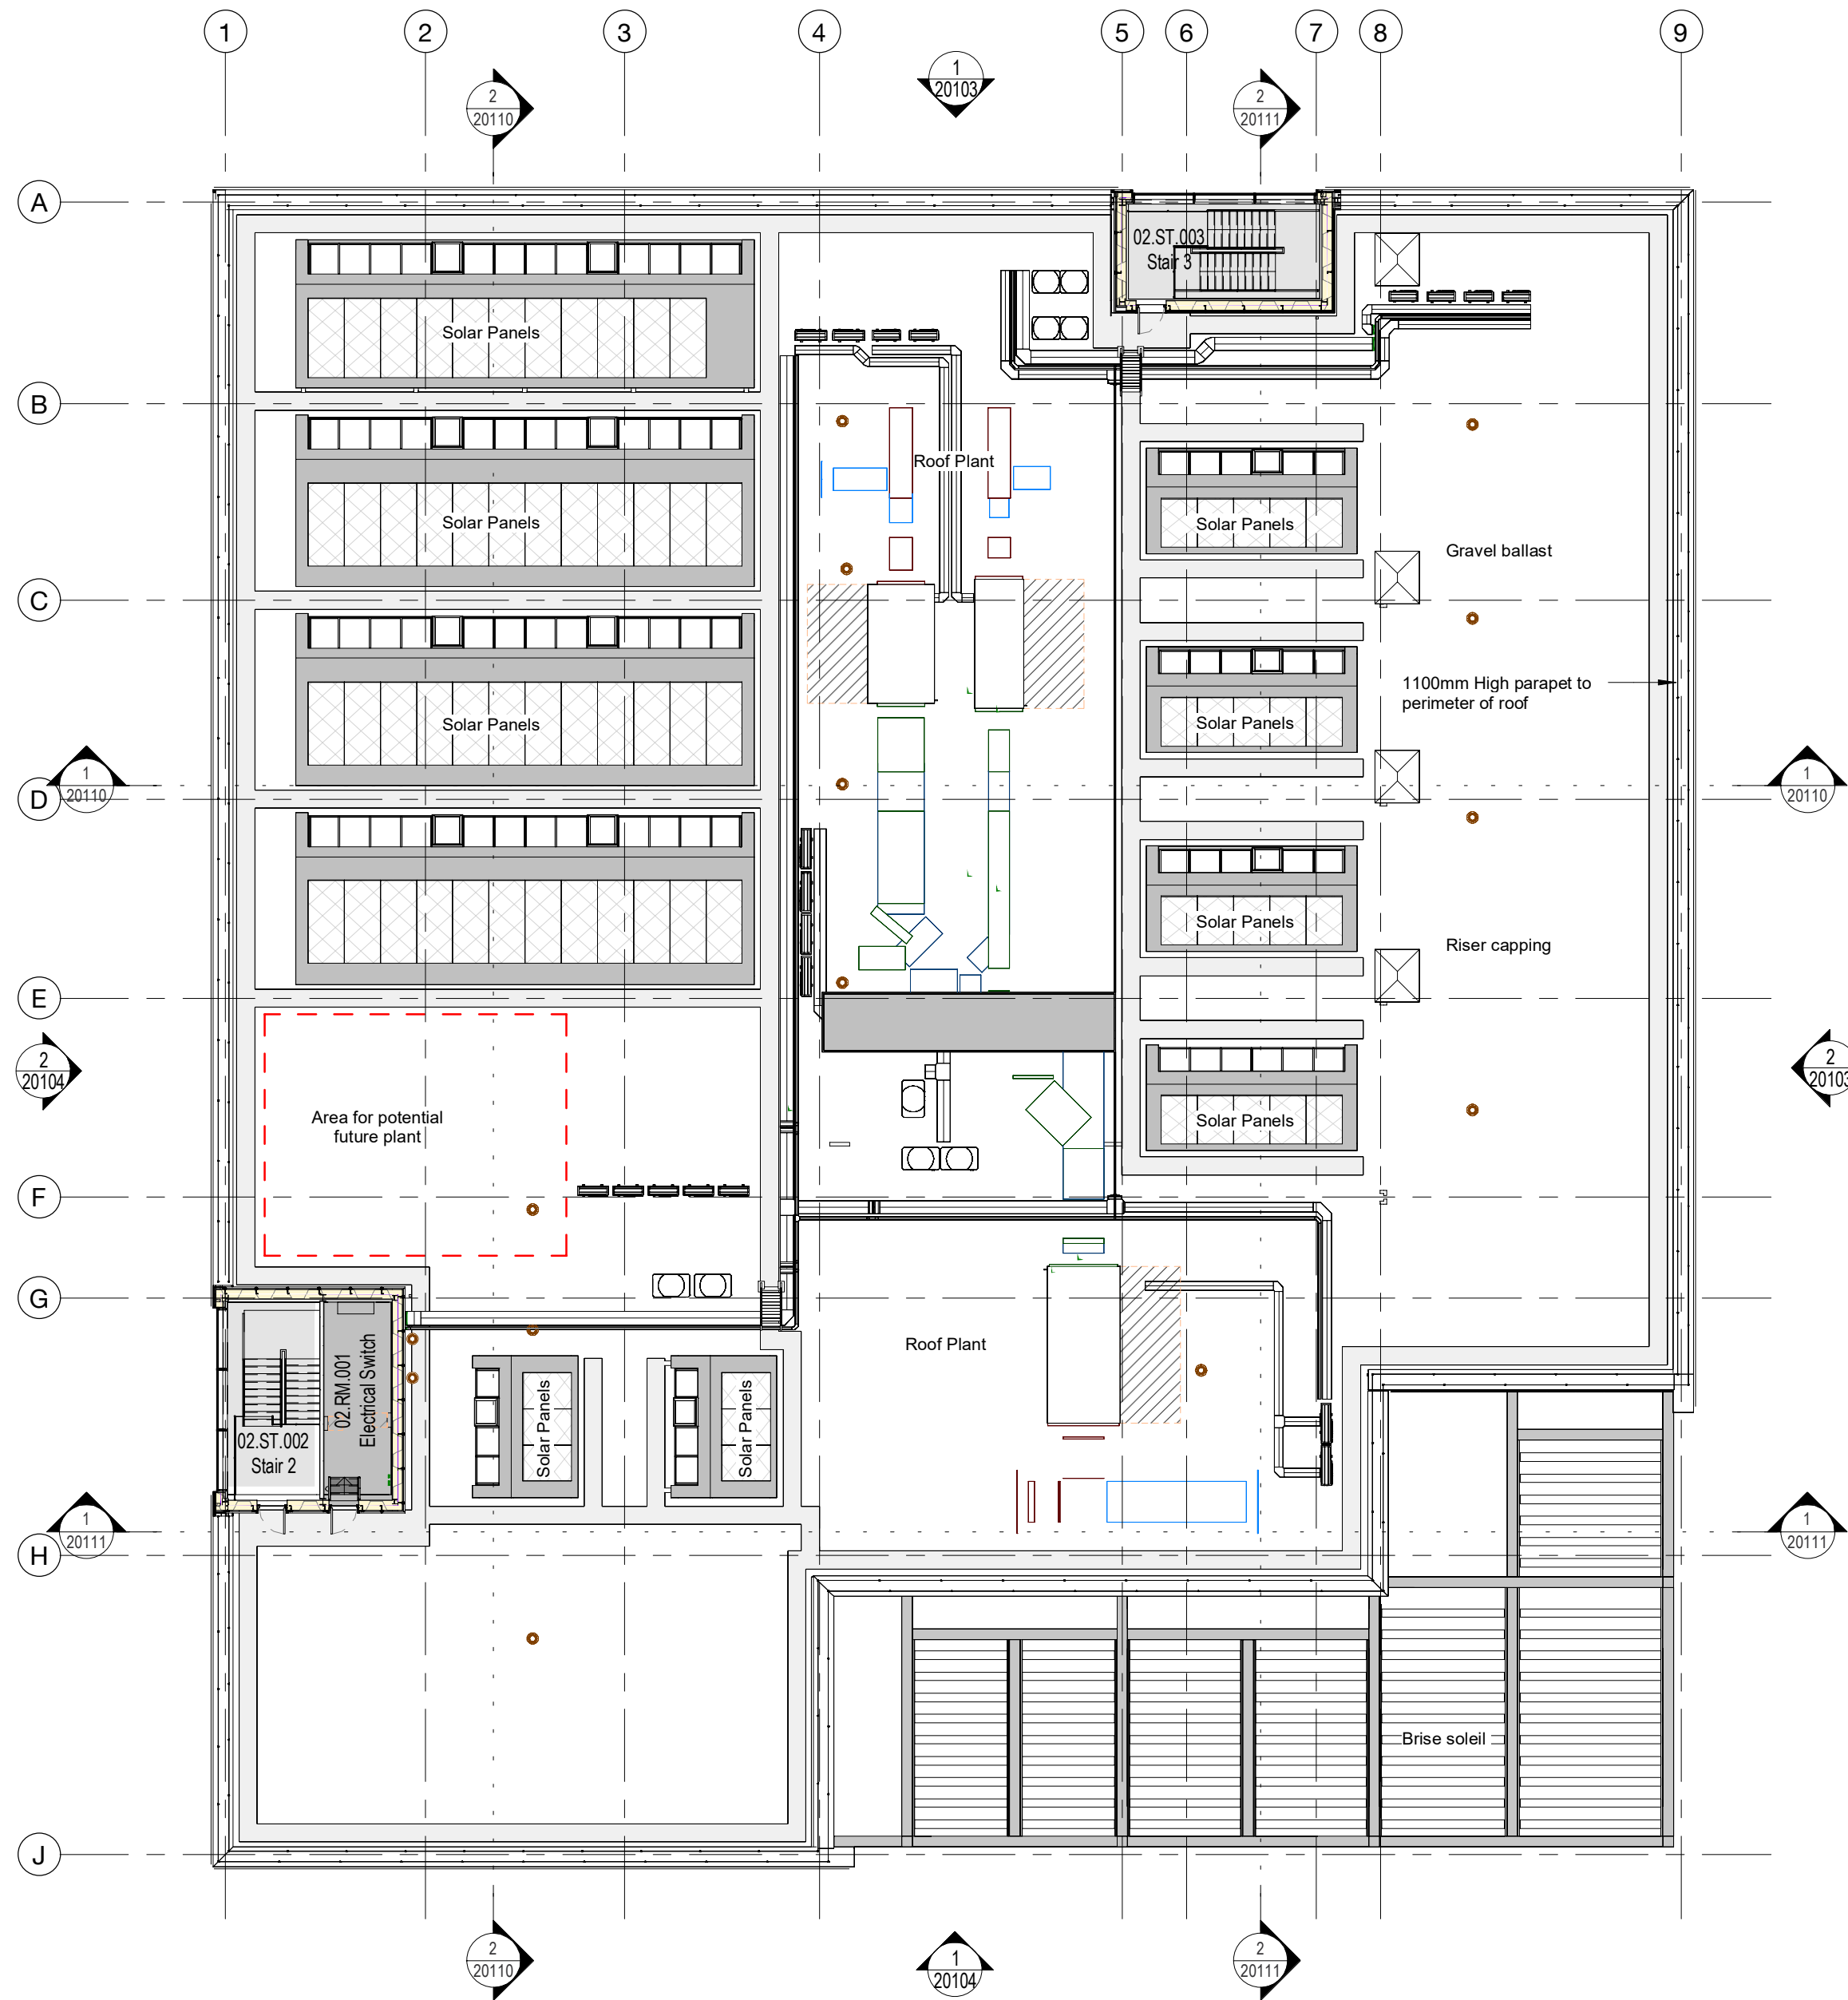

Roof Plan

1 : 200



PROJECT
**KINGSWAY BUSINESS PARK
PLOT R2 - SMMC**

TITLE
ROOF GA PLAN

SCALE	DATE	
1 : 200 @ A2	21/09/23	
DLA REF	DRAWN	REVIEWED
2022-040	PW	BG
DOCUMENT NUMBER		
SMMC-DLA-ZZ-RF-DR-A- 20102		
DOCUMENT PURPOSE	REVISION	
PLANNING	P04	