
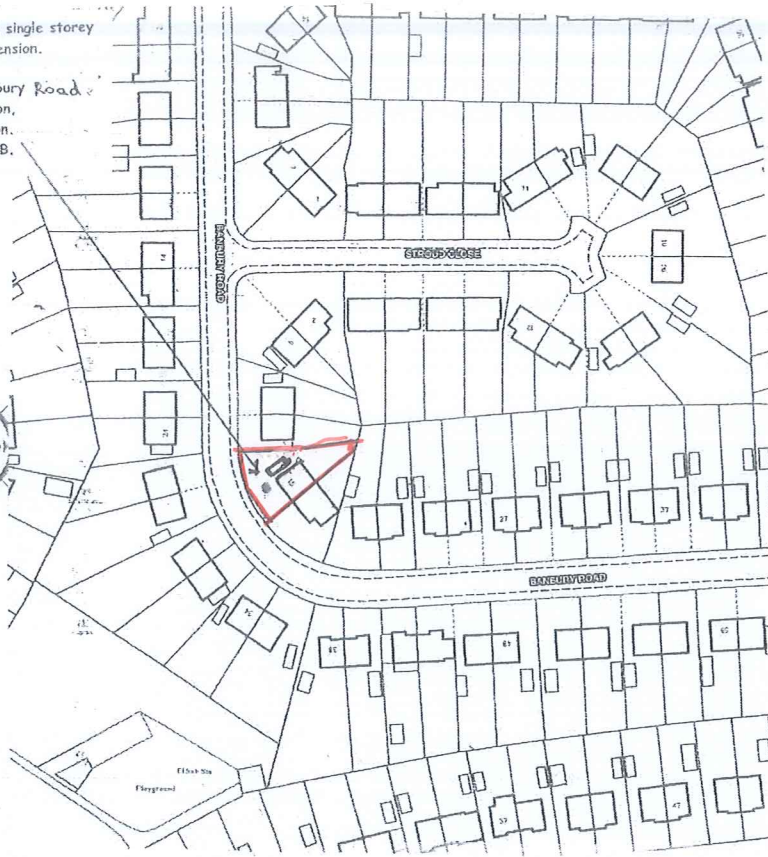


Proposed single storey
side extension.

15, Banbury Road,
Alkrington,
Middleton.
M24 1QB.

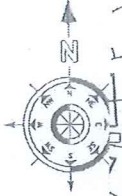

LOCATION PLAN SCALE 1:1250

PROJECT

PROPOSED SINGLE STOREY
SIDE EXTENSION.

DRAWING TITLE

LOCATION PLAN.

CLIENT

MRS. D. SOUTHERN.

ADDRESS

15, BANBURY ROAD,
ALKRINGTON,
MIDDLETON. M24 1QB.

SCALE

SCALE 1:1250@A4

DATE

MAY 2023.

DRAWING No

FO 05235838/4.