



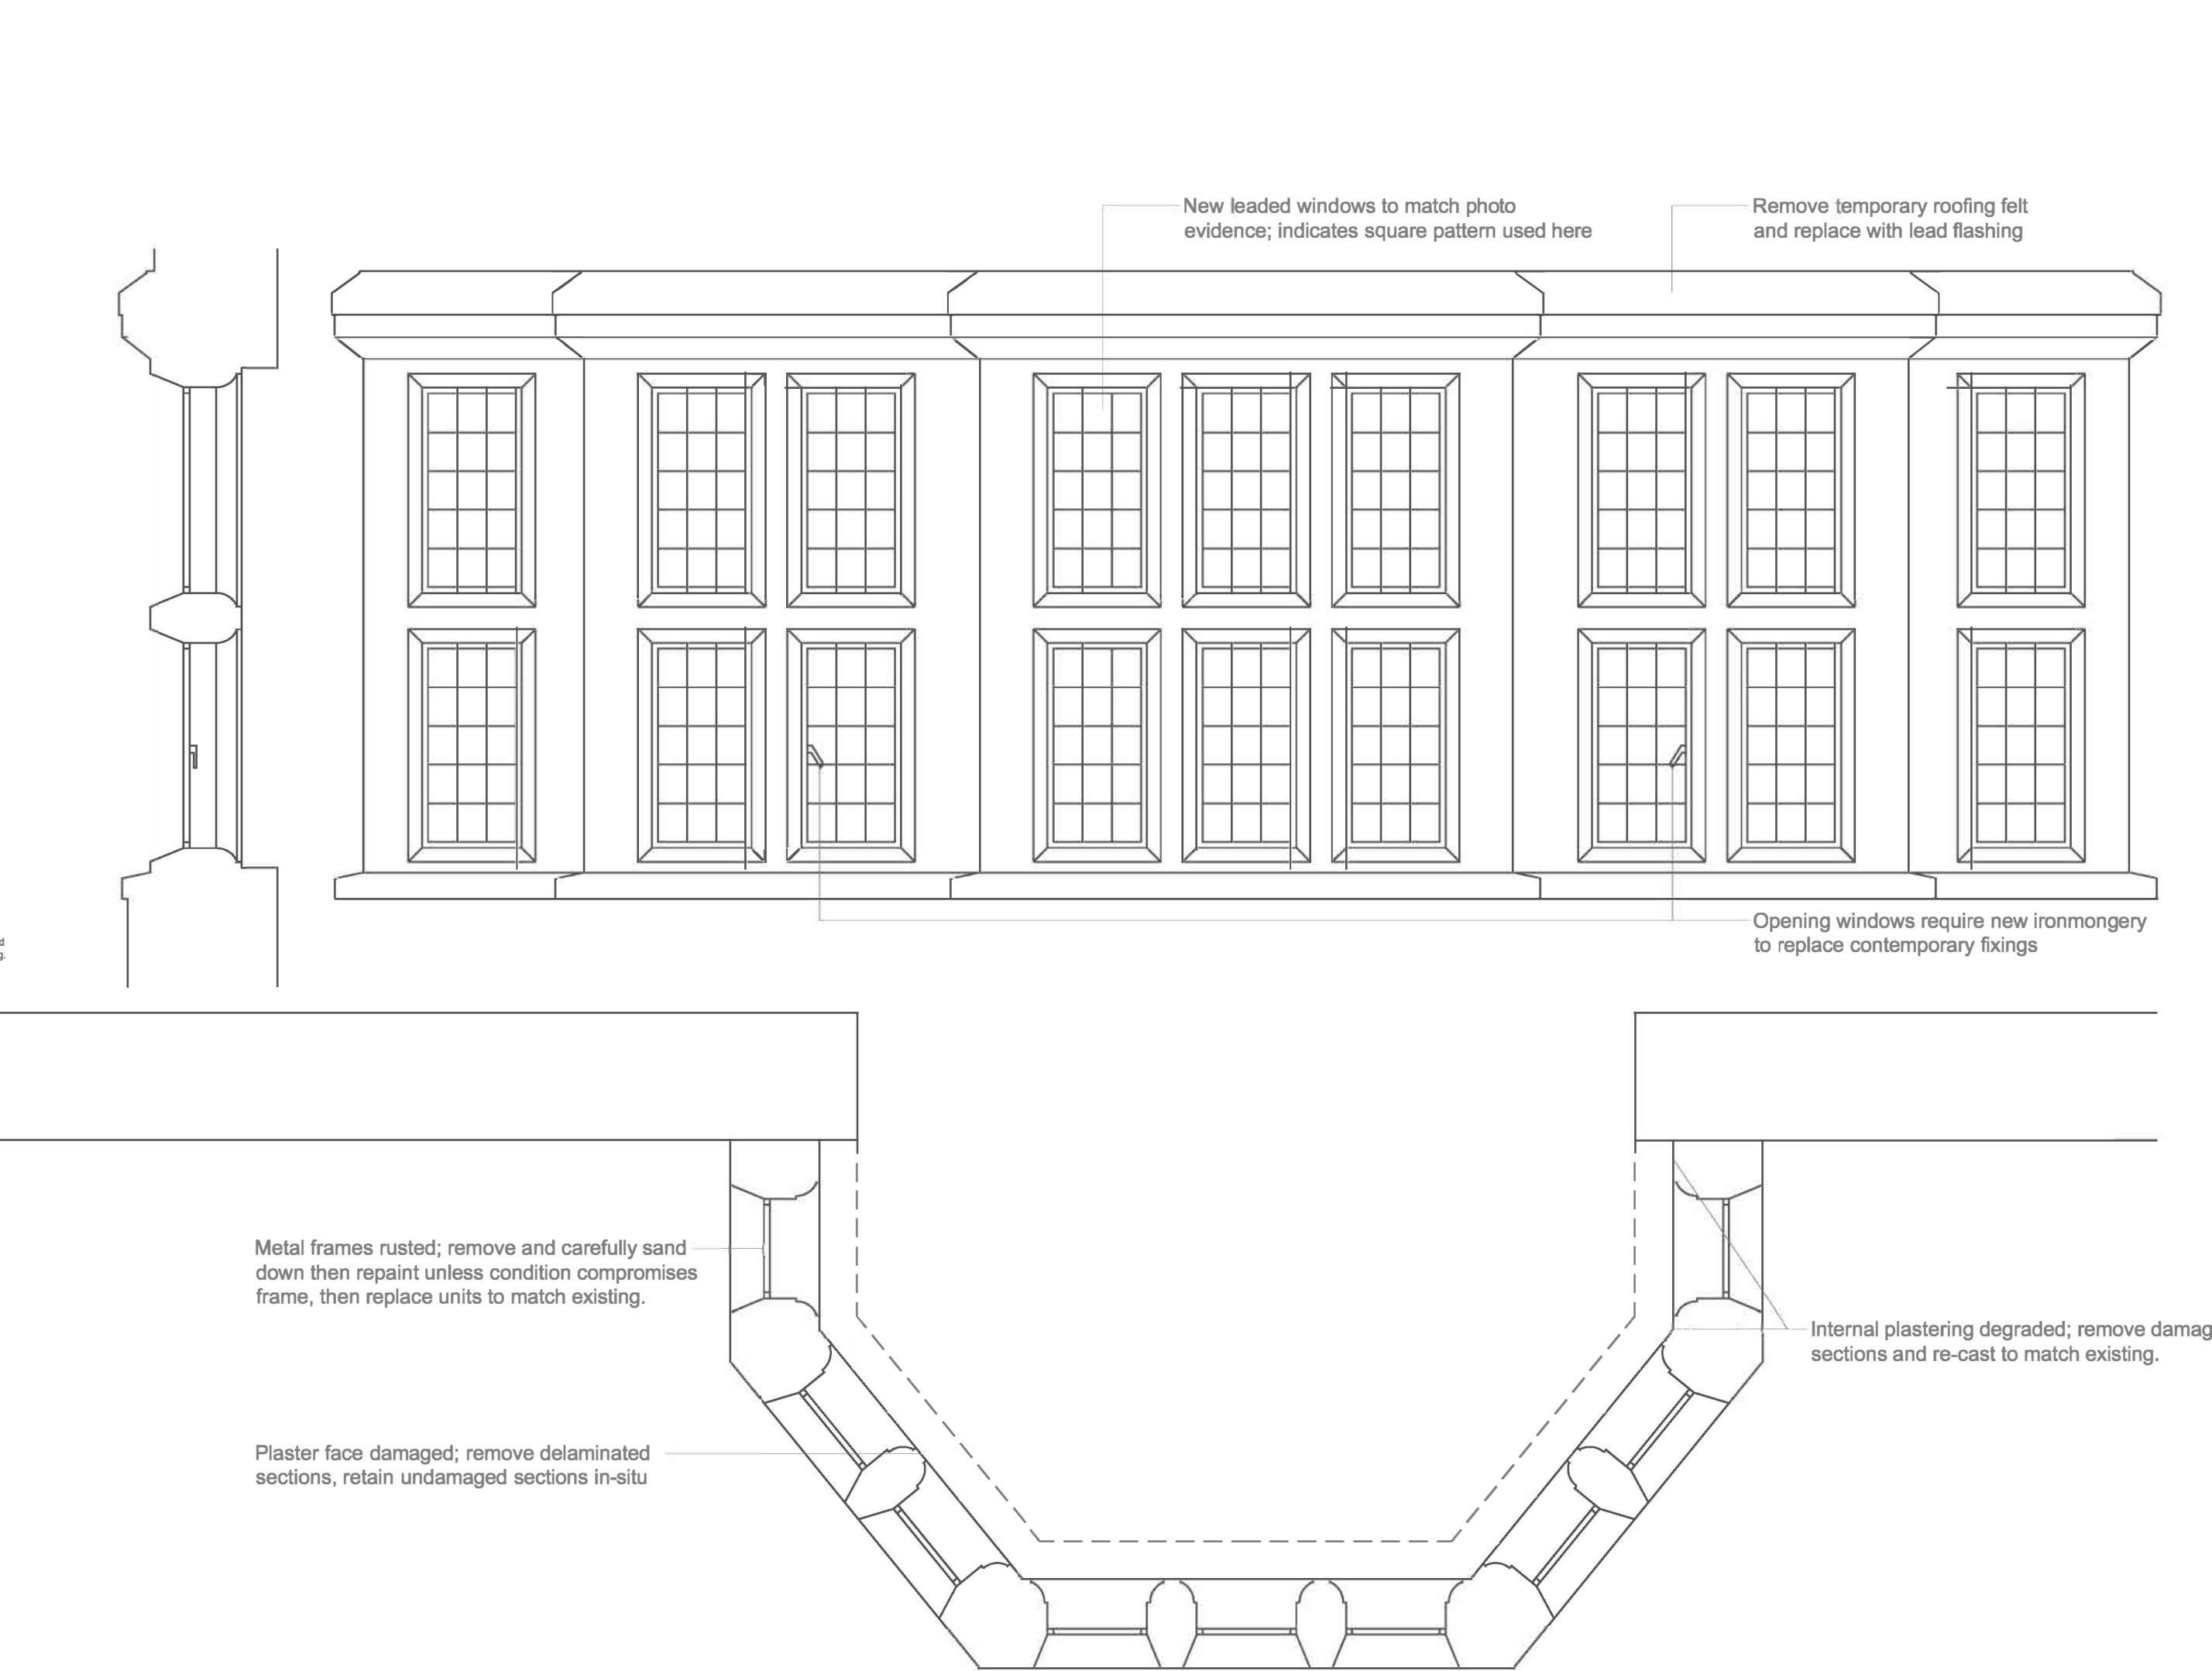

Bay Window Elevation & Plan 1:20

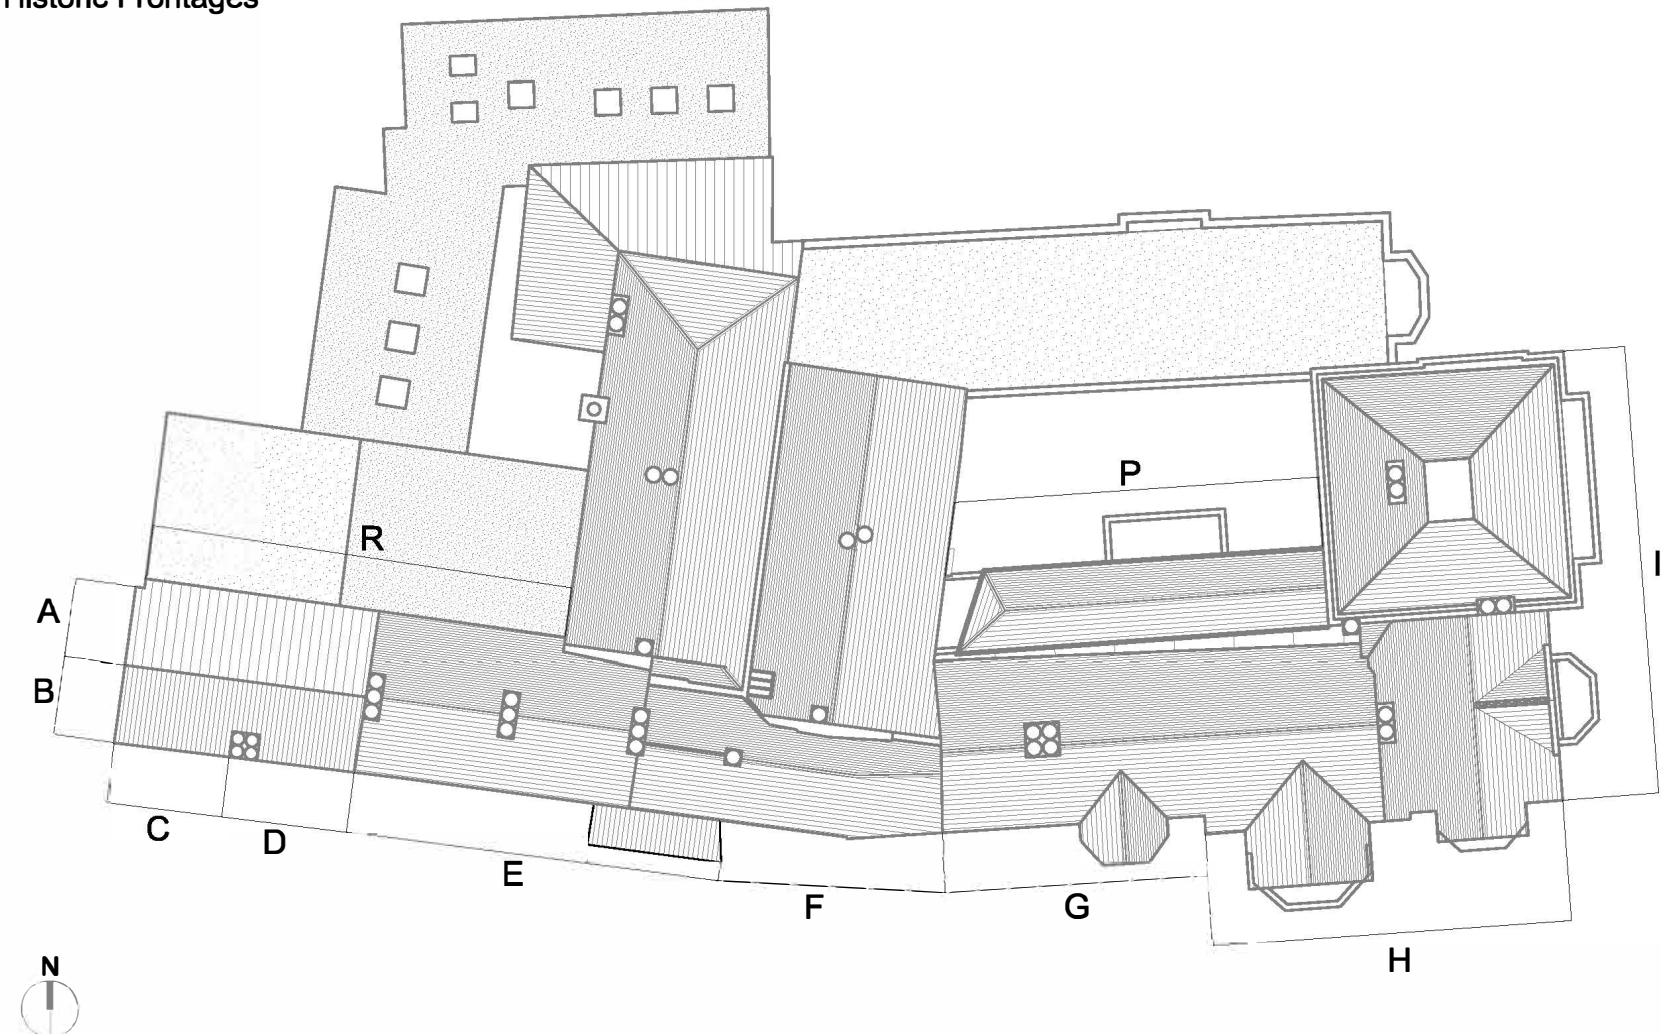

Historic Frontages



G



Bay Window

Key:

- LW1, BW1 - Stonework; remove paintwork to the external face.
- LW2, BW2 - Temporary Mesh; to be removed
- LW3, BW3 - Existing Metal Frames; to be retained where possible.
- LW4, BW4 - Inappropriate Items; to be removed.
- LW5, BW5 - Temporary Structure; to be removed.
- BW7 - Temporary Roofing Felt; to be removed.

CLIENT Rochdale Borough Council
PROJECT HOP - Hopwood Hall Phase 03
TITLE Window Works B
NUMBER HOP-SEV-XX-DR-A-03003

REVISION P01
STATUS Planning
SCALE 1:20 @A1
DATE 13/09/23
DRAWN BY SM
CHECKED BY SGI

seven.

SEVENARCHITECTURE.CO.UK
Studios at:
Unit 1.3, Wauk Mill, 51 Bengal Street,
MANCHESTER, M4 6LN
t: 0161 236 5655
Clarendon House, Victoria Avenue,
HARROGATE, HG1 1DY
t: 01423 709 807
24 Greville Street,
LONDON, EC1A 3SS
t: 0203 036 0991

REVISIONS | T01 FIRST_ISSUE

13/09/23 SM SGI
DATE; DRAWN; CHECK