



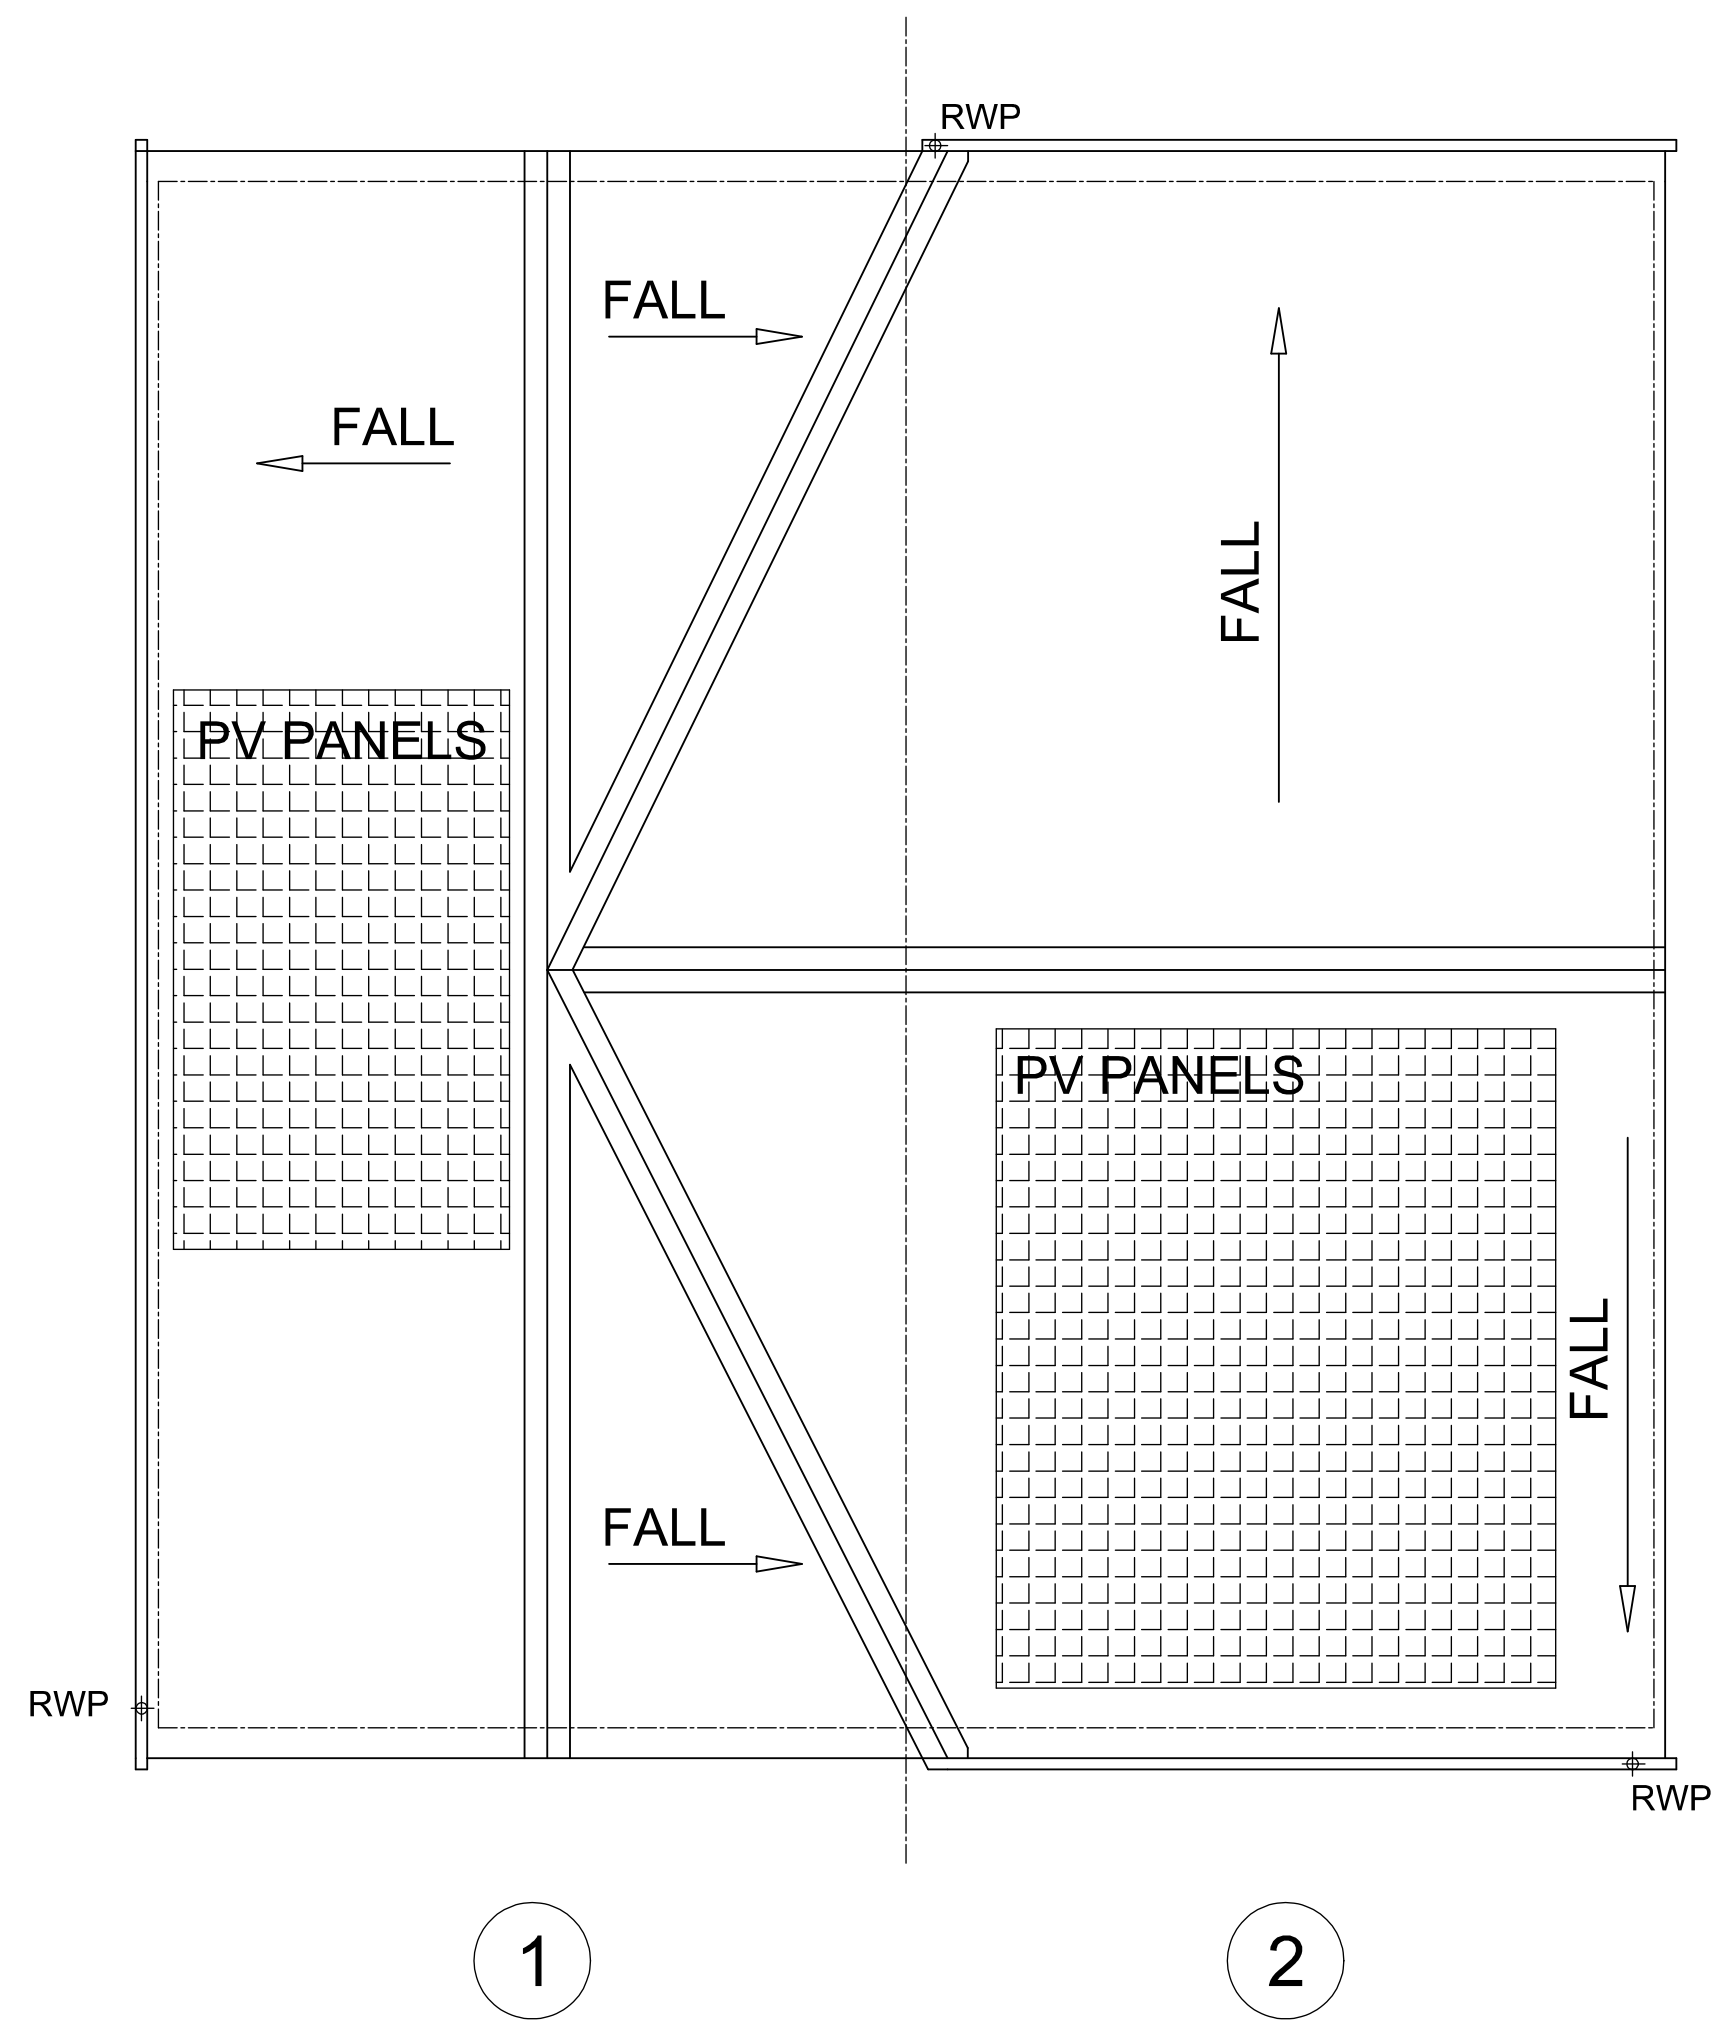

Proposed Roof Plan

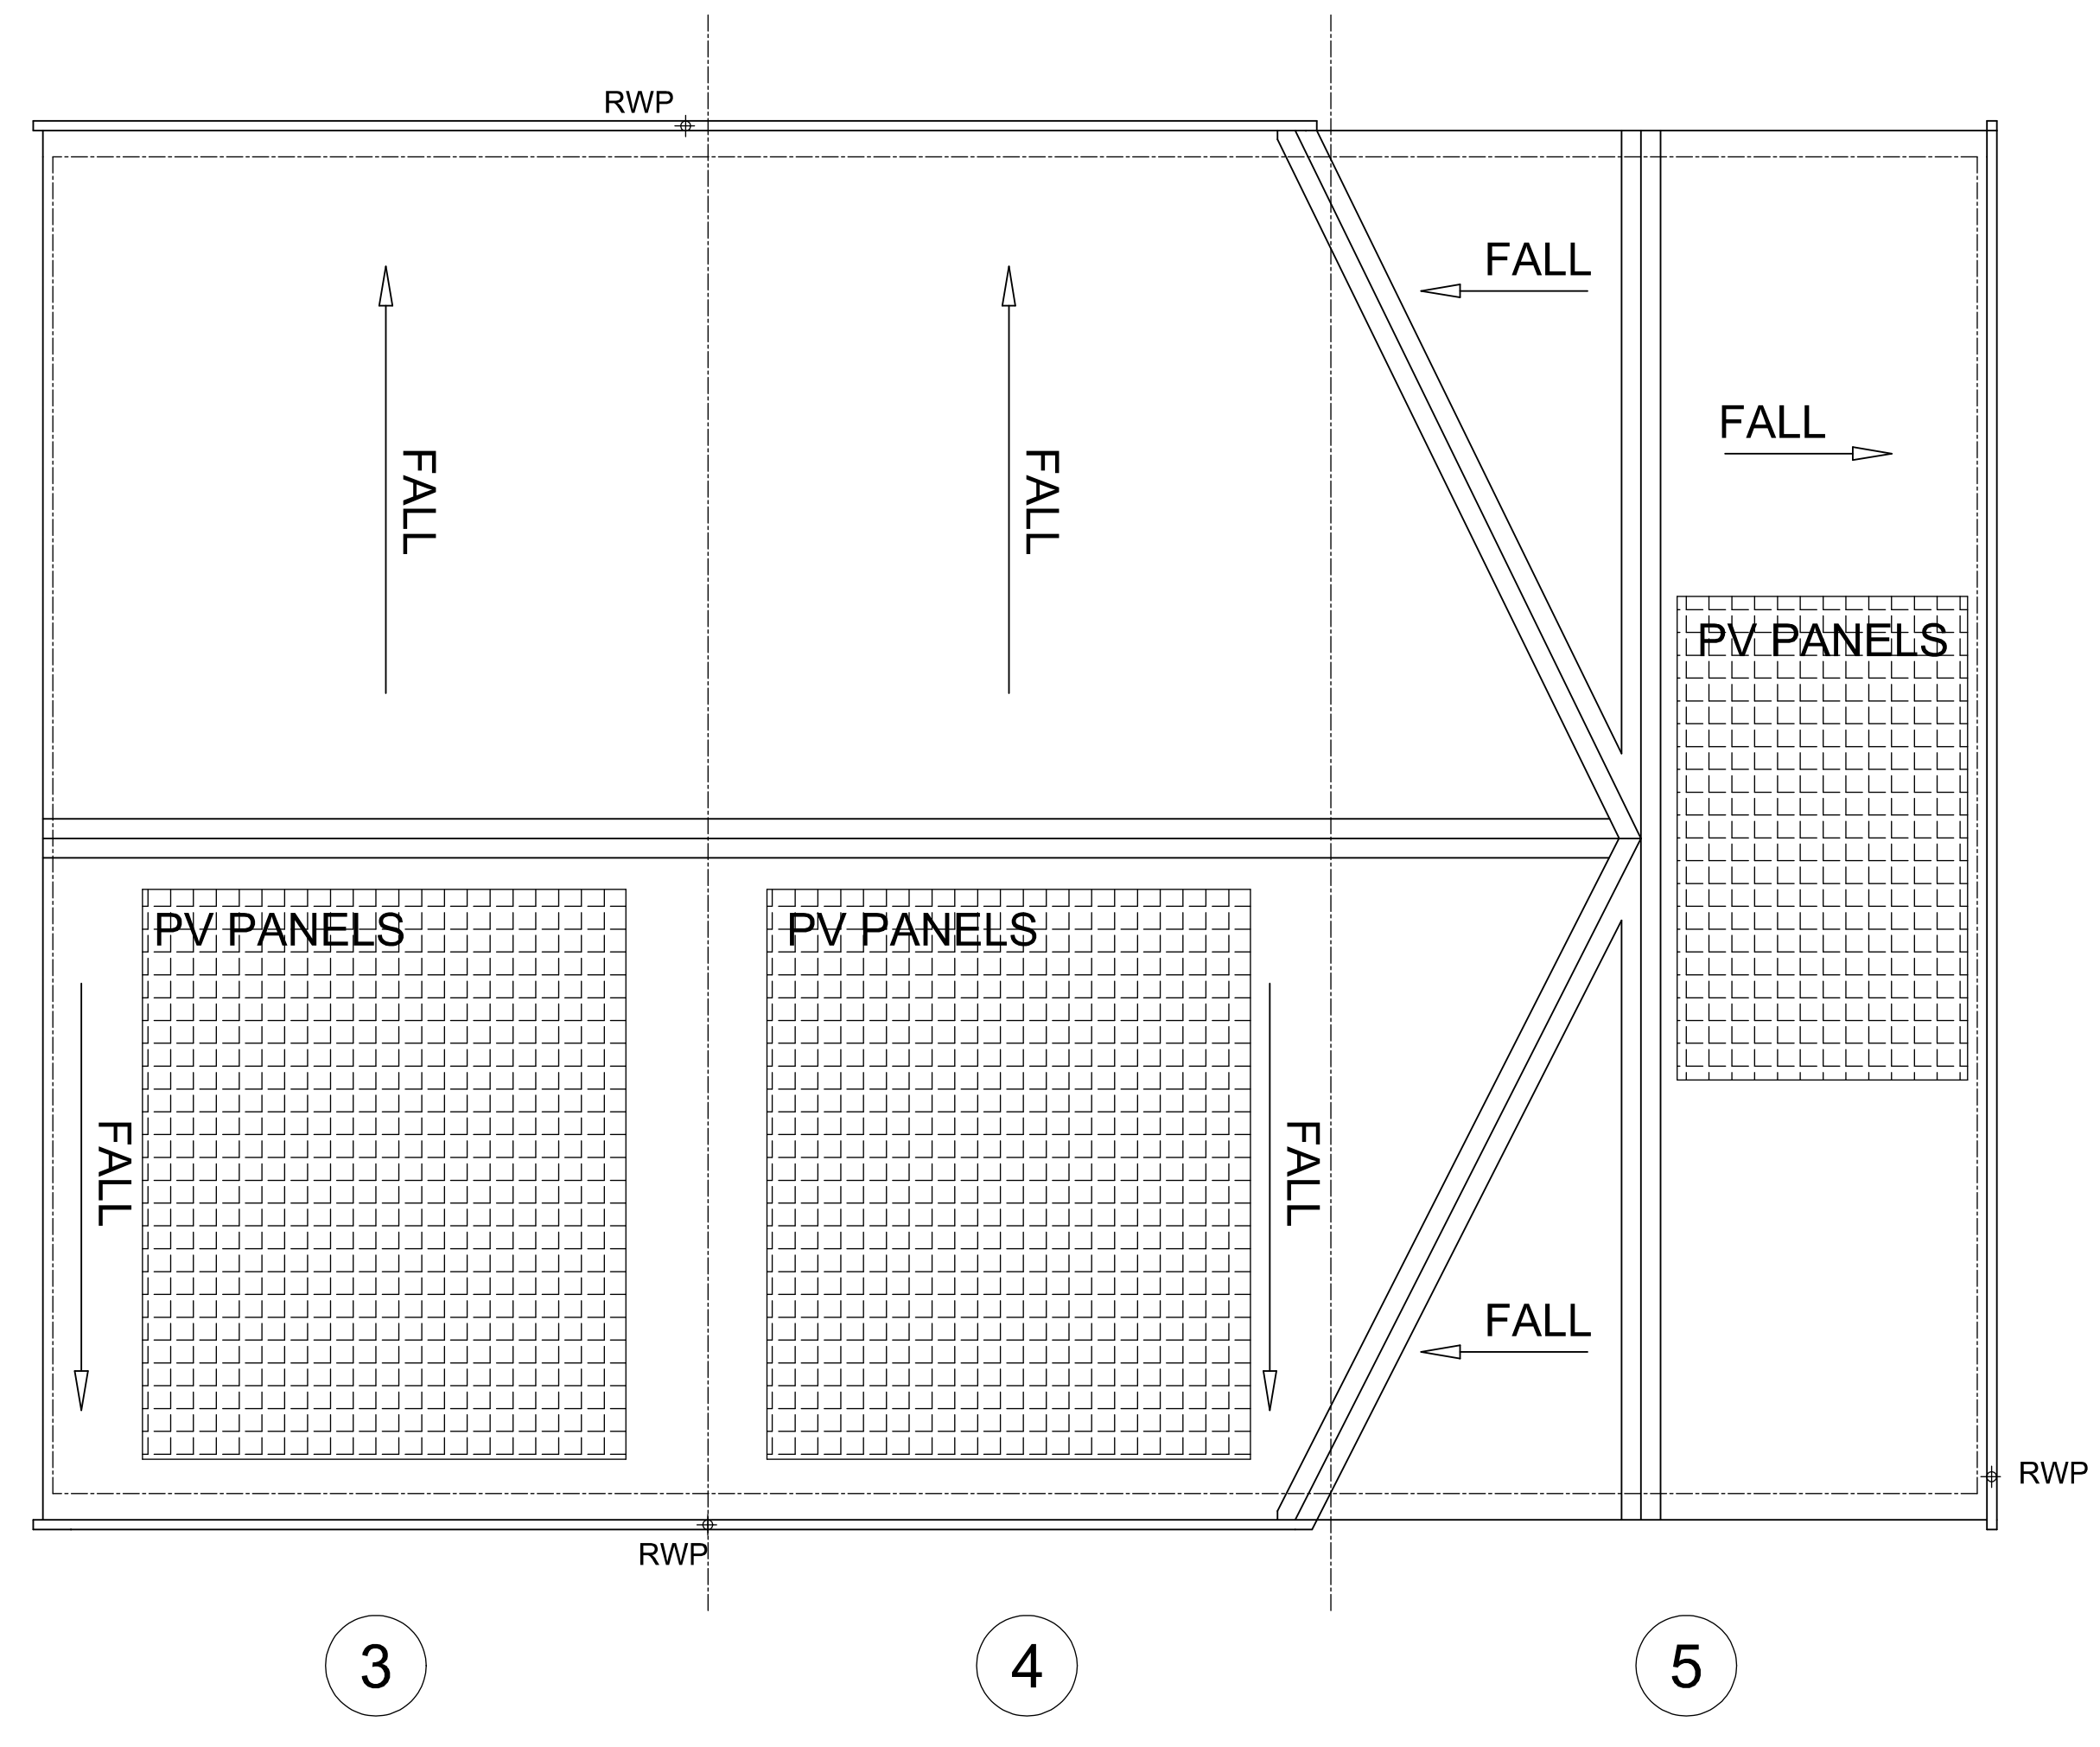

Proposed Roof Plan