


accepted for errors made by others in scaling from this drawing. All construction information should be taken from figured dimensions only. Check all dimensions on site. In case of any discrepancy, refer query to the designer."

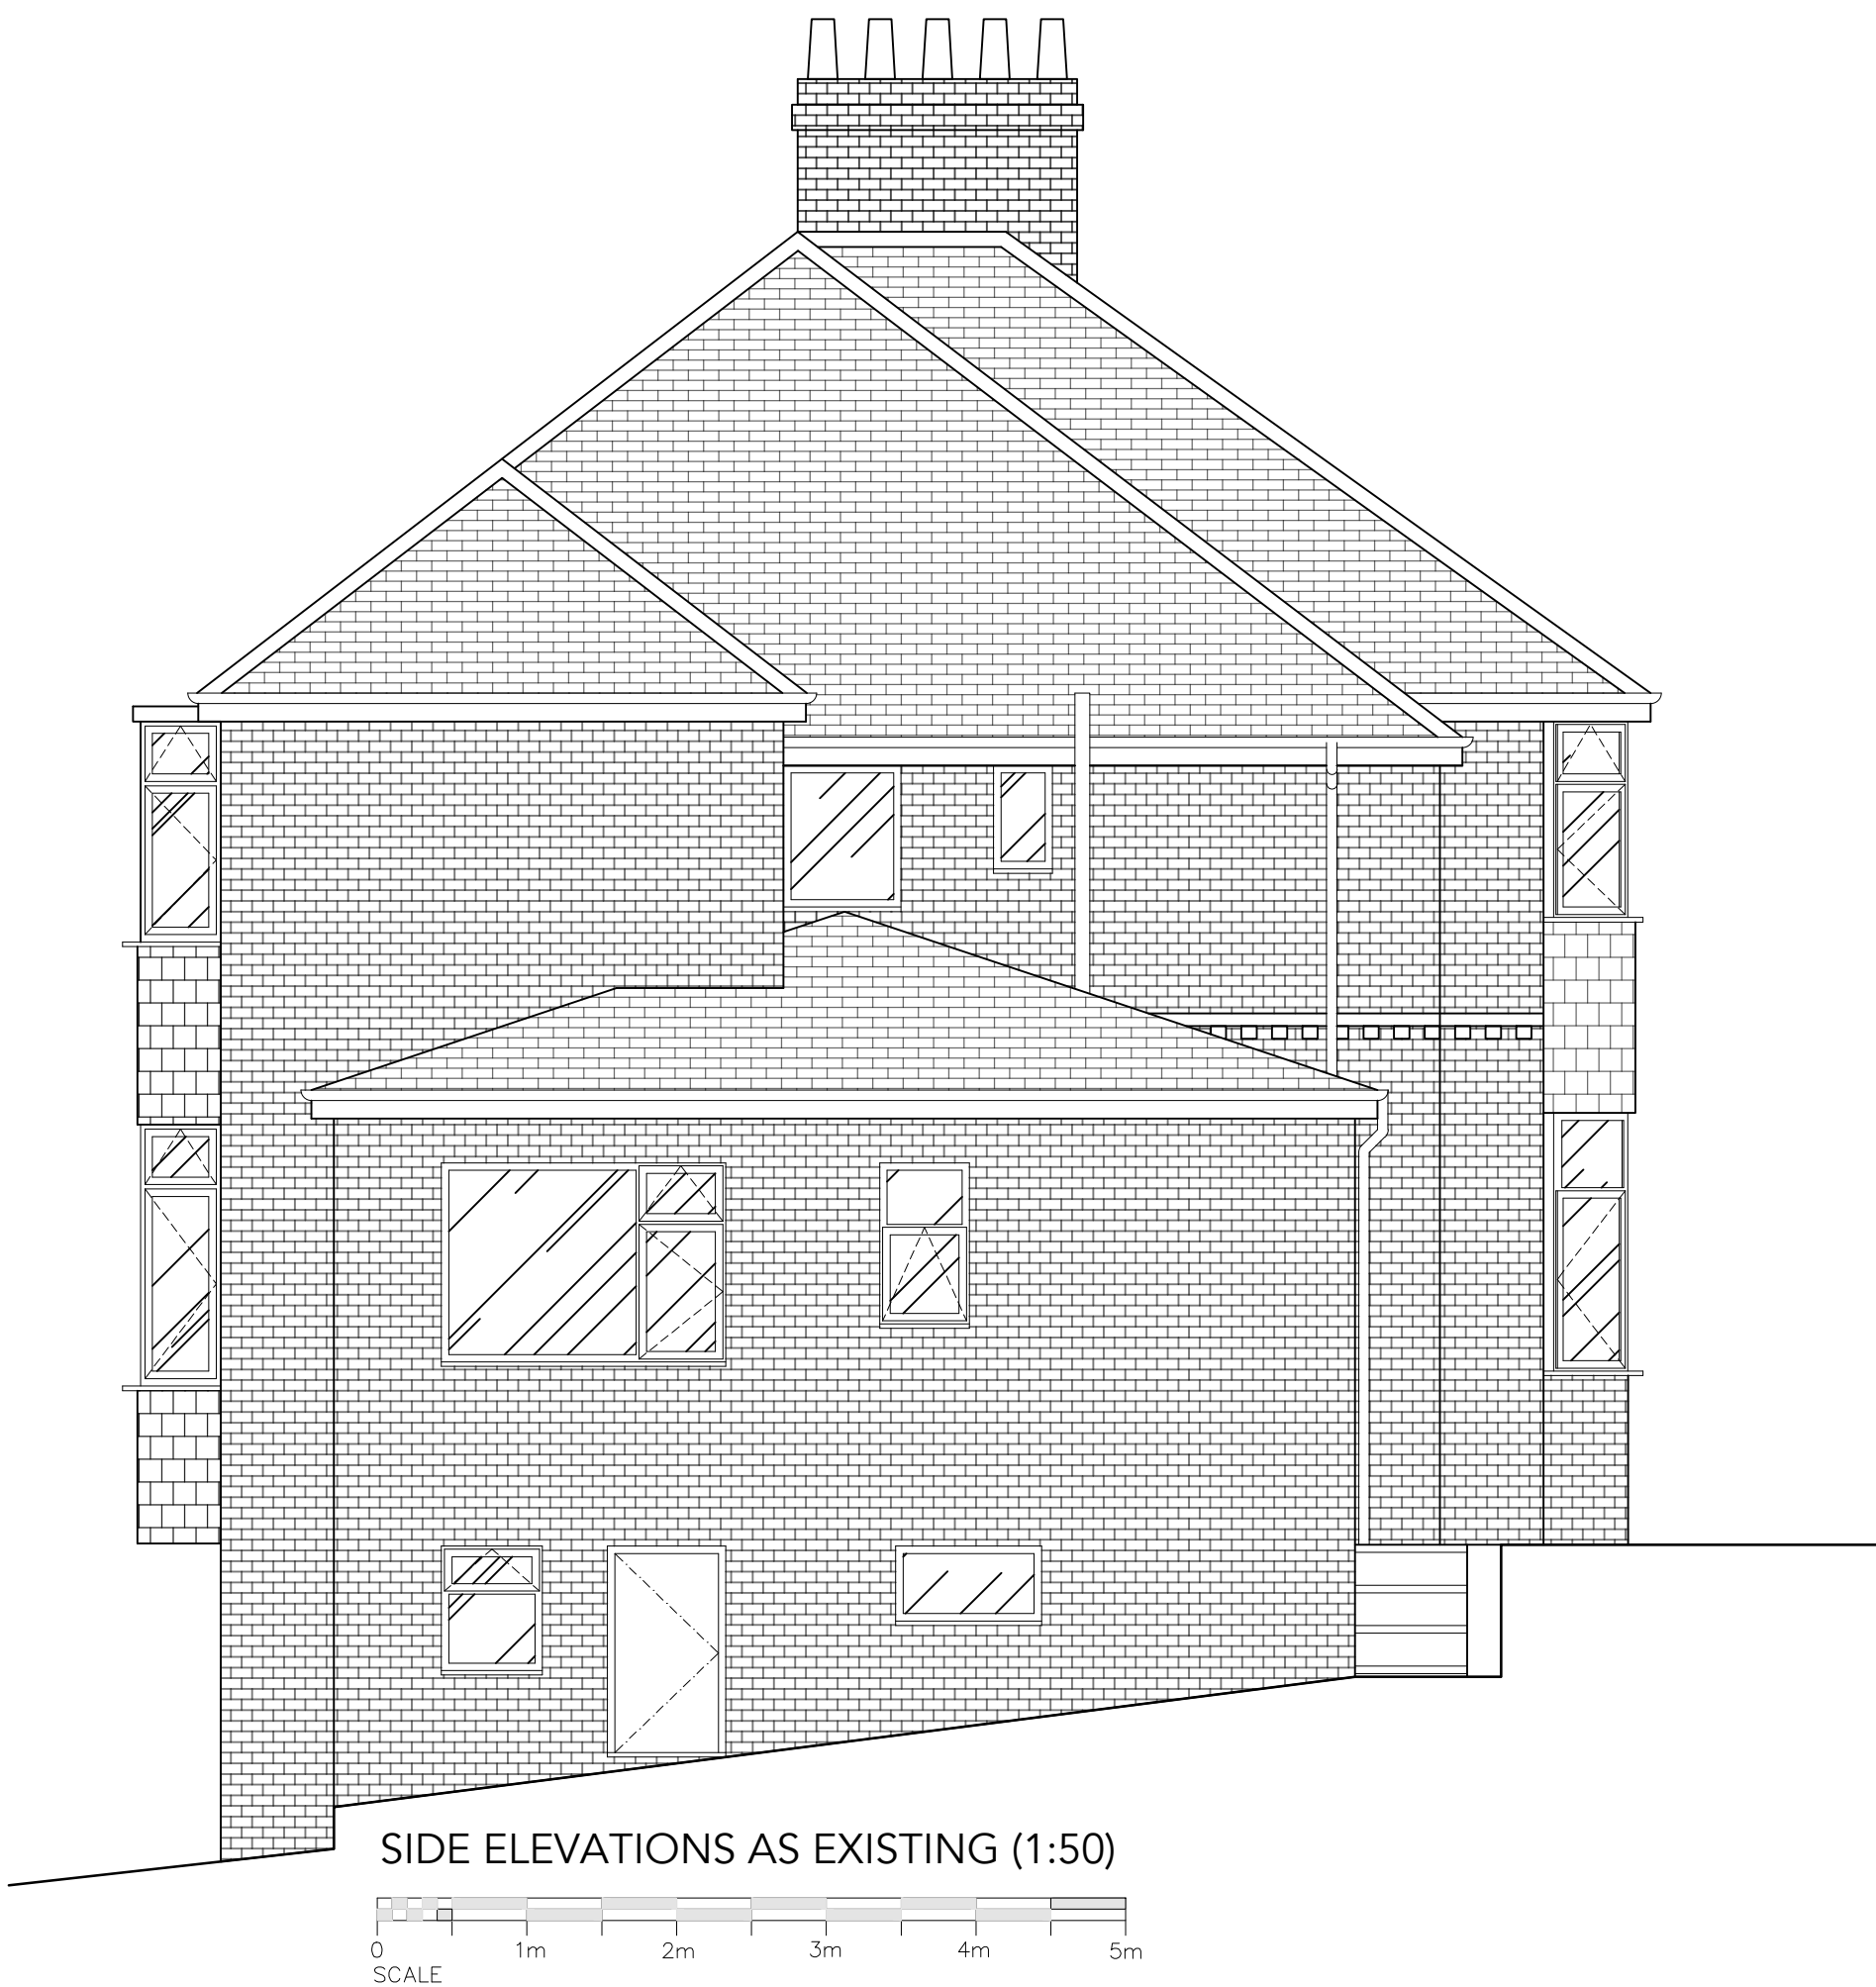

HADAS
ARCHITECTURAL & CGI
Enquires@hadas-architectural.co.uk
0161 870 2306

Rev	Description	By	Date
HADAS ARCHITECTURAL ARCHITECTURAL DESIGN 769 Rochdale Road, Slattocks, Middleton, Manchester M24 2RA			
938 Rochdale Road, Royton, Oldham OL2 6XF EXISTING ELEVATIONS			
DRAWN	JW	DATE	02-12-24
SCALE	1:50 @A1	REV.	—
		DRAWING NO.	2438-103