



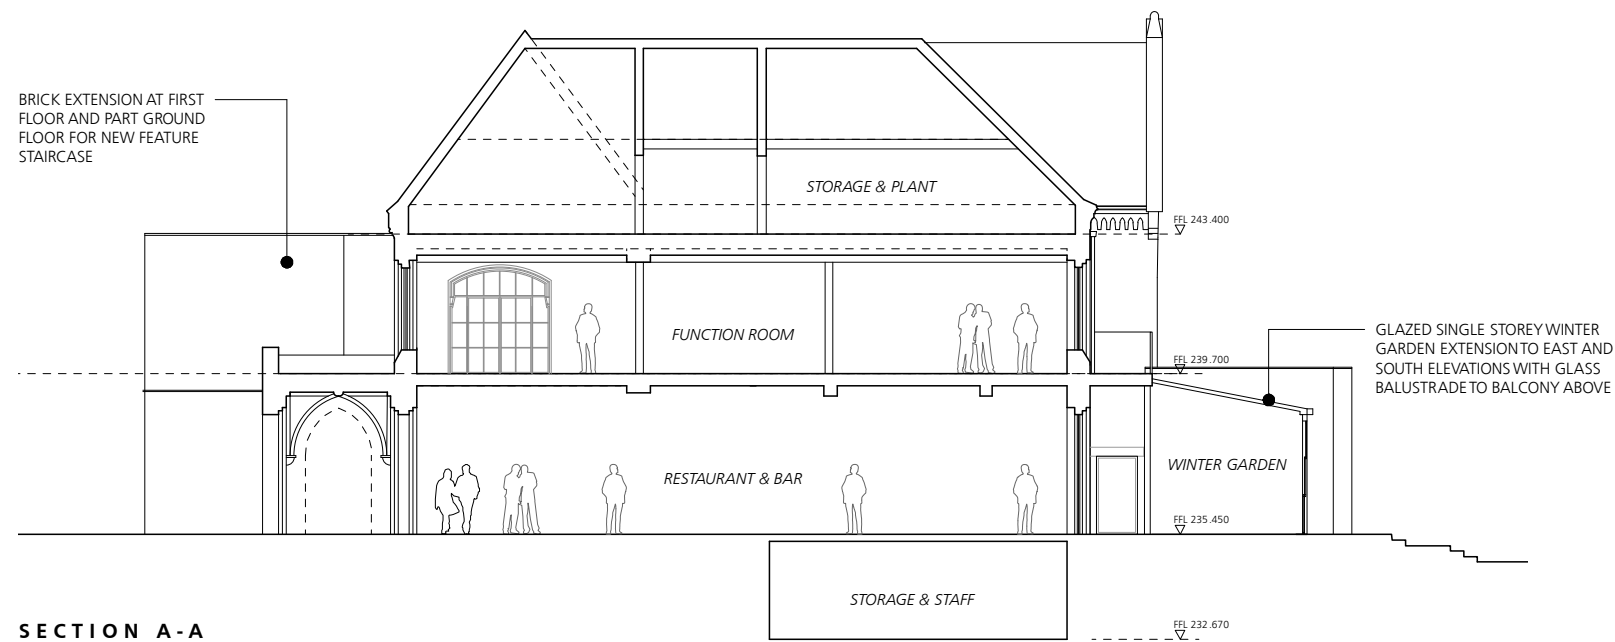

SECTION A-A

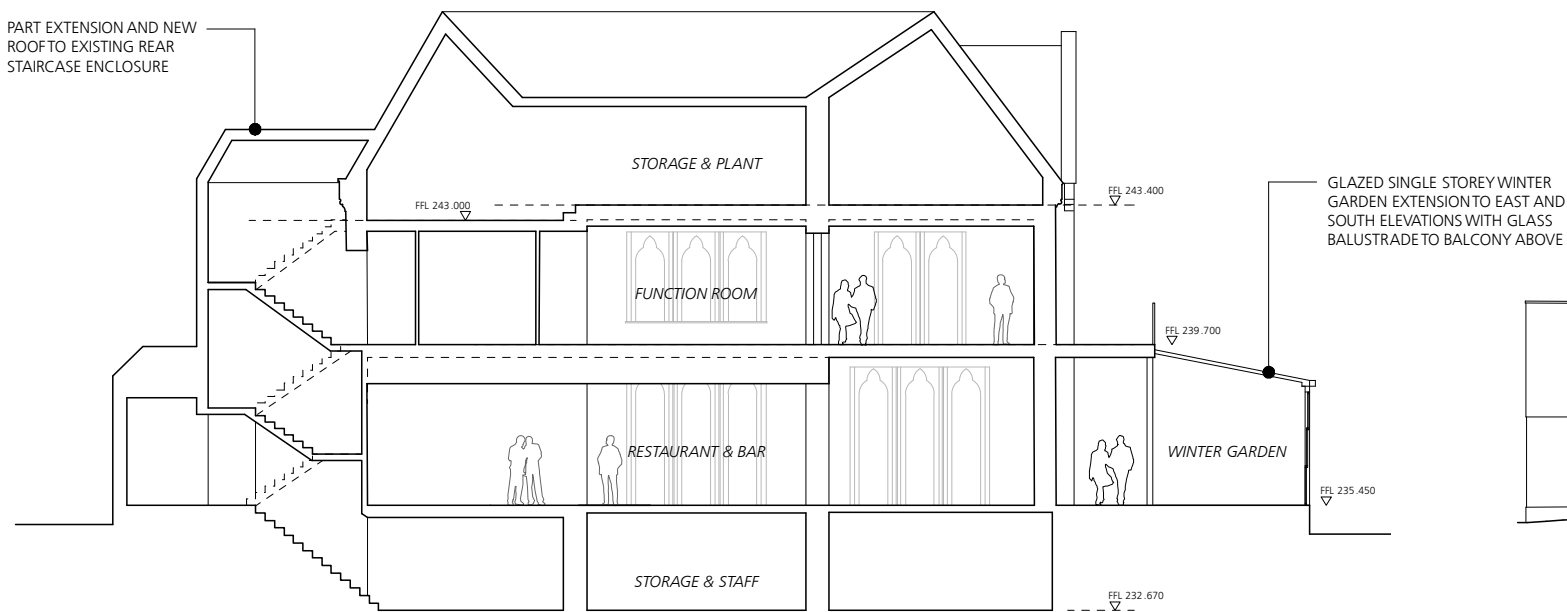

SECTION B-B



SECTION C-C

0 2 4 6 8 10  
Metres

**Jonathan Davidson Architects**

Architecture & Industrial Design  
47 Hilton Street  
MANCHESTER  
M1 2EF  
t: 0161 711 0835  
e: [inbox@j davidsonarchitects.com](mailto:inbox@j davidsonarchitects.com)  
w: [www.j davidsonarchitects.com](http://www.j davidsonarchitects.com)

Client Elle R Leisure  
Project **Proposed Albert's Restaurant**  
**Edenfield Rd, Norden**  
Scale 1:100 @ A1 / 1:200 @ A3  
Date Feb 2022

Document **Planning Drawing**  
**Proposed Sections**  
Status For information

|         |     |    |      |    |
|---------|-----|----|------|----|
| Doc Ref | 366 | PD | 2009 | A4 |
|---------|-----|----|------|----|

Rev A4 - 07/23 - Section C-C added  
Rev A3 - 04/23 - Amended to new scheme  
Rev A2 - 05/22 - Windows updated,  
section profiles & ceilings updated