



External Finishes


- 1 Roof profiled cladding system.
Finish: Tata Steel Colorcoat HPS200 Ultra
Colour: Goosewing Grey (RAL 7038)
- 2 Horizontally laid trapezoidal profiled wall cladding.
Finish: Tata Steel Colorcoat Prisma
Colour: Pure Grey (RAL 000 50 00)
- 3 Horizontally laid micro rib cladding panel.
Finish: Tata Steel Colourcoat Prisma
Colour: Sirius (RAL 9006)
- 4 Thermally broken aluminium window & door system
Colour: Frames to be Anthracite (RAL 7016)
Glazing: Grey tinted,
- 5 Eaves and verge flashing
Colour: Pure Grey (RAL 000 50 00)

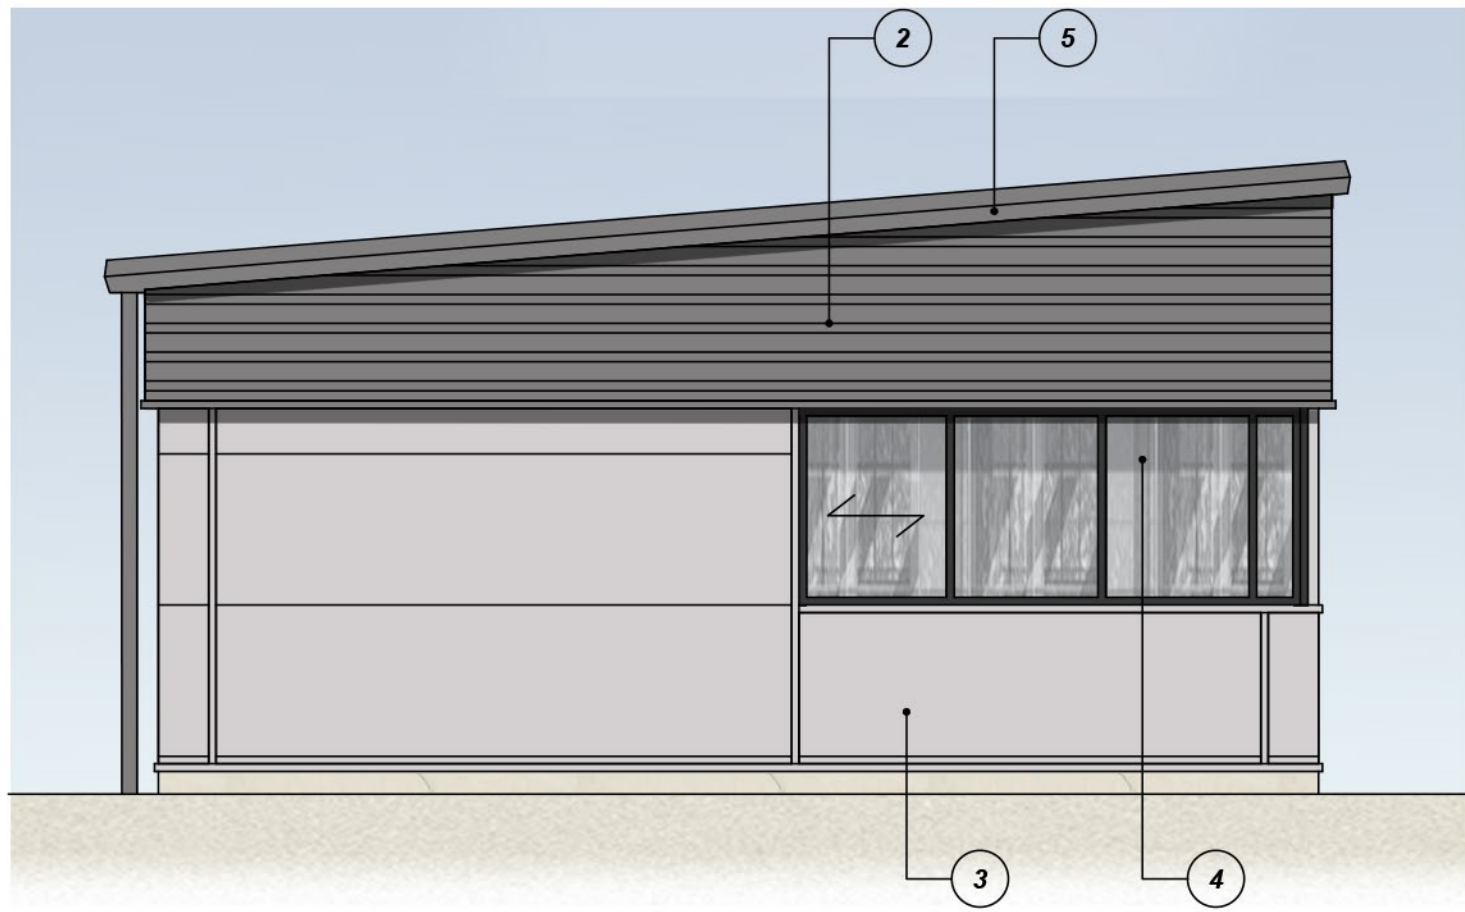


Eastern Elevation
Scale 1:50

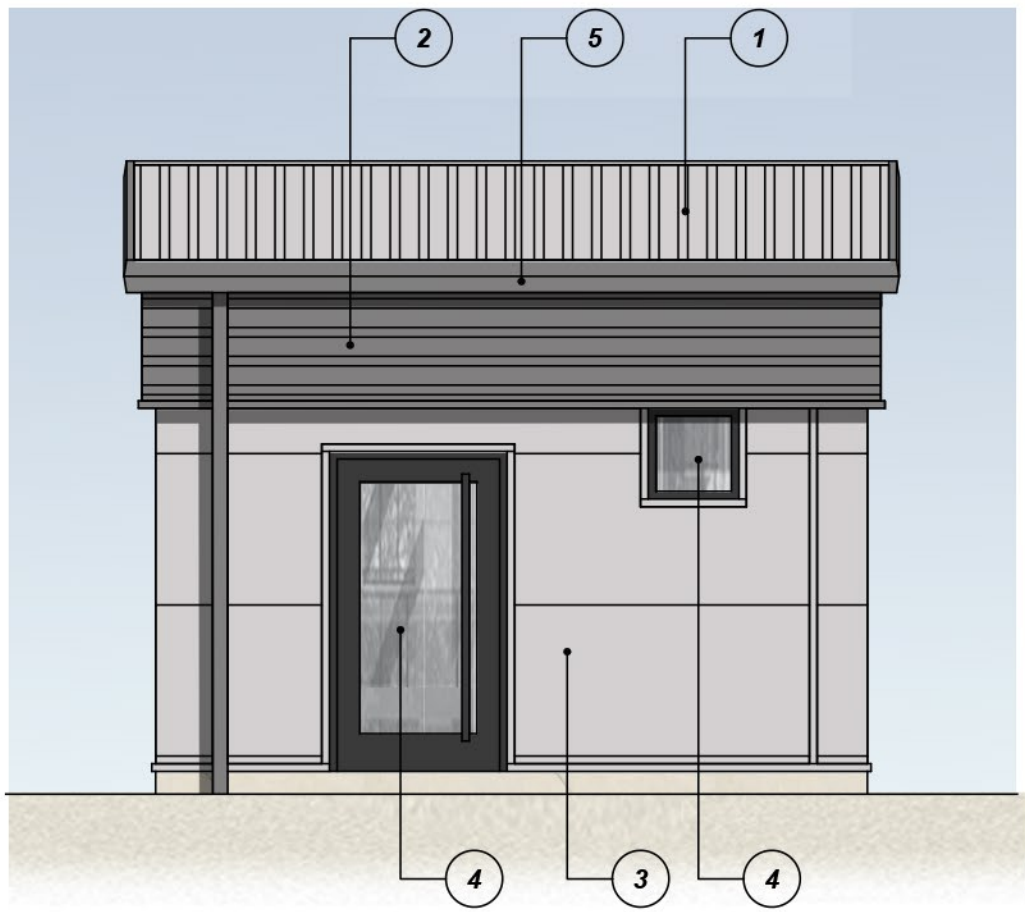


Southern Elevation
Scale 1:50

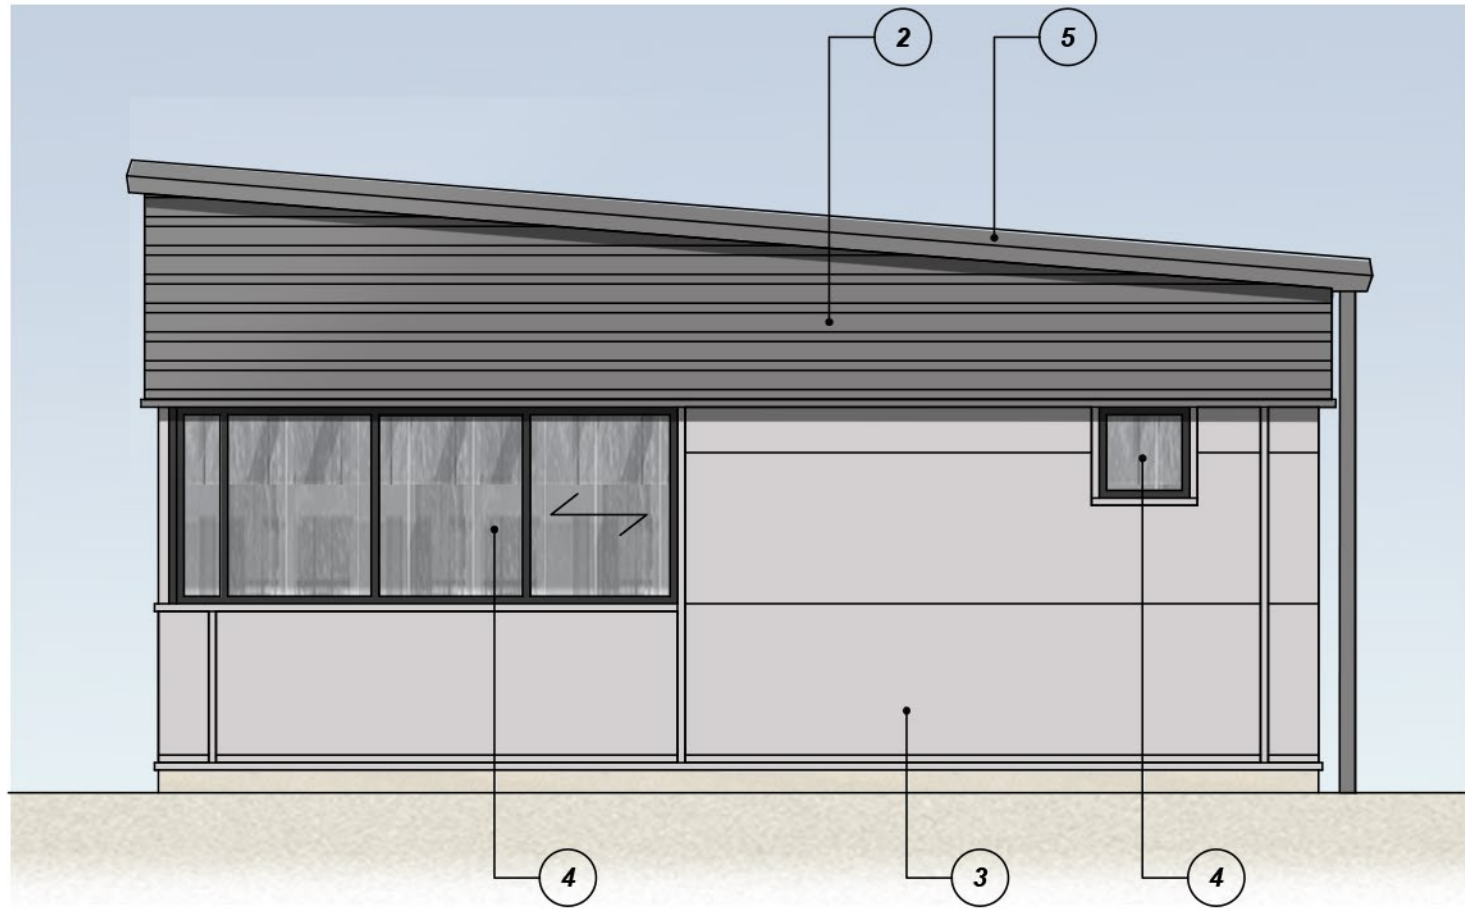


Western Elevation
Scale 1:50

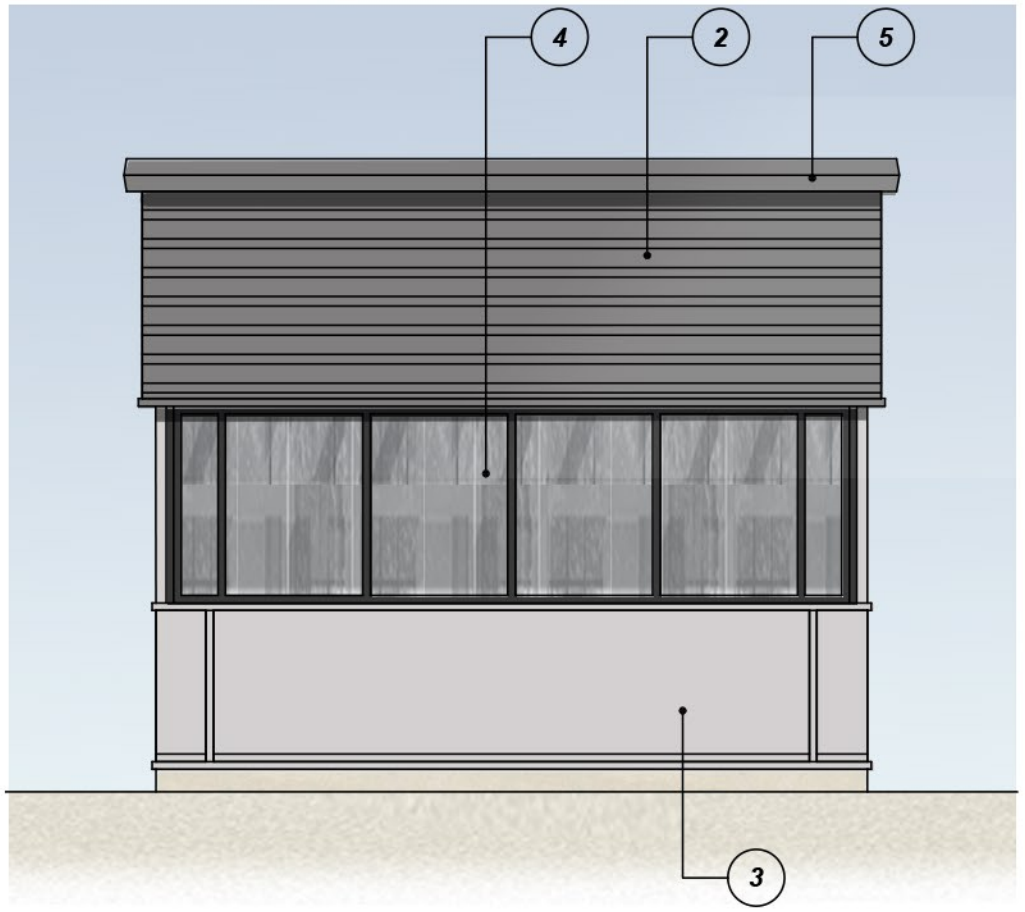

Northern Elevation
Scale 1:50

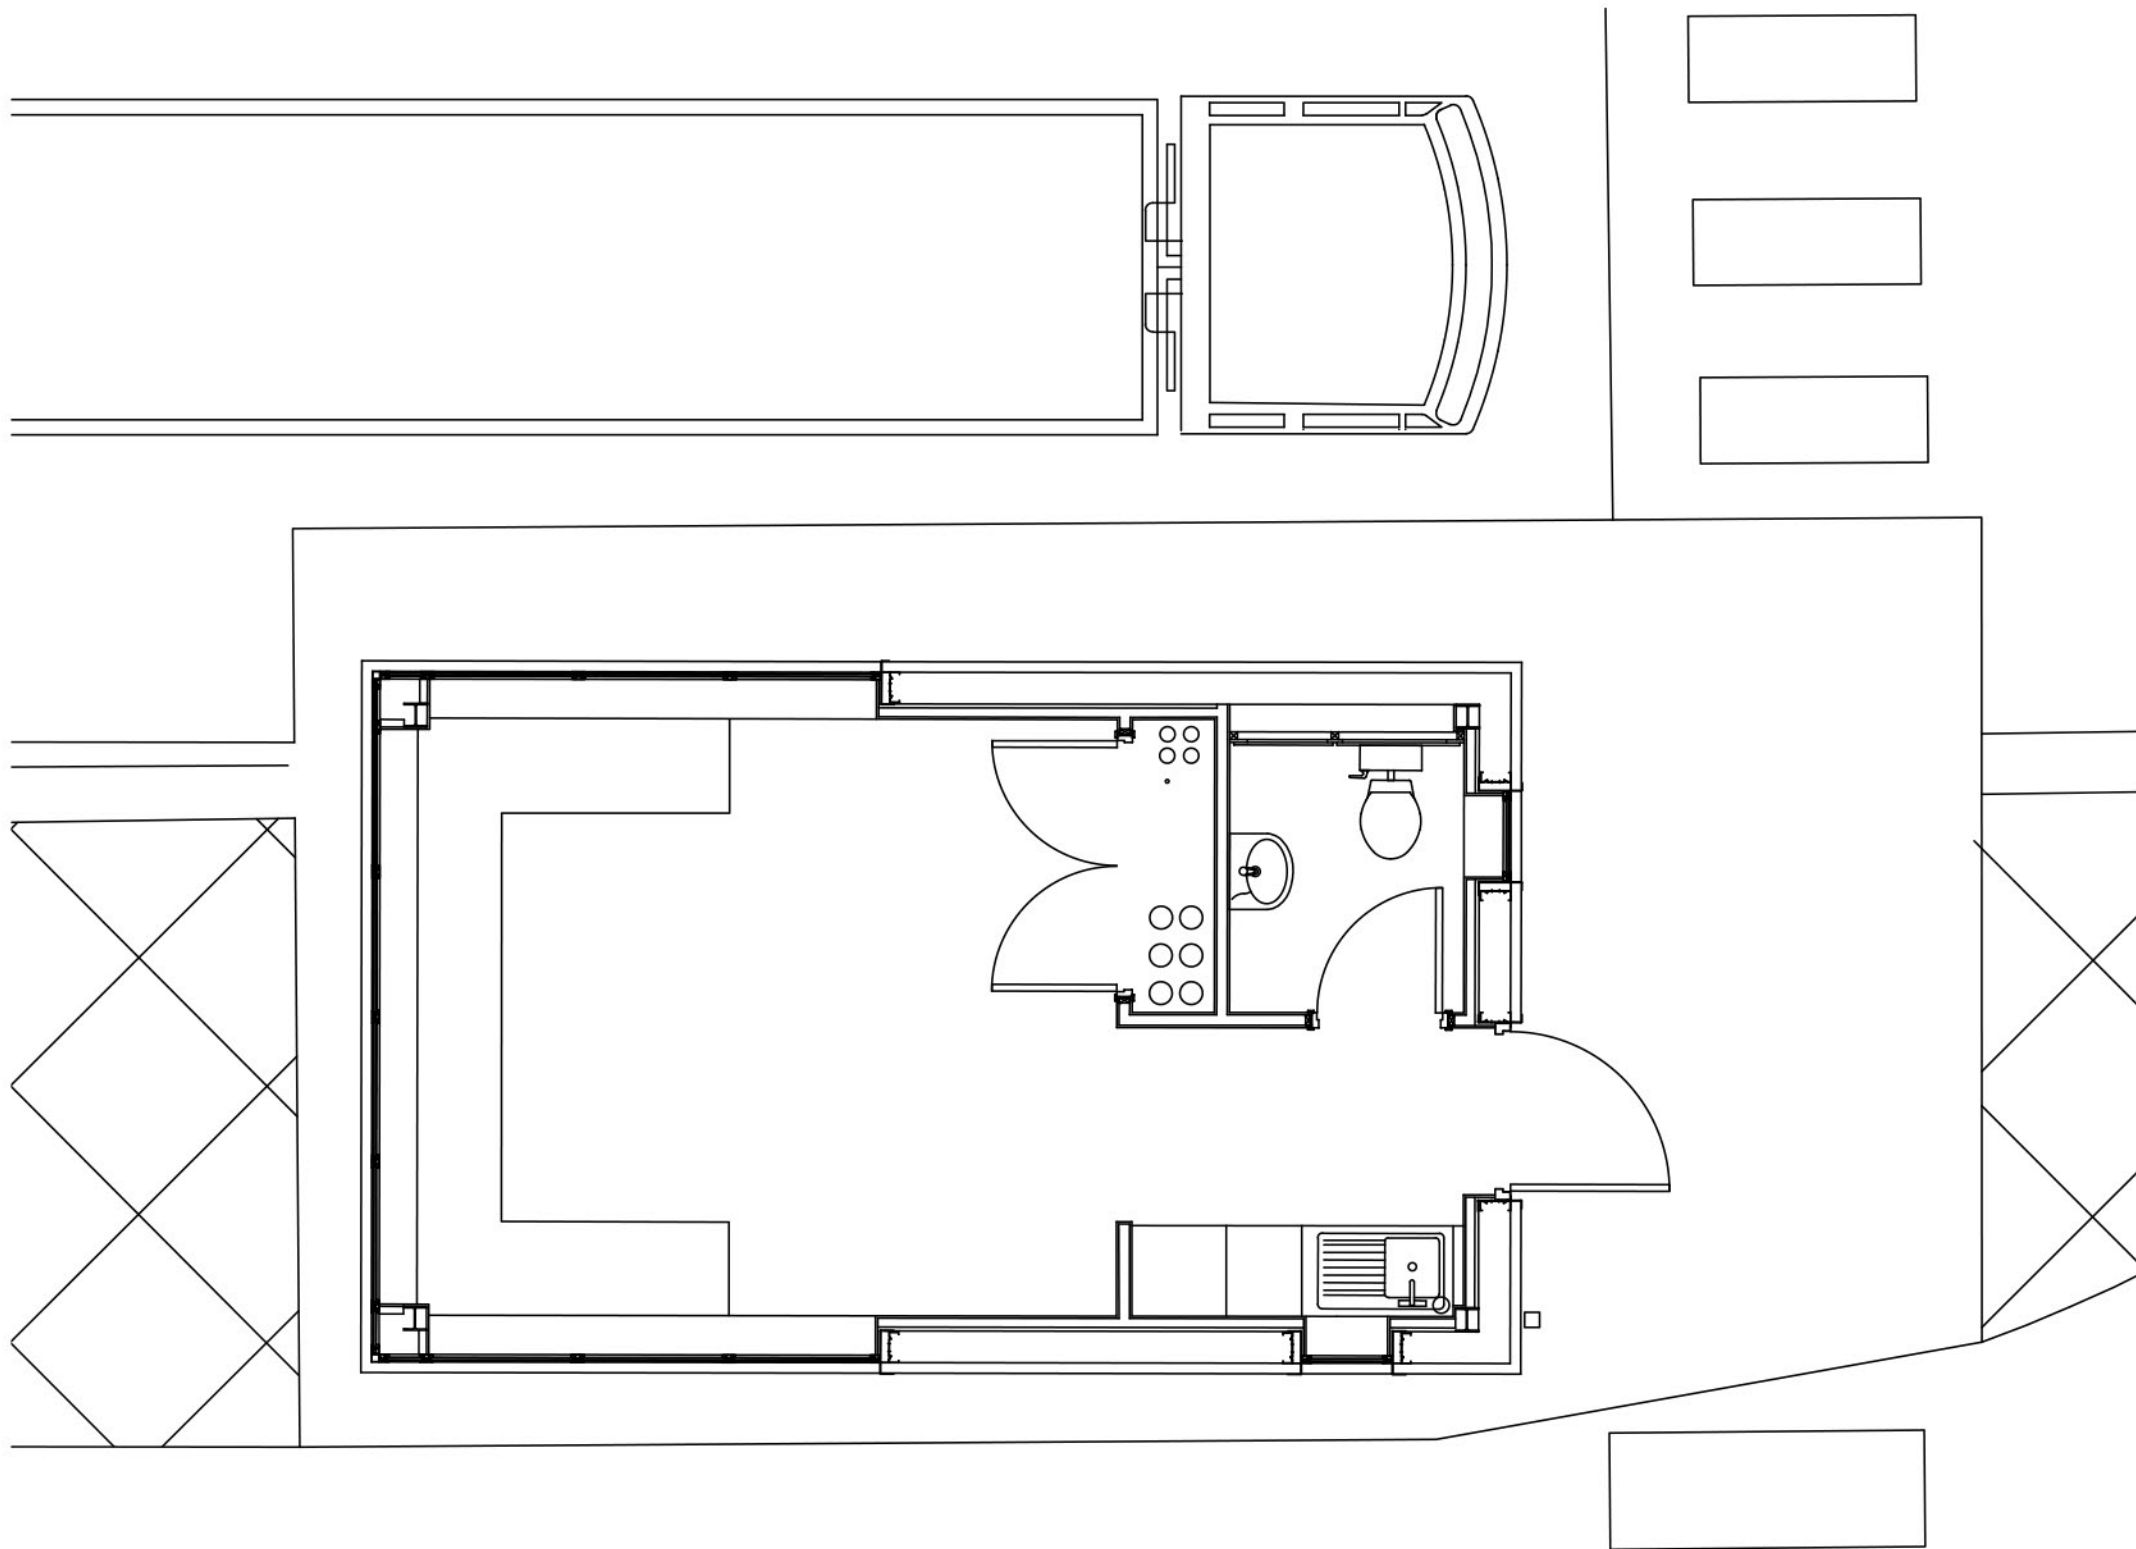

Gatehouse Layout
Scale 1:50

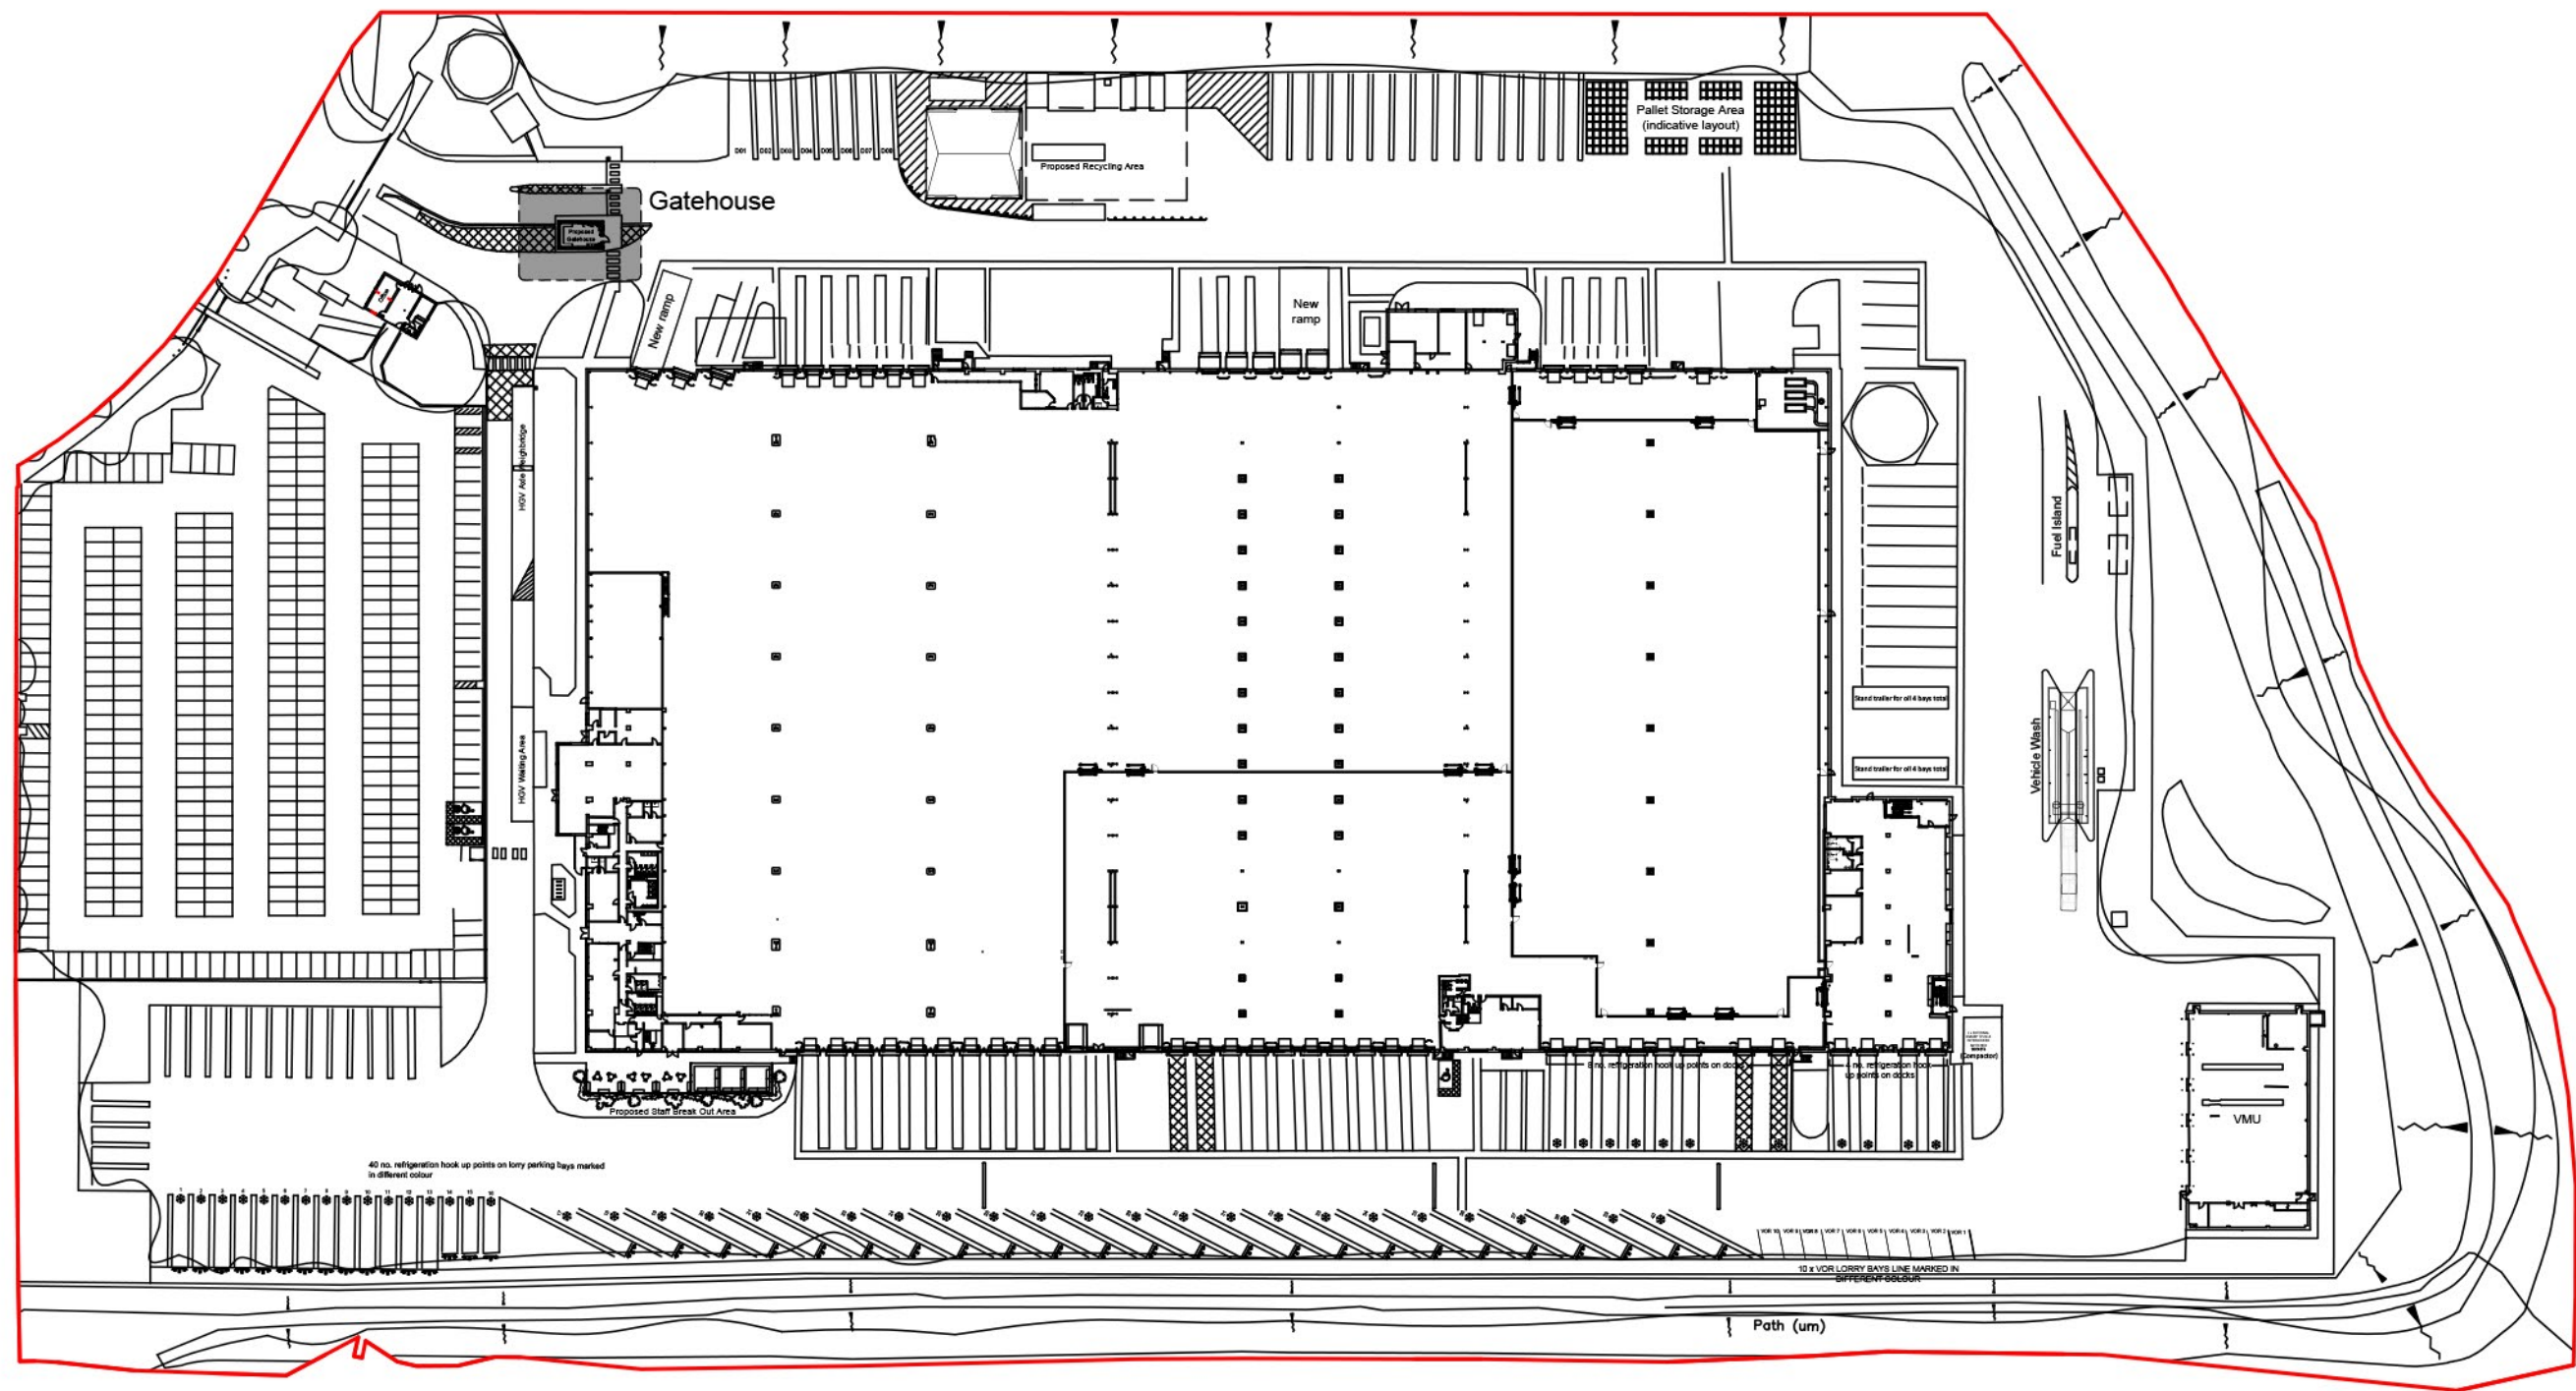

Key Plan
Scale 1:1250



PLANNING

THIS DRAWING IS TO BE USED FOR THE STATED PURPOSE ONLY AND SHOULD NOT BE USED FOR ANY OTHER

rev	amendments	by	ckd	date
GXO - Middleton				
Gatehouse Layout & Elevations				
LOD 2		LOI 2		
				
				
RIBA PoW Stage:		3 - Spatial Coordination		
Document Suitability:		S1		
Drawn / Checked:		JL / JUM		
Date:		17/06/2024		
Scale:		Shown A1		
UMC Project Number:		24099		
Document Reference:		Drawing no: Revision:		
24099 - UMC - SI01 - SI - DR - A		0625 C02		