





1 3D View 3

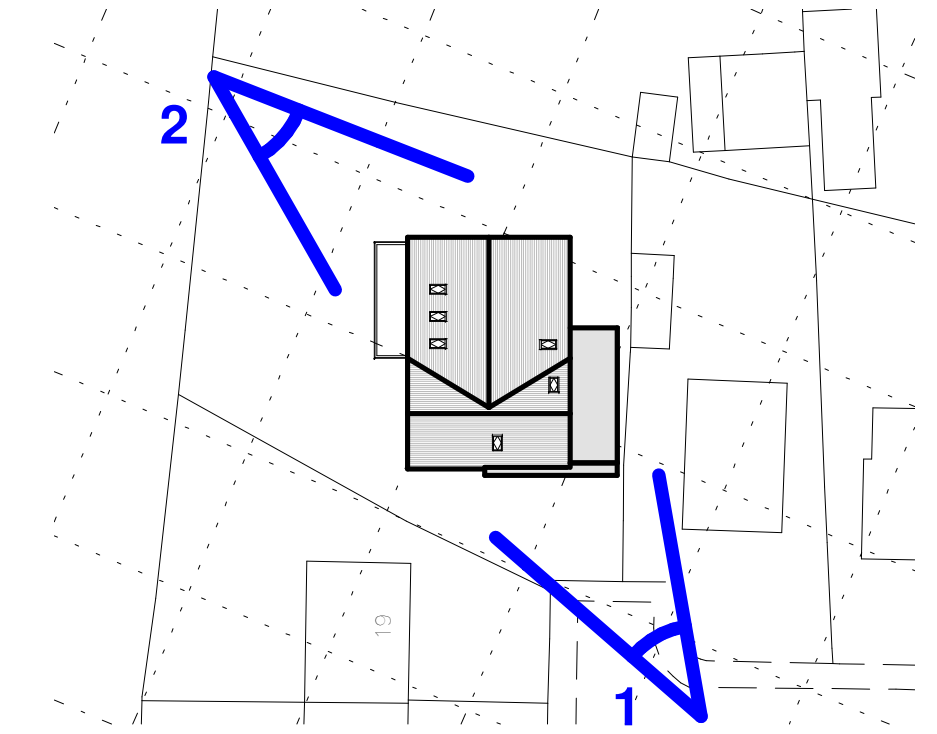

Perspective Key Plan
1 : 500

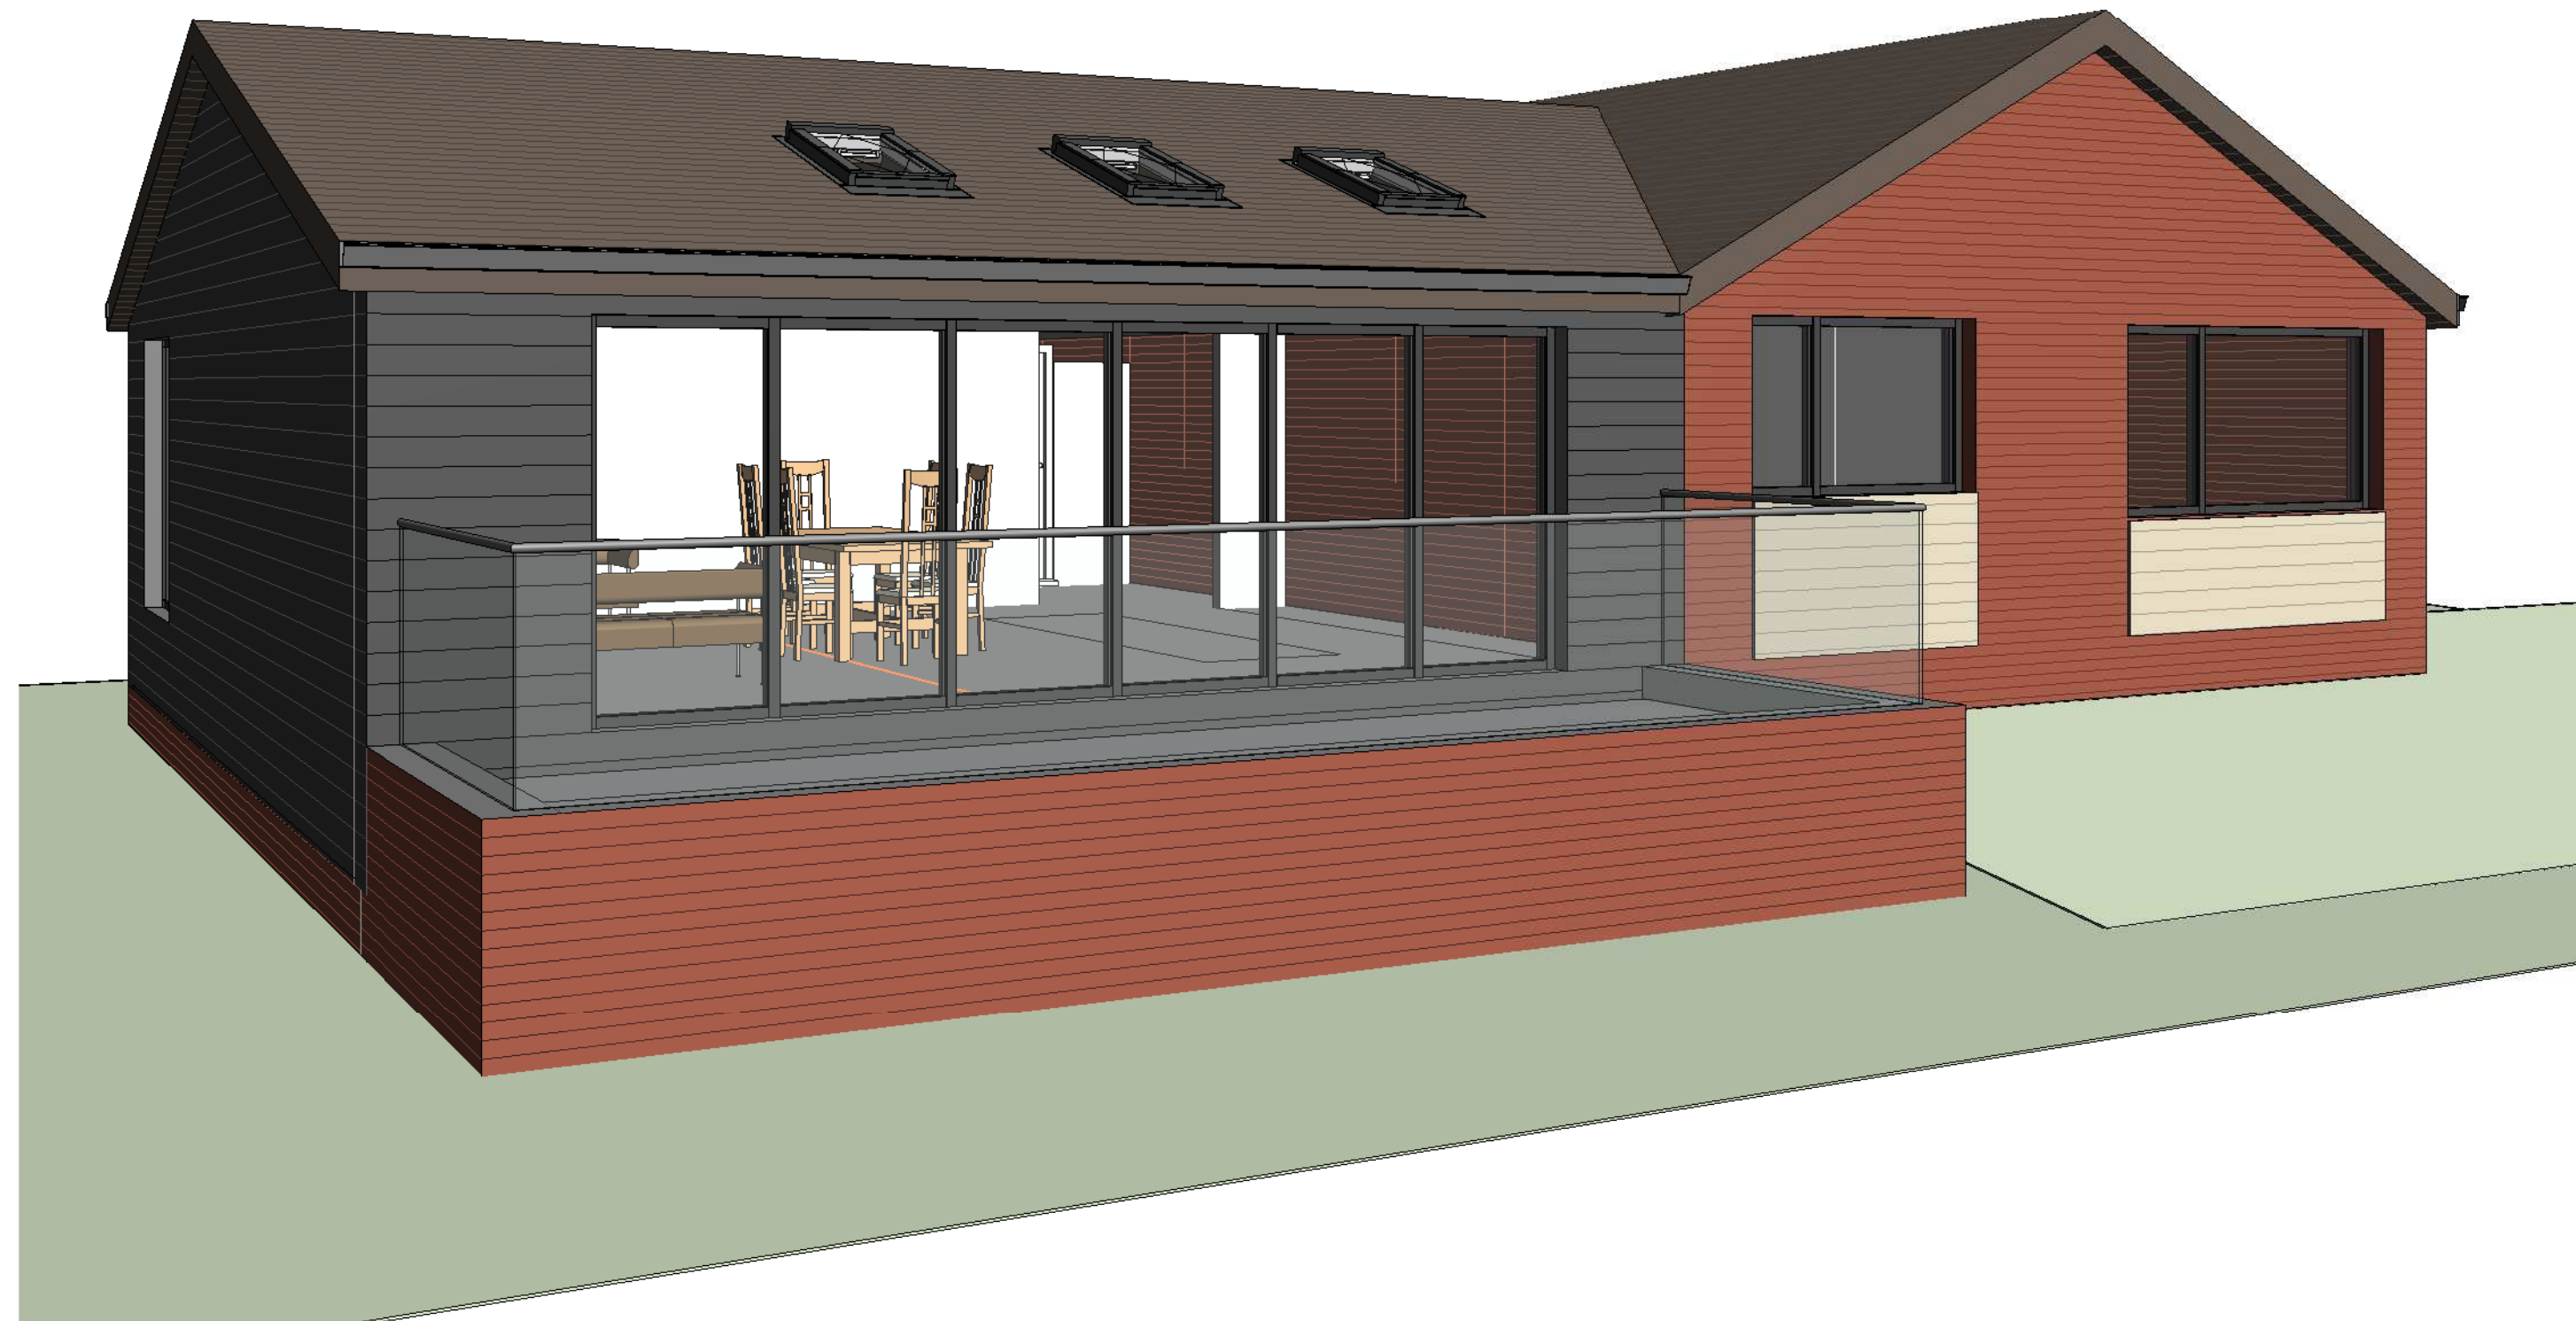

2 3D View 2