




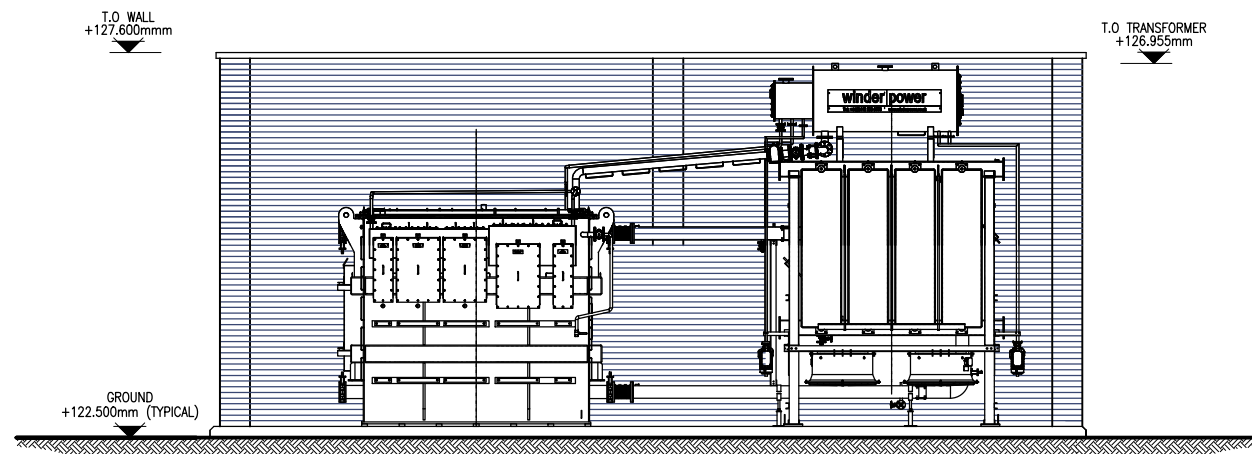

ELEVATION A
(SCALE 1:50)

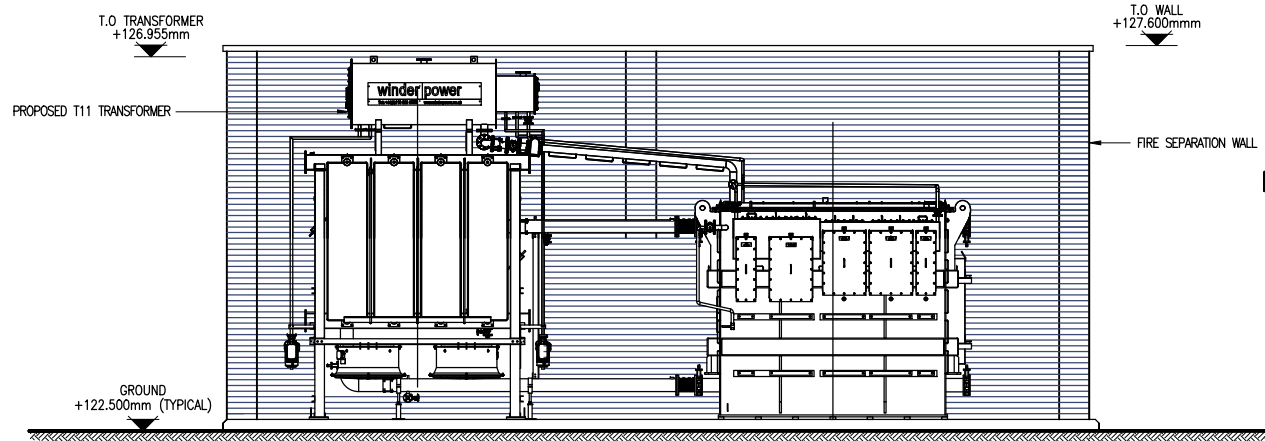


ELEVATION B
(SCALE 1:50)

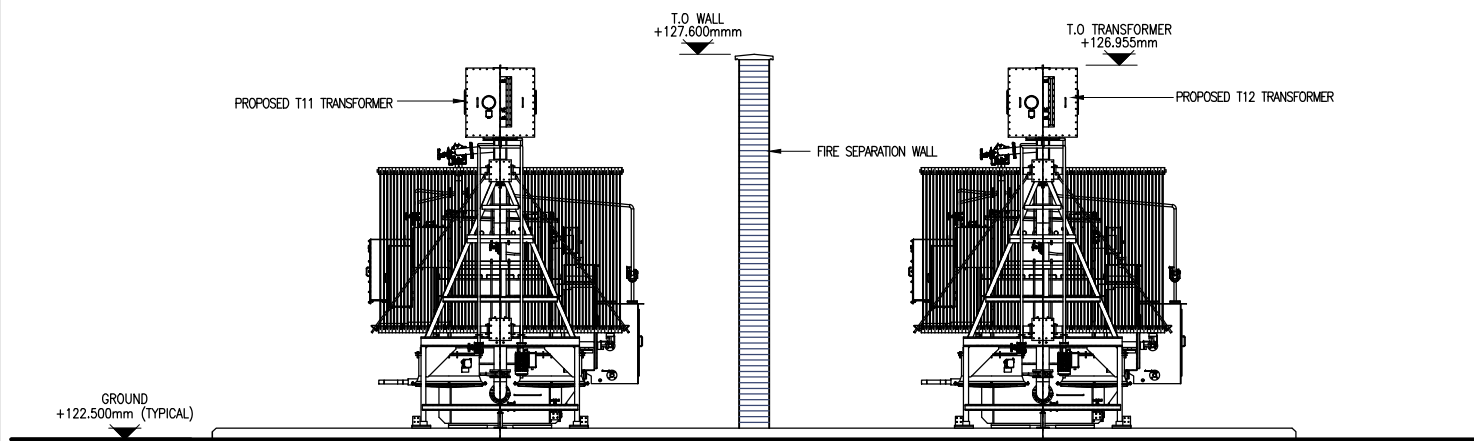

ELEVATION C
(SCALE 1:50)

ELEVATION B →

← ELEVATION A

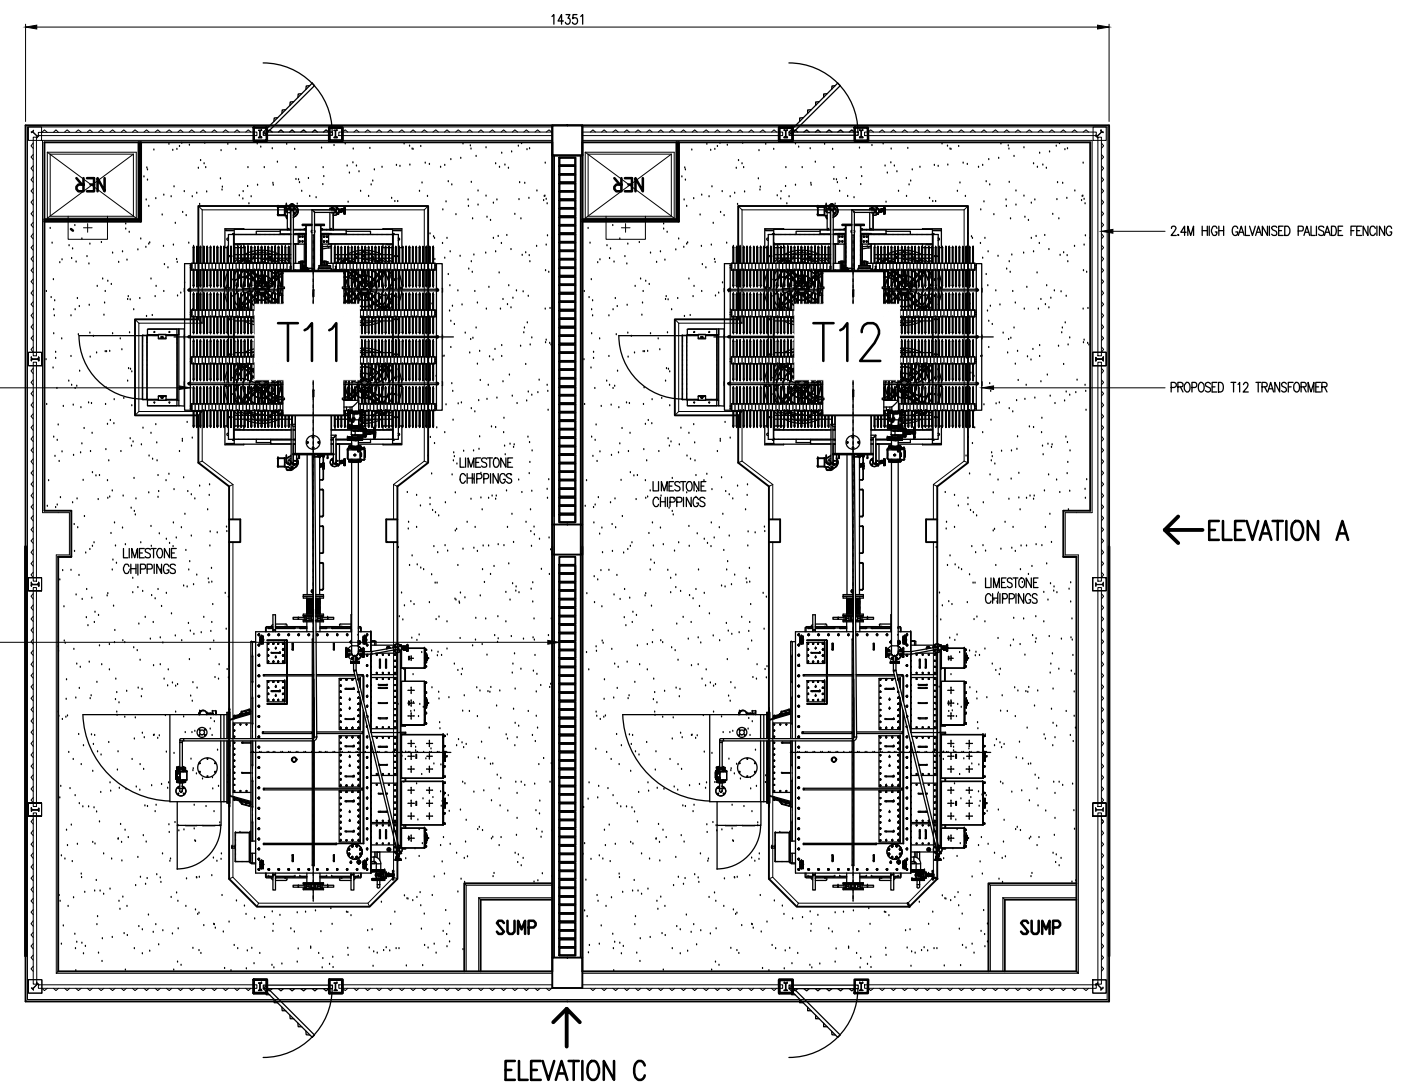

PLAN ON TRANSFORMER BUNDS
(SCALE 1:50)

REVISION 003
PALISADE FENCING REMOVED FROM ELEVATIONS FOR CLARITY.
RE-ISSUED FOR PLANNING

REV	AMENDMENTS	DRAWN	APP.	DATE
001	ISSUED FOR PLANNING	JEWB	JAB	25.09.24
002	ISSUED FOR PLANNING	JEWB	JAB	22.11.24
003	ISSUED FOR PLANNING	JEWB	JAB	05.03.25



ELECTRICITY NORTH WEST

FREDERICK ROAD

SALFORD M6 6QH

SOUTH HEYWOOD PRIMARY SUBSTATION

PLANNING DRAWINGS

TRANSFORMER PLANS & ELEVATIONS

SCALE	AS SHOWN AT A1	SITE NAME	SOUTH HEYWOOD PRIMARY	
DRAWN	JEWB	PROJECT	NEW PRIMARY SUBSTATION	
APPROVED	JAB	P.F.R. NO.	100125	DWG STATUS RELEASED
DATE	SEPT 24	DRAWING NUMBER		REVISION
SHEET SIZE	A1	100125		00035
OLD DWG NO.				003