




- Assessment Boundary
- Application Boundary
- High Level/ Desk Based Assessment
- Surveyed Areas

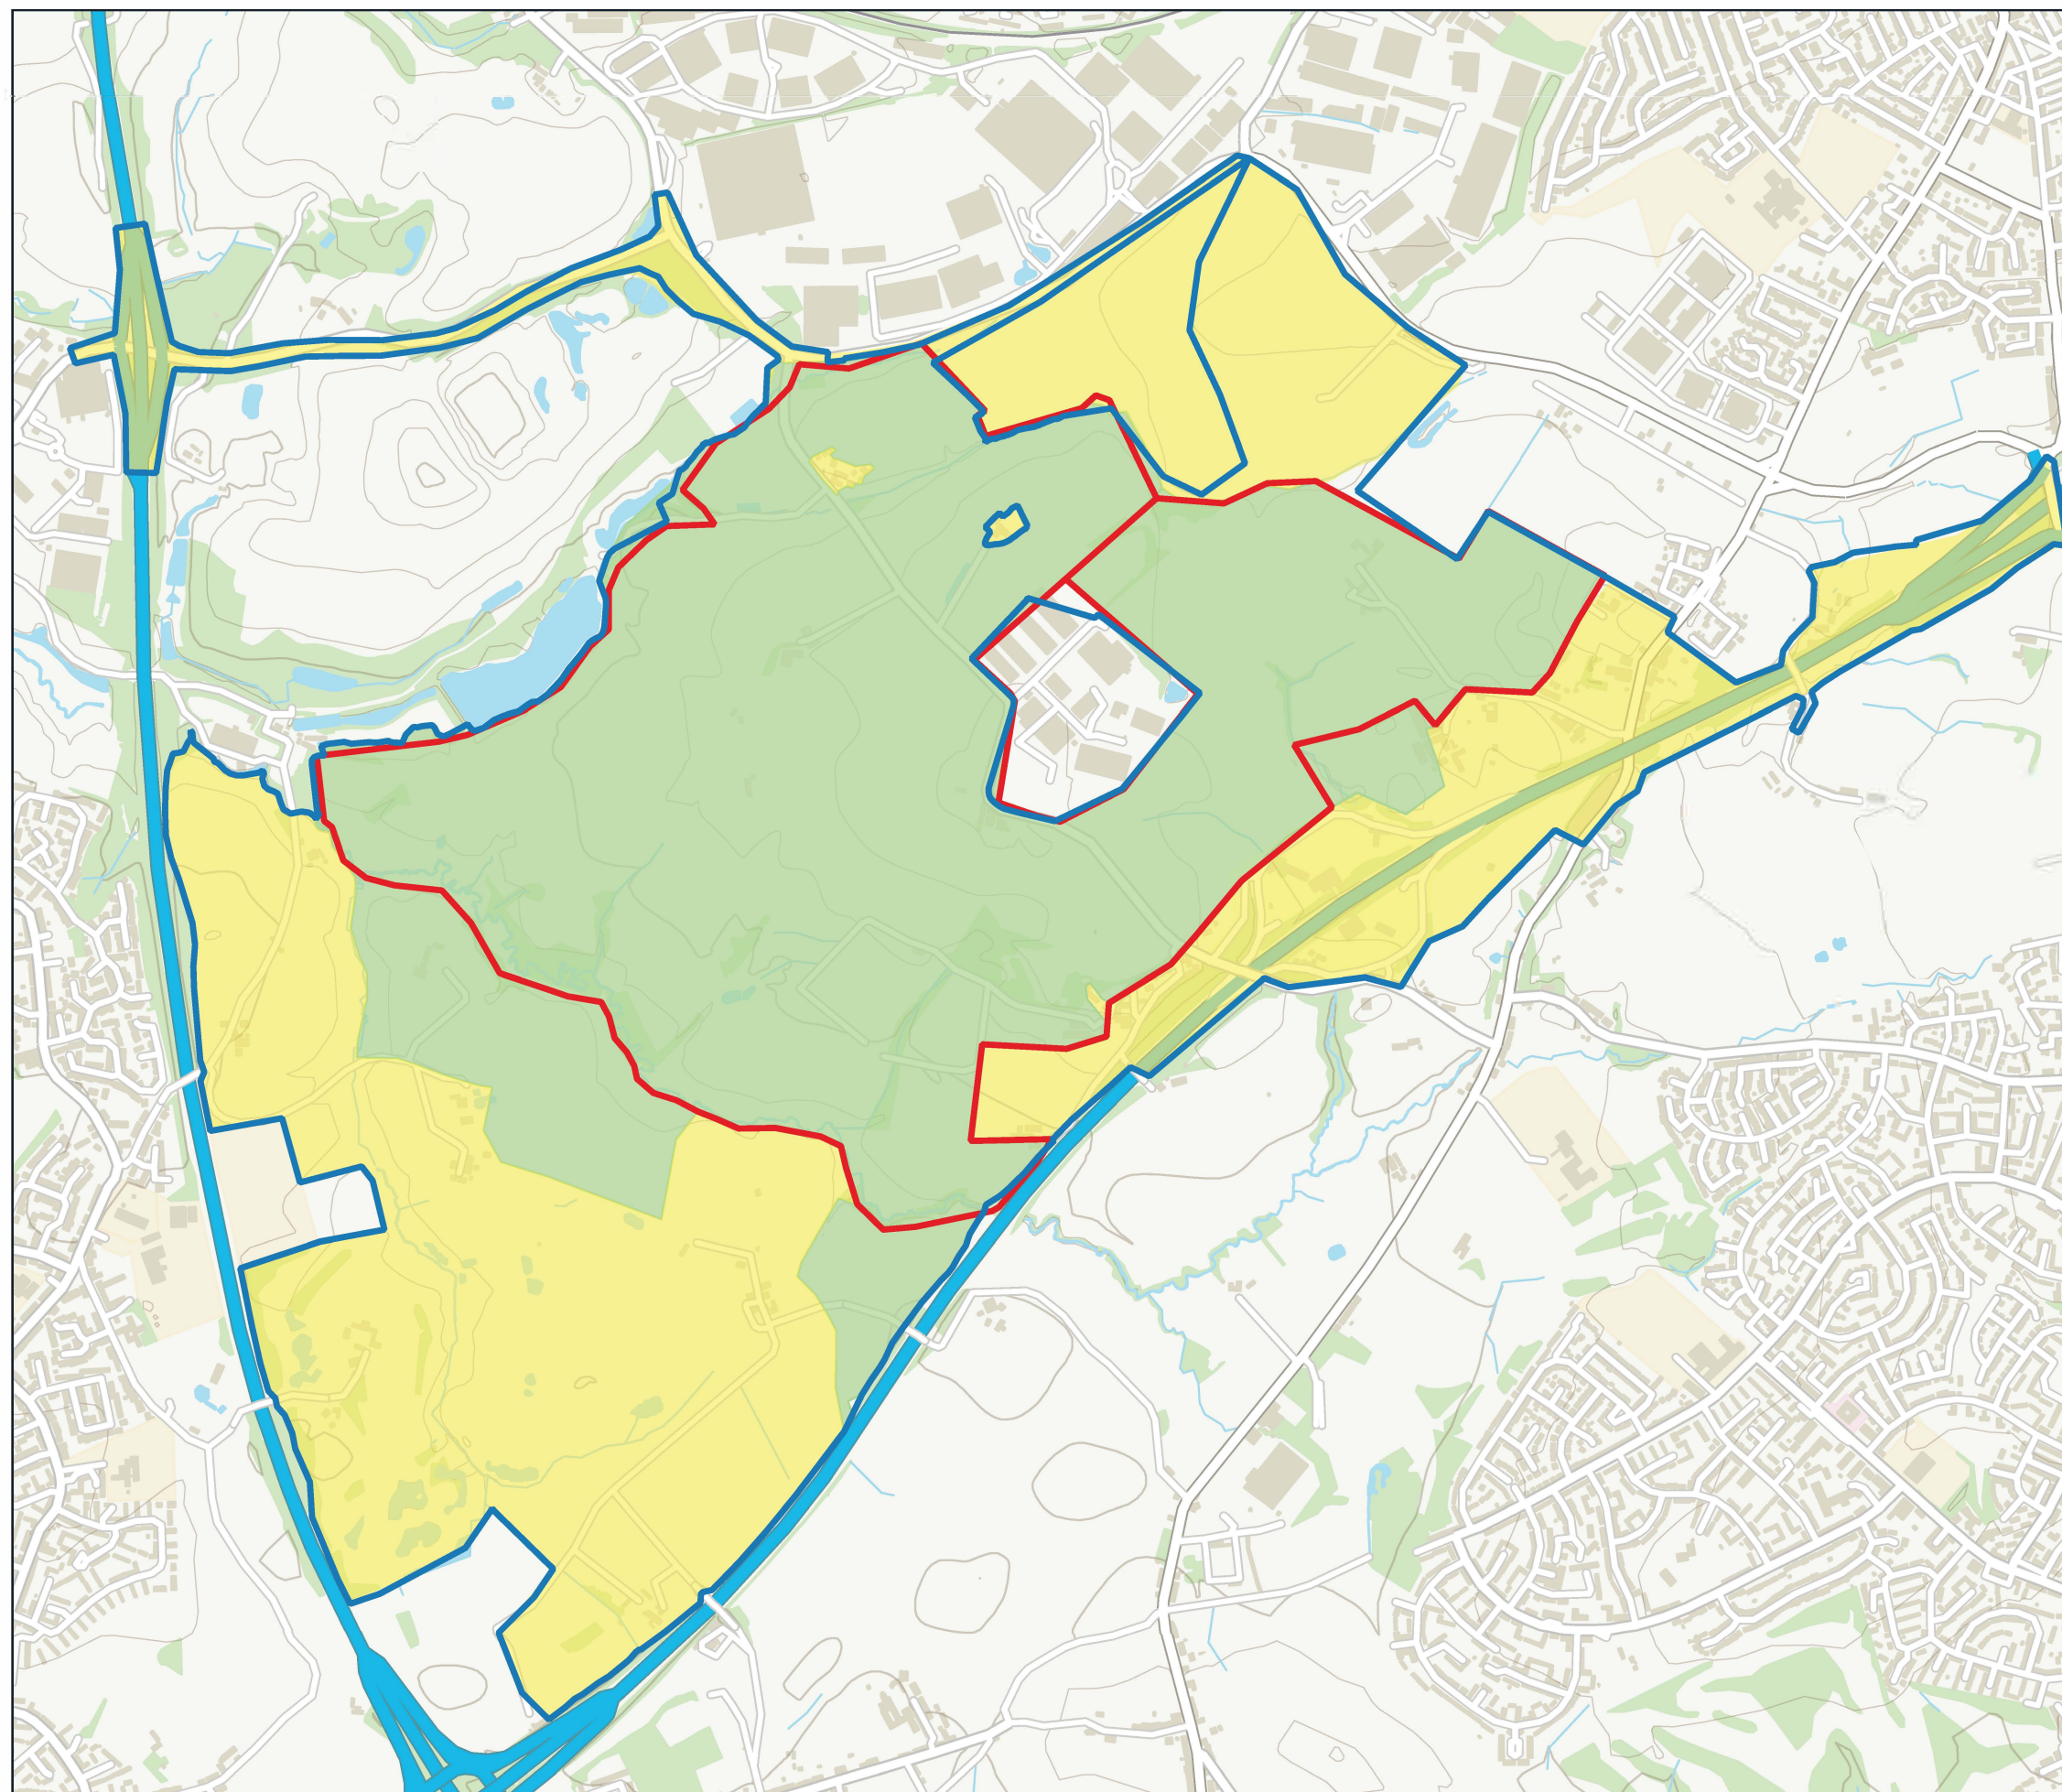

0 500 m

Project	Northern Gateway
Drawing Title	Survey Area
Scale	As Shown (Approximate)
Drawing No.	Figure 11.3
Date	April 2025
Checked	 Tyler Grange 3 Jordan Street, Deansgate, Manchester, M15 4PY T: 0161 236 8367 E: info@tylergrange.co.uk W: www.tylergrange.co.uk