




NOTE TO ALL CONTRACTORS: DO NOT SCALE FROM THIS DRAWING

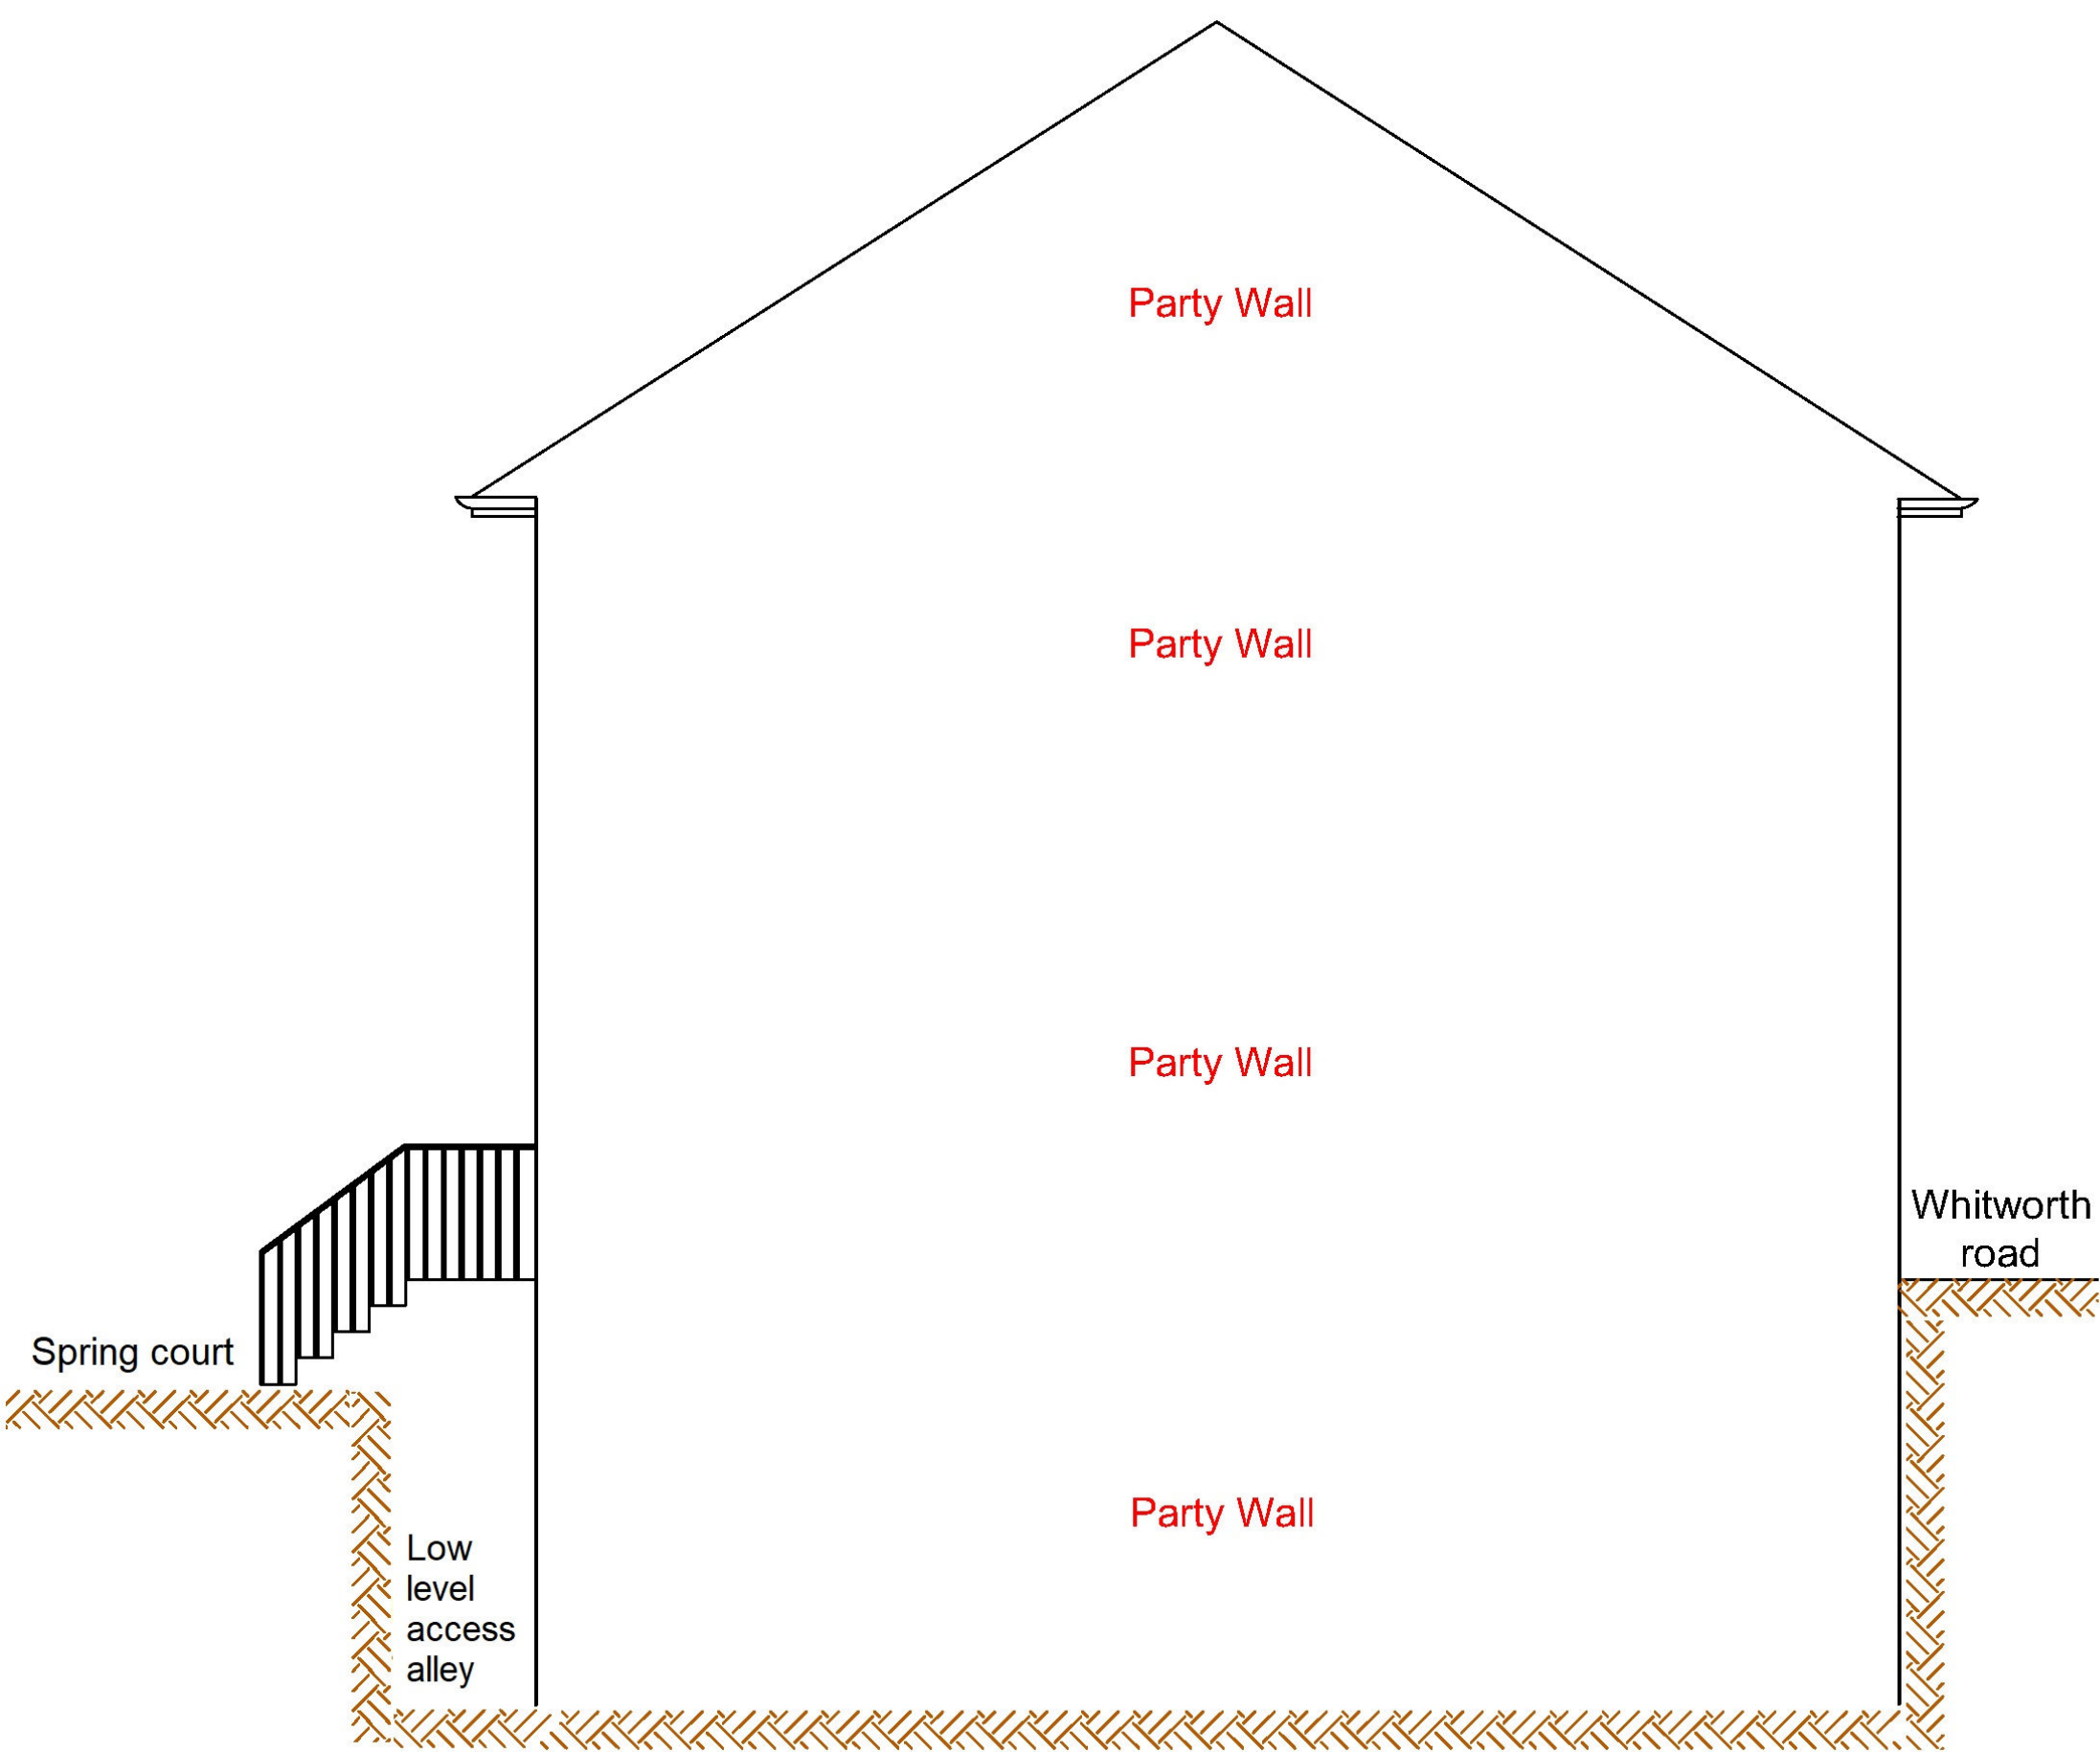


PROPOSED NEIGHBOURING ELEVATION A
1:50 @ A1

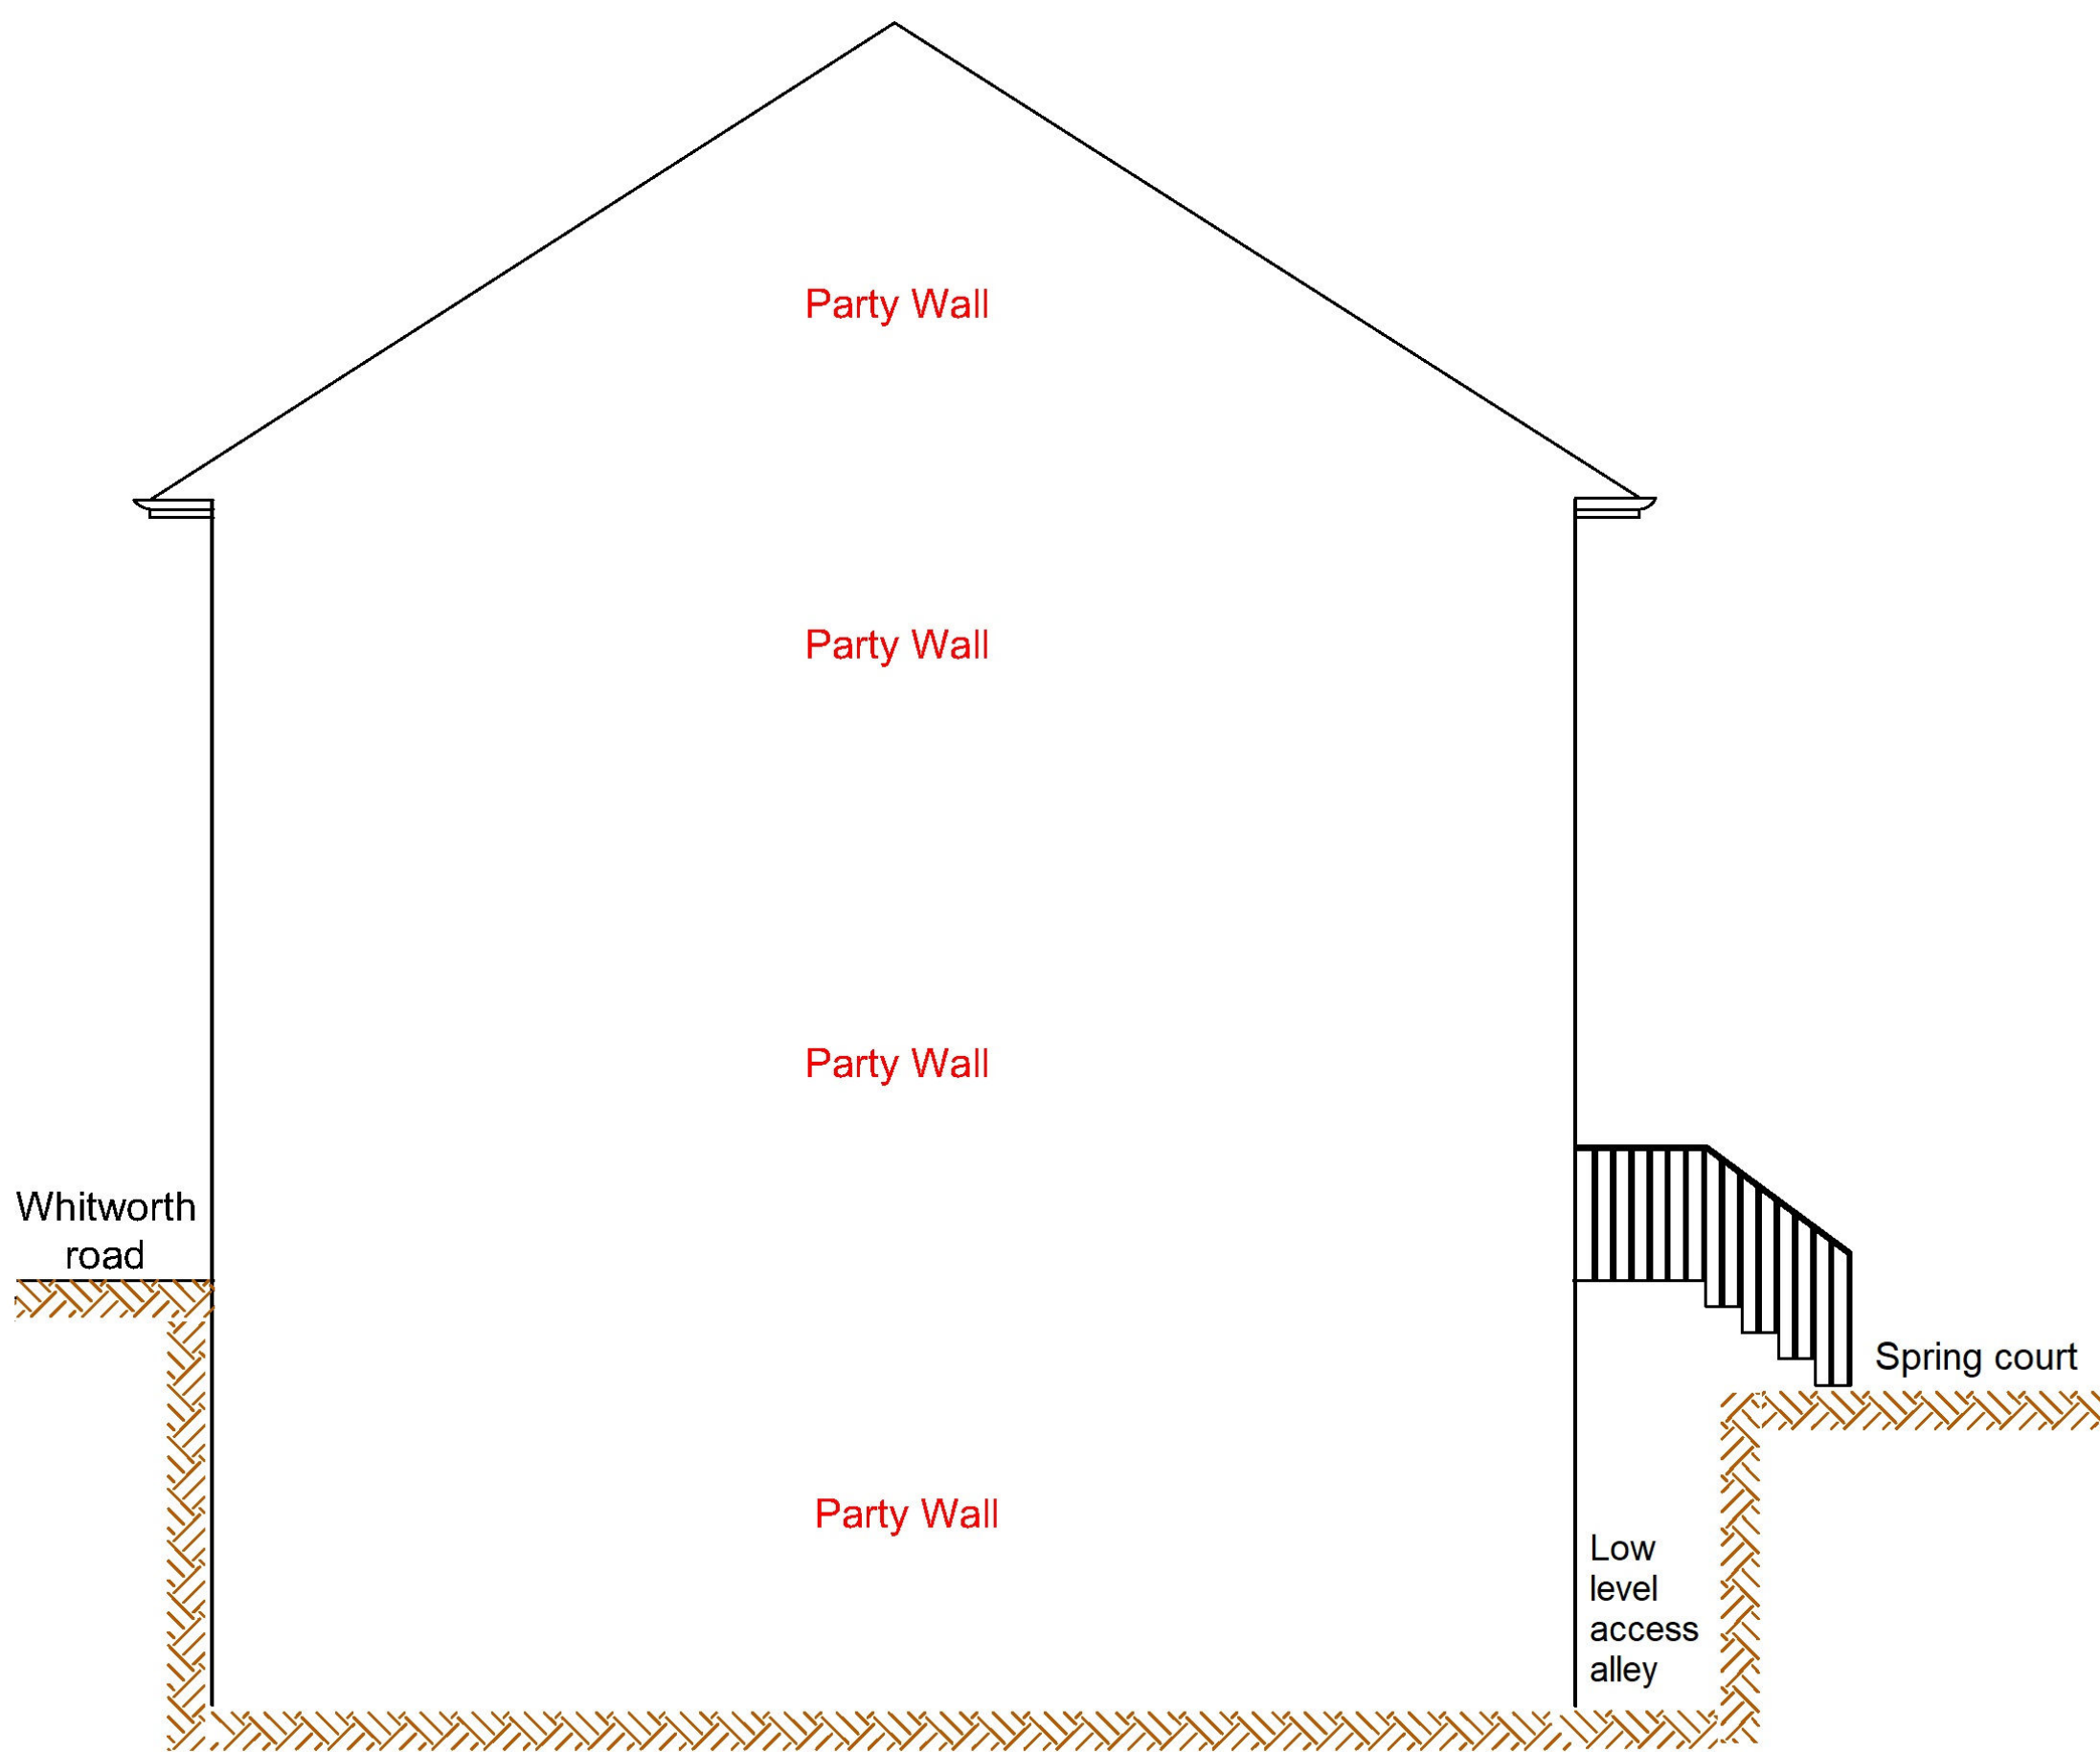

PROPOSED NEIGHBOURING ELEVATION B
1:50 @ A1

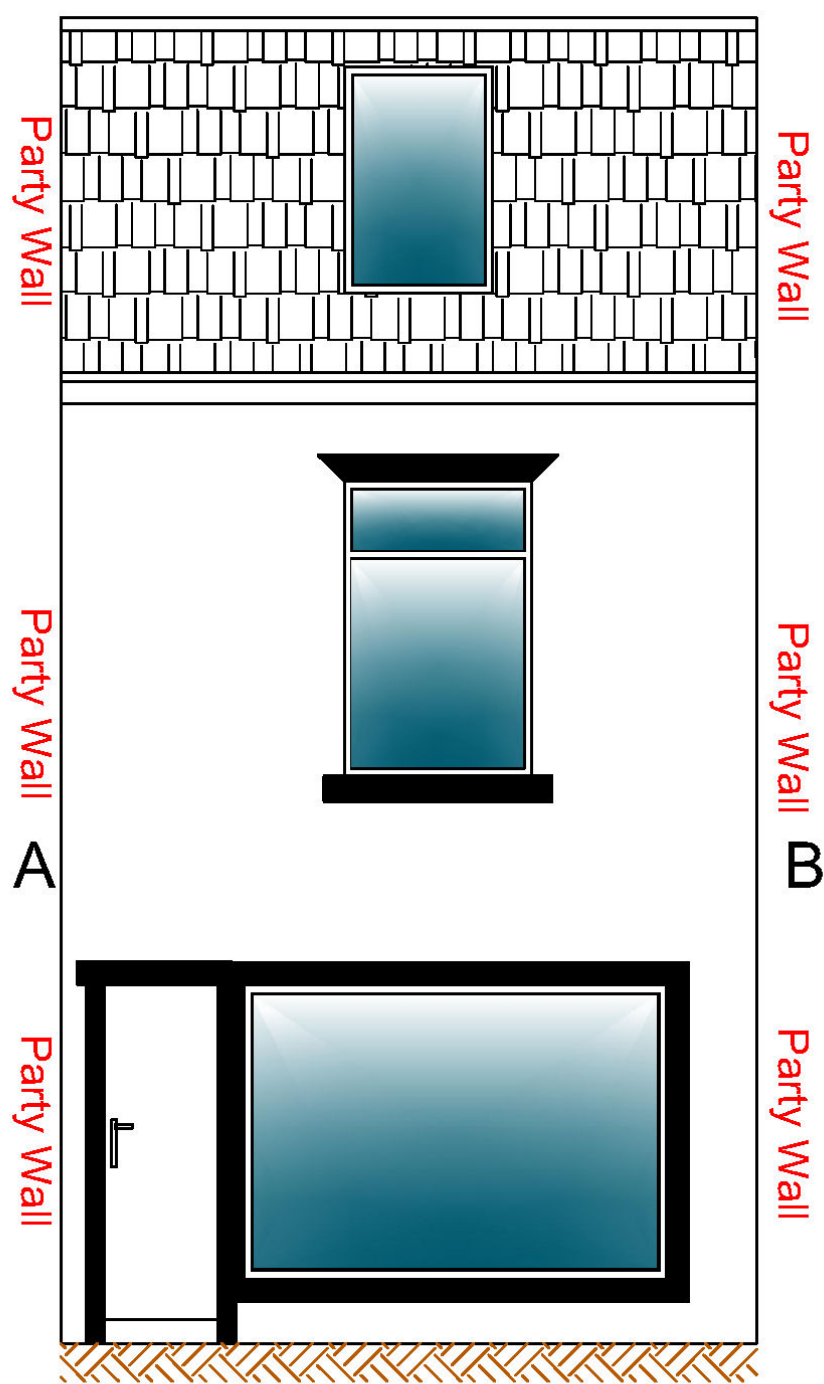

PROPOSED FRONT ELEVATION
1:50 @ A1

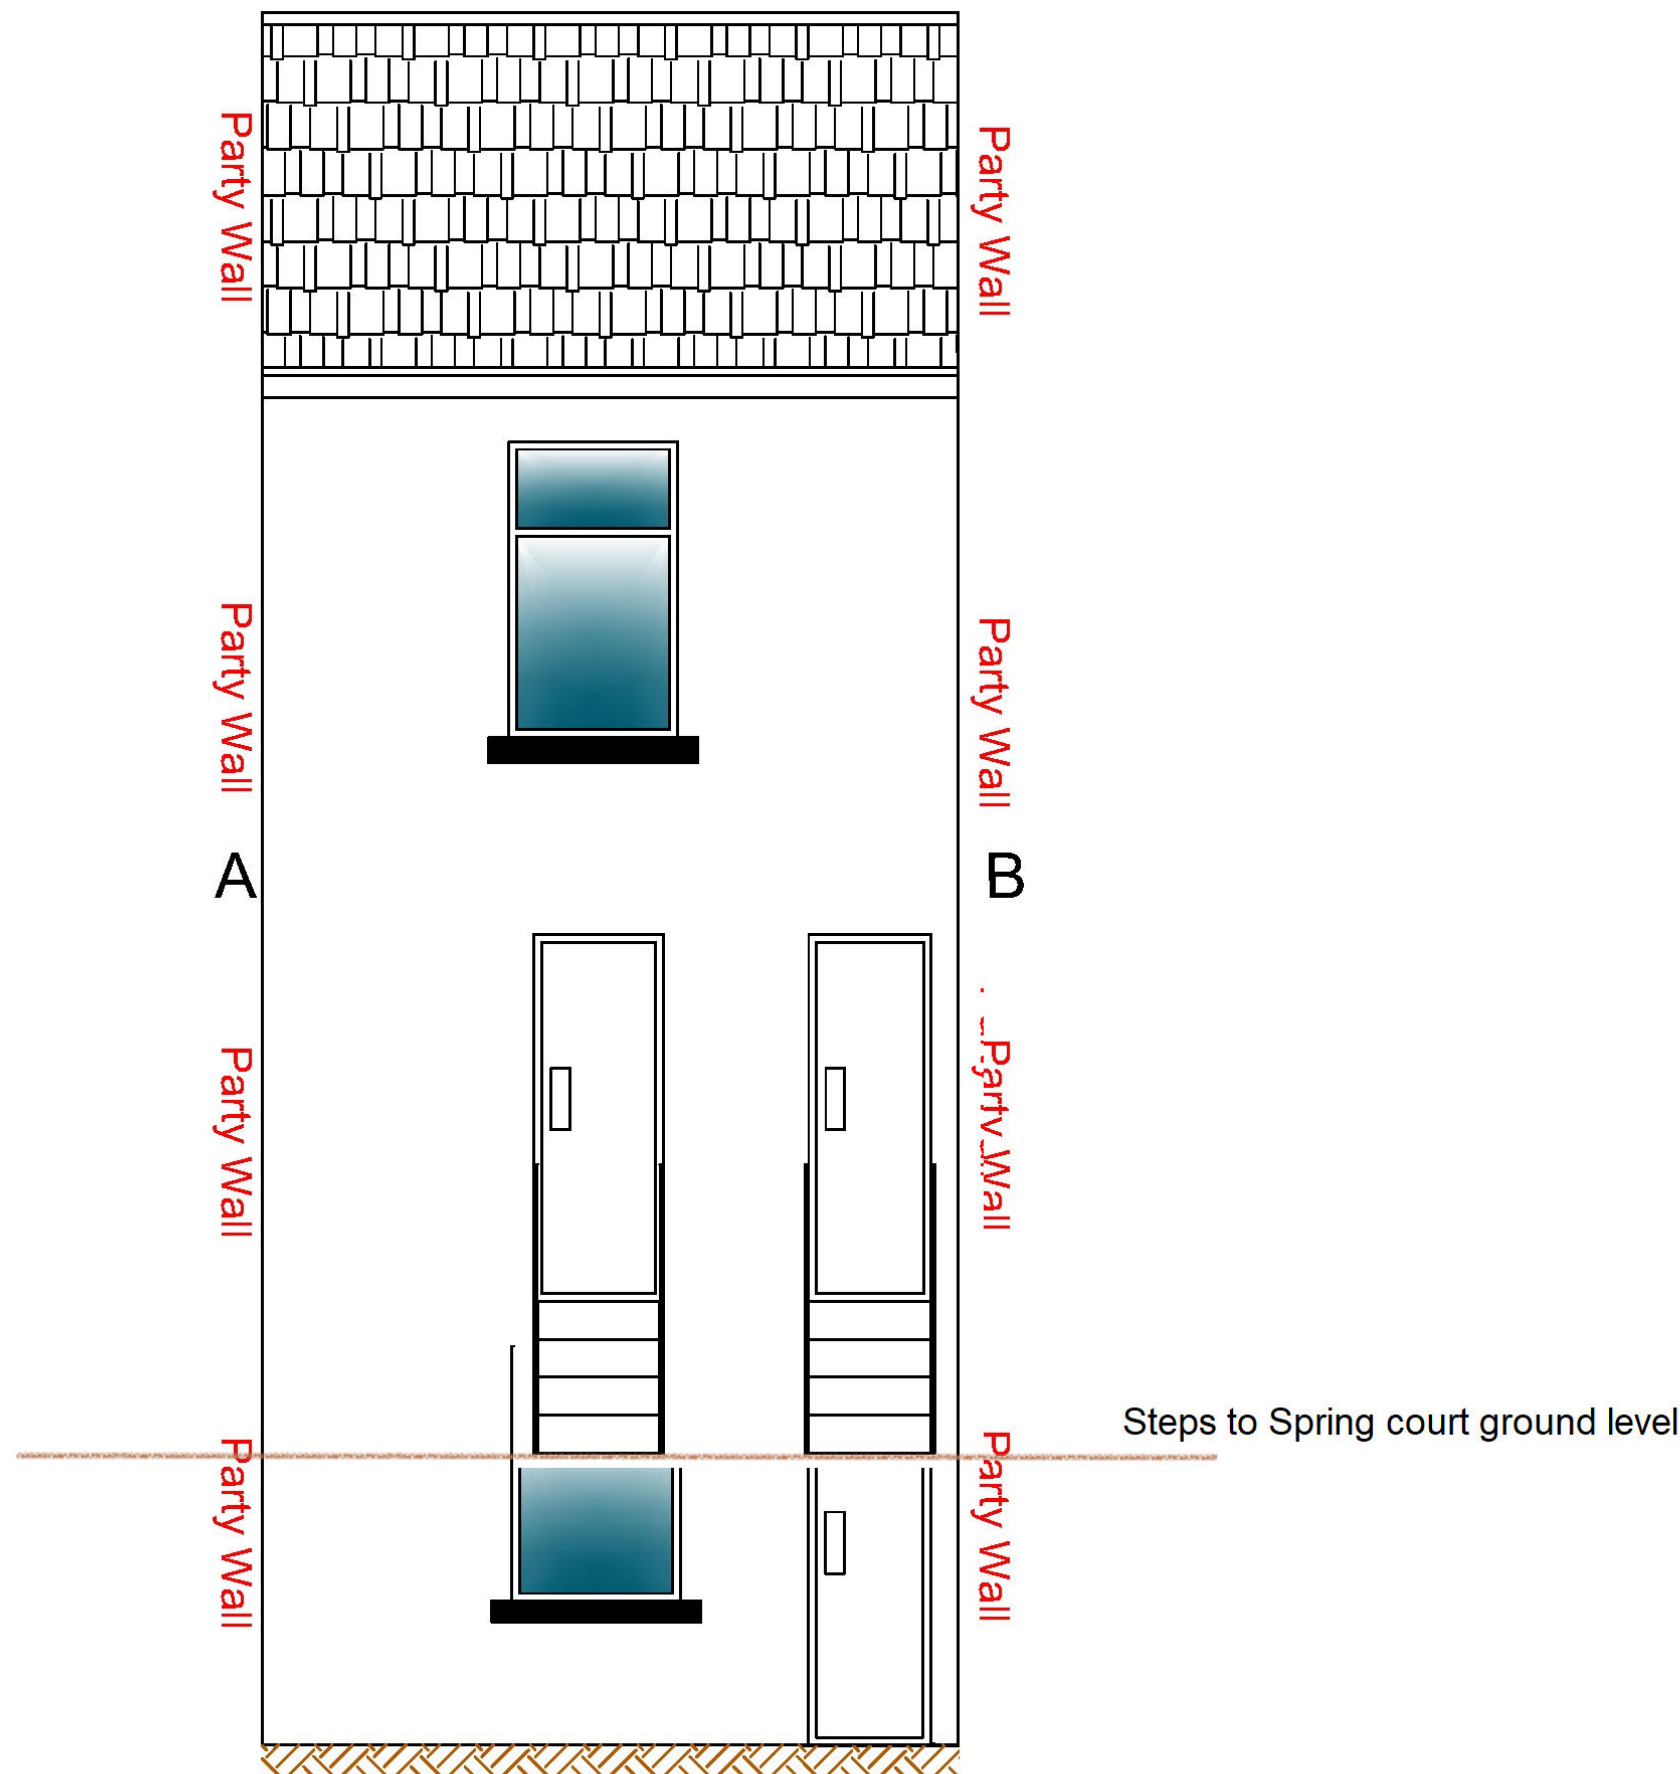

PROPOSED REAR ELEVATION
1:50 @ A1

www.nufitdesign.com

RIBA STAGE 2 ☐ RIBA STAGE 3 ☐ RIBA STAGE 4 ☐

ADDRESS

35 whitworth road, OL12 0RA
PROJECT

change of use

REV. REVISION DETAILS