


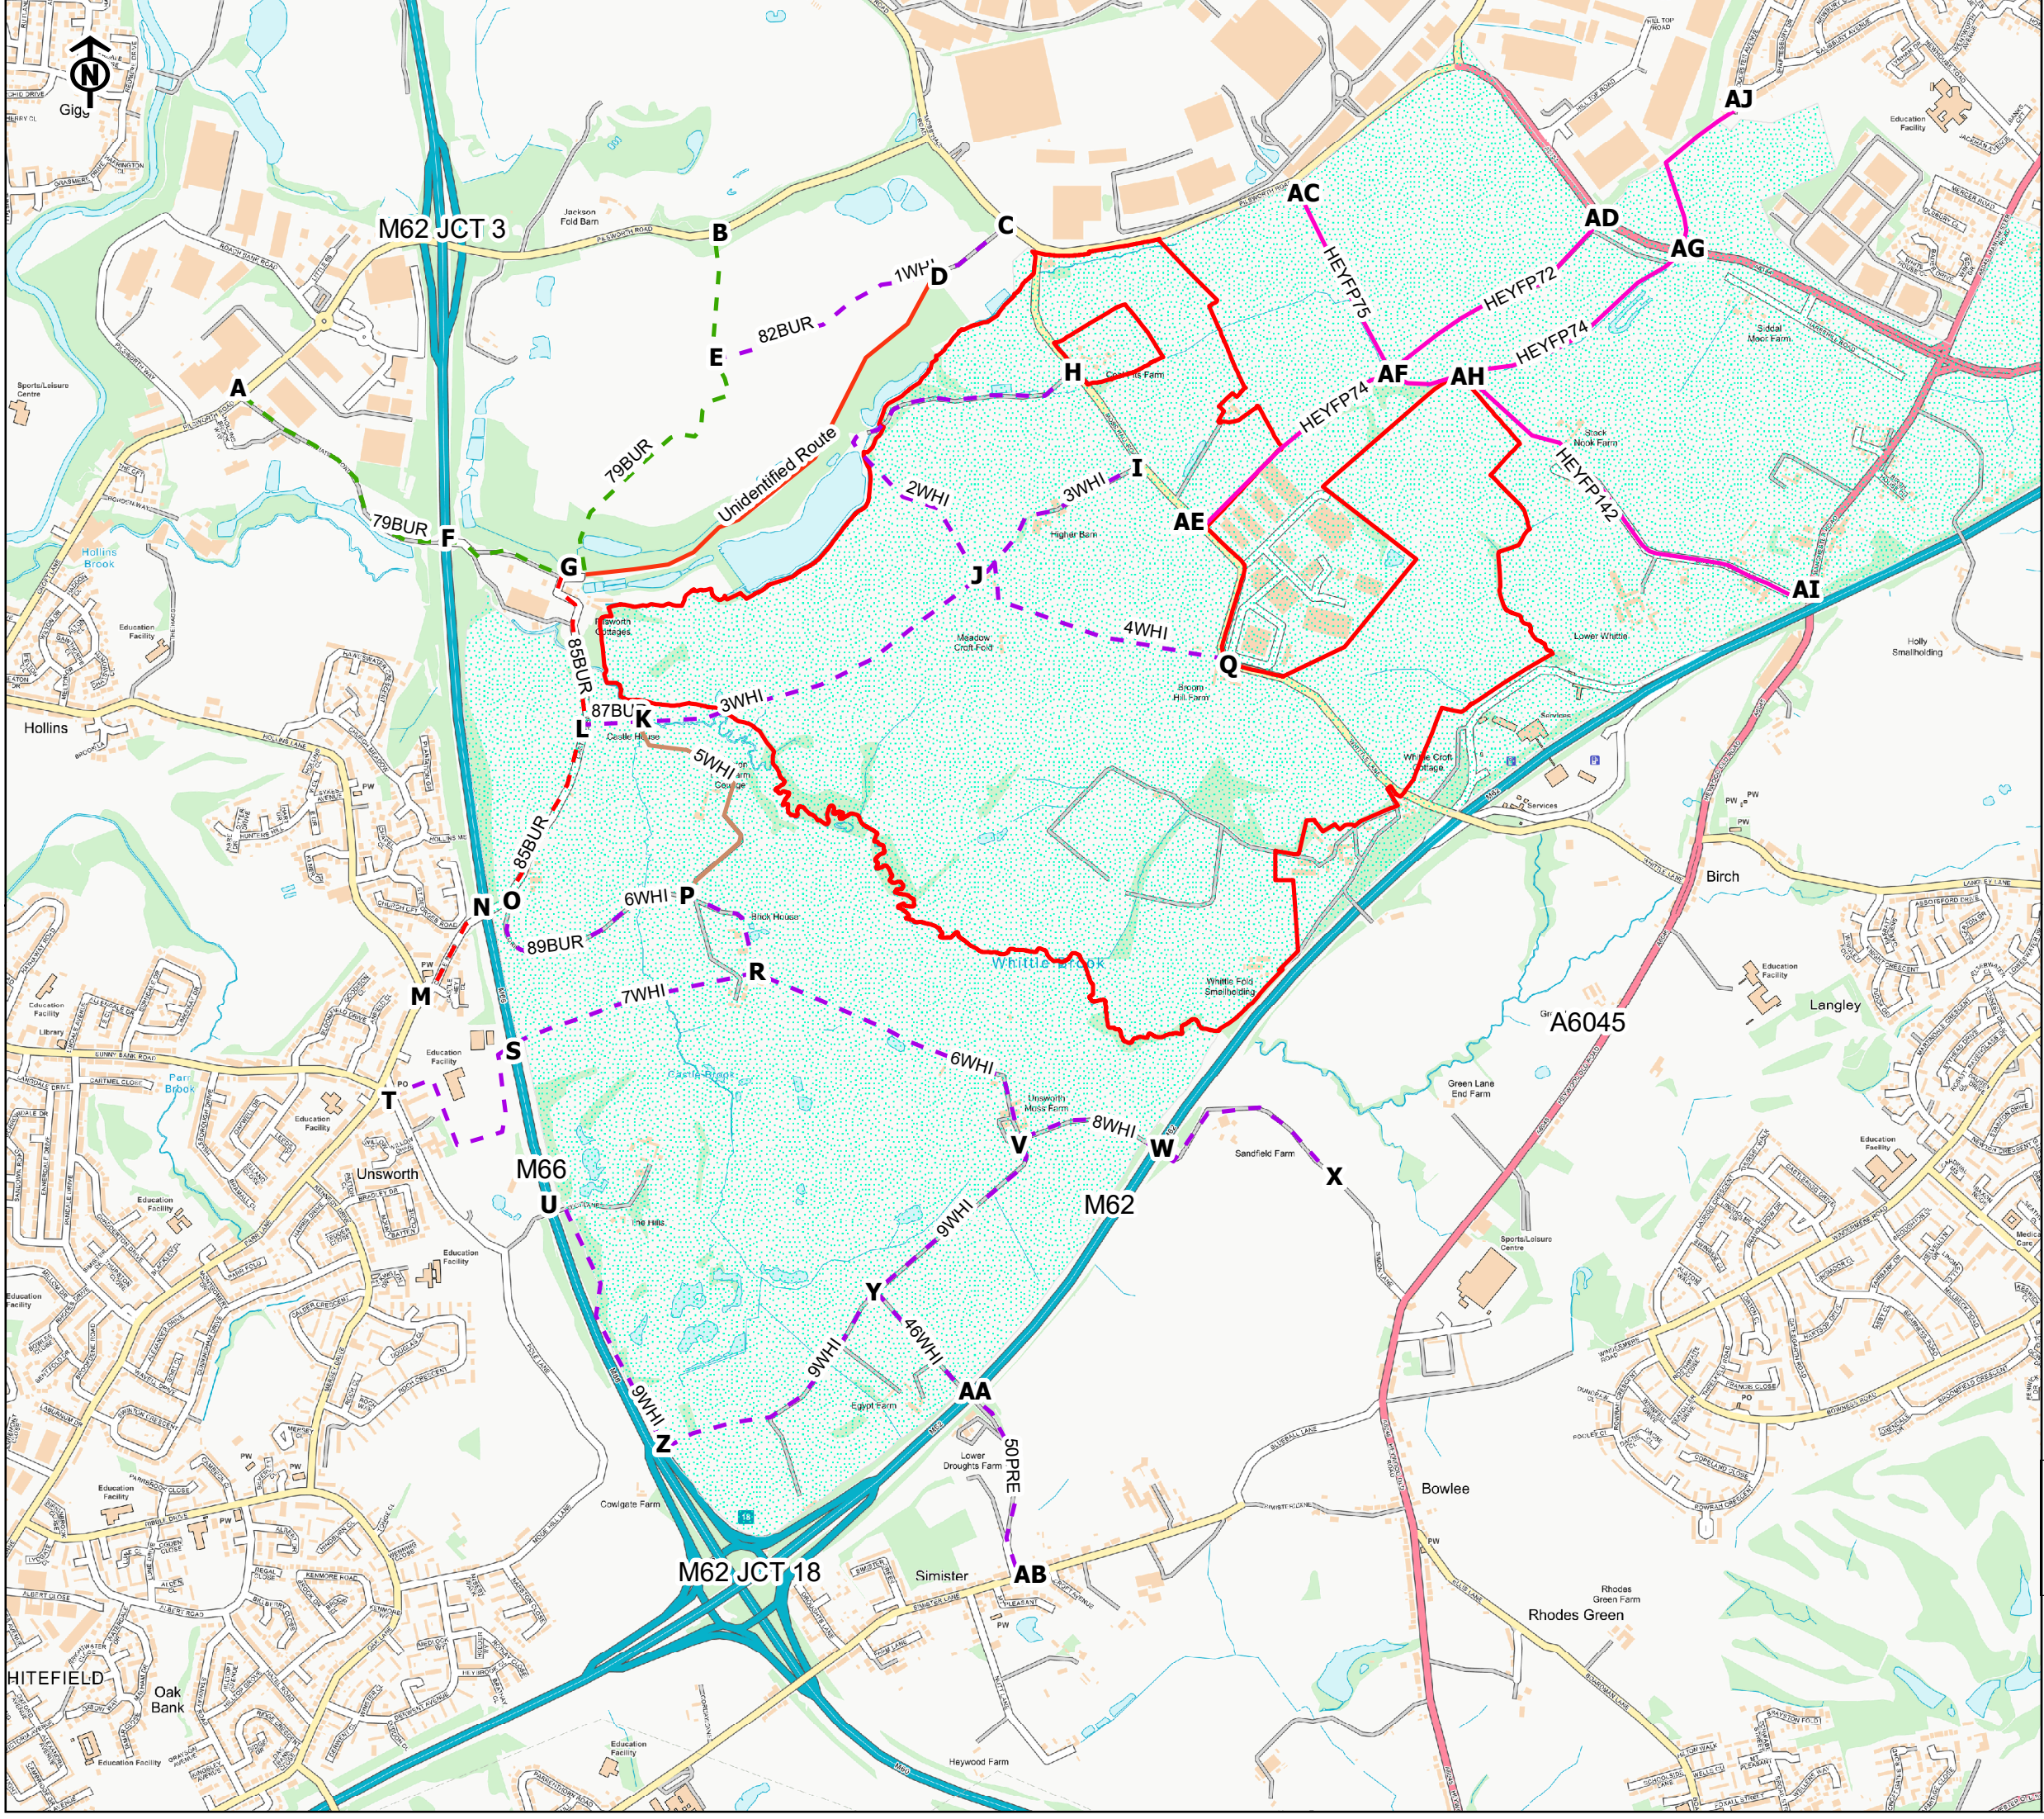

Legend

- Proposed Scheme (Application Boundary)
- PfE JPA1.1 Allocation Boundary

Bury Council PROW Routes

- Footpath
- Bridleway
- Restricted Route
- PROW Subject to Temporary Closure

Rochdale Council PROW Routes

- Footpath

Figure 8.3: Public Right of Way Plan

Proposal: Northern Gateway JPA1.1
Location: Bury, Manchester
TT Job No.: 784-B048805



TETRA TECH

0 180 360 540 Meters