


LAND AT GORRELS WAY, EDINBURGH WAY AND A627(M), ROCHDALE

Supplied by: www.ukmapcentre.com
Serial No: 257404
Centre Coordinates: 389084,411430
Production Date: 05/02/2023 12:12:40

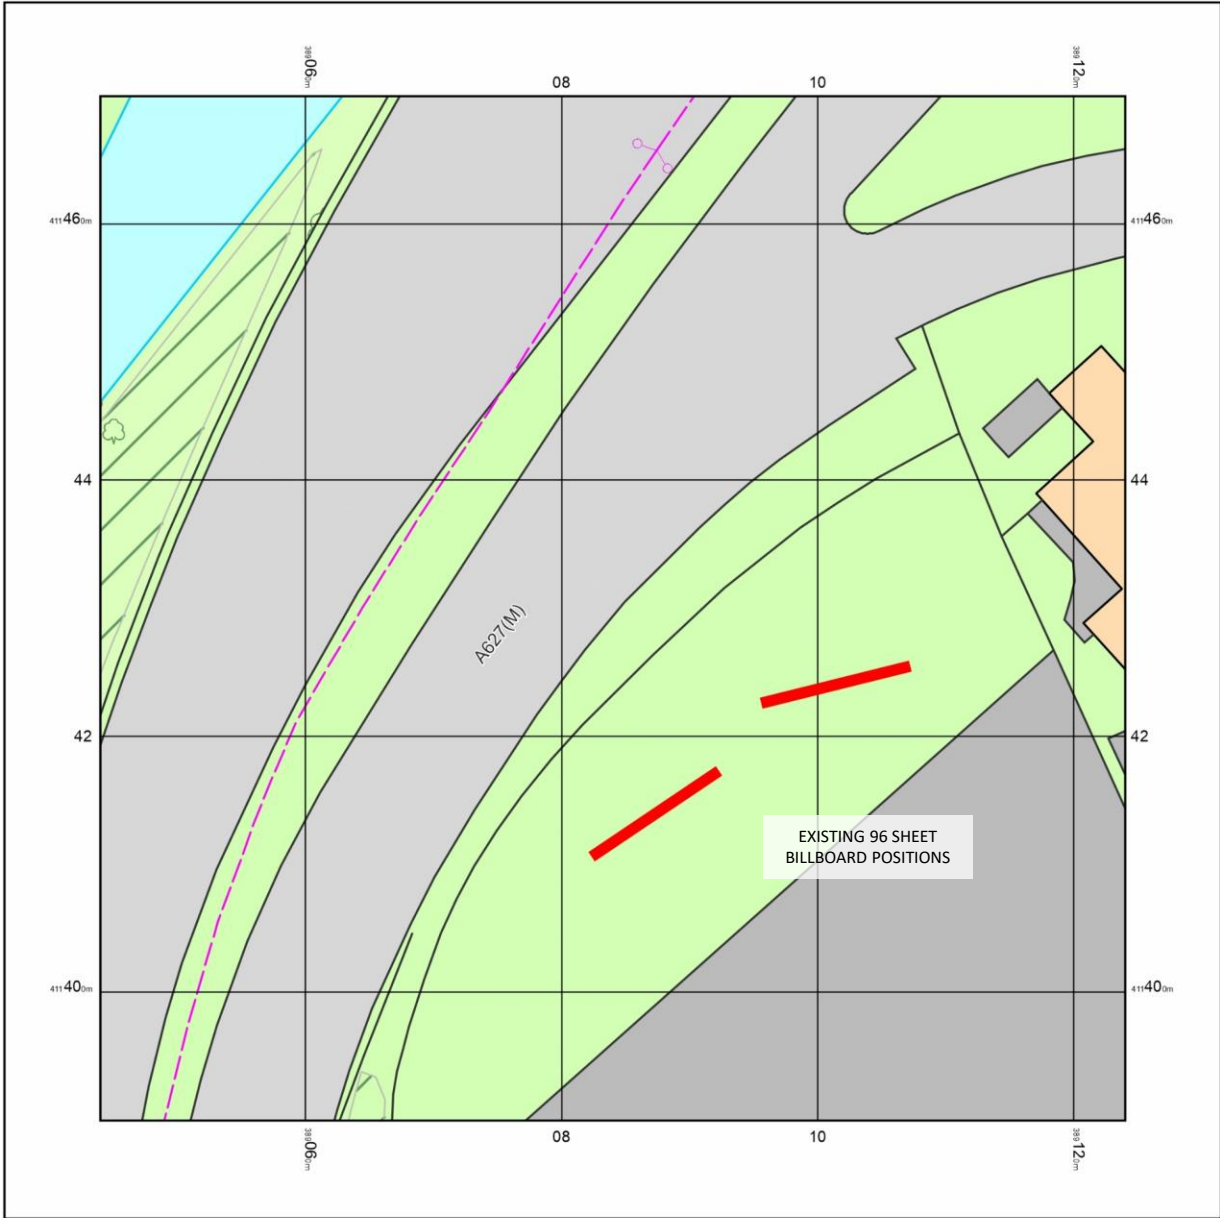

© Crown copyright and database rights 2023 Ordnance Survey 100048957. The representation of road, track or path is no evidence of a boundary or right of way. The representation of features as lines is no evidence of a property boundary.

0m 1cm = 5m 25m
Scale 1:500




Existing Block Plan



LAND AT GORRELS WAY, EDINBURGH WAY AND A627(M), ROCHDALE

Supplied by: www.ukmapcentre.com
Serial No: 257404
Centre Coordinates: 389084,411430
Production Date: 05/02/2023 12:12:40

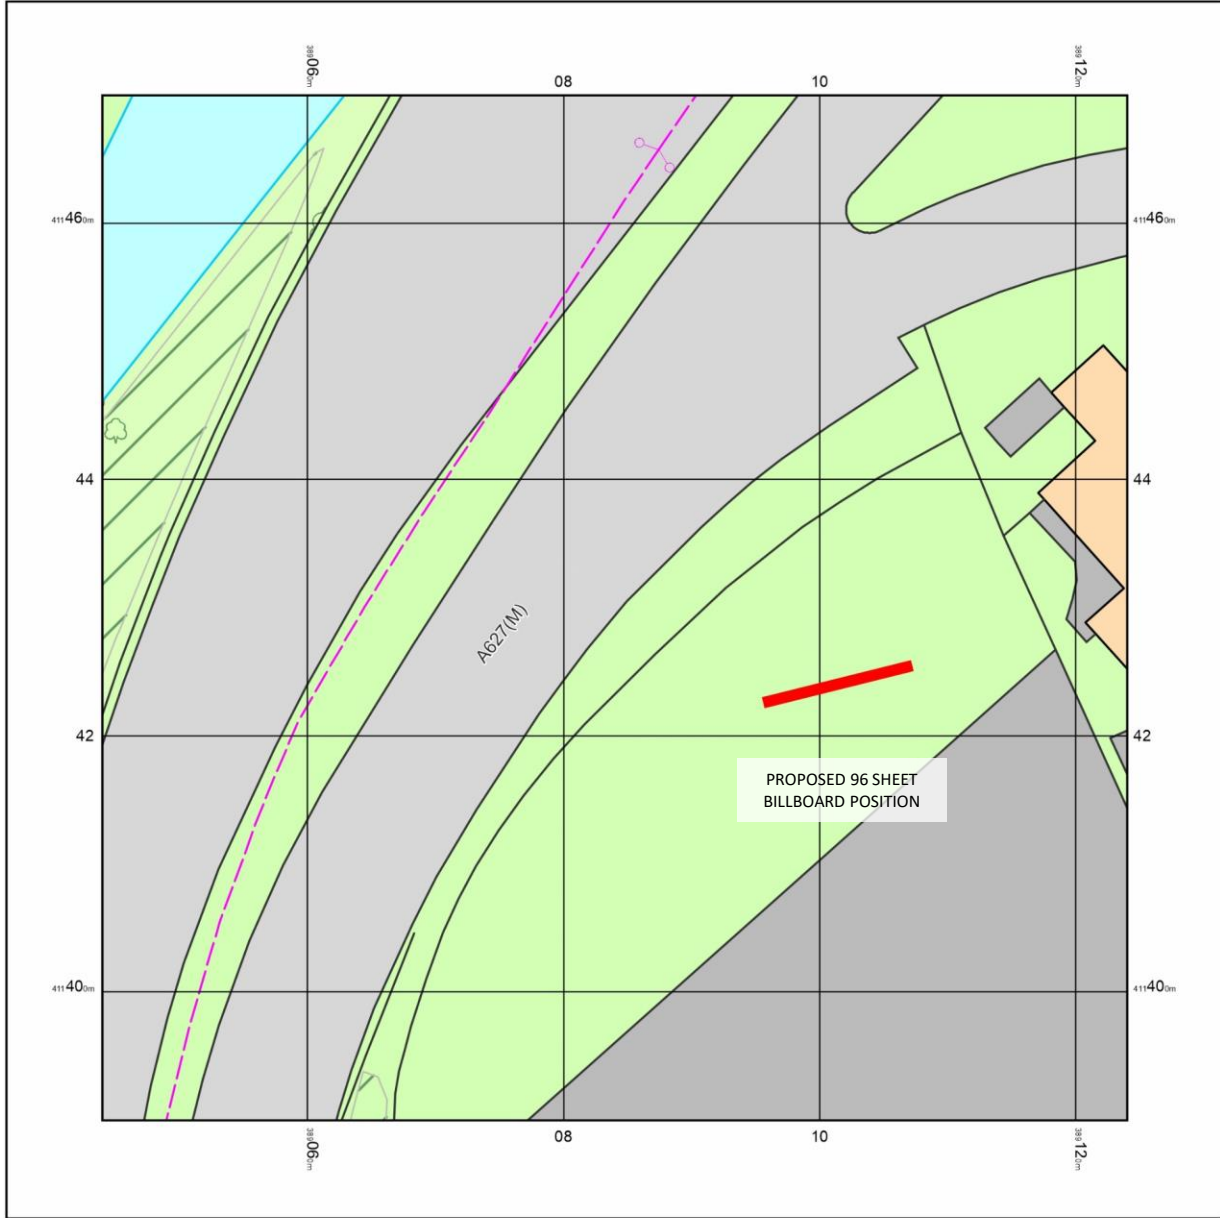

© Crown copyright and database rights 2023 Ordnance Survey 100048957. The representation of road, track or path is no evidence of a boundary or right of way. The representation of features as lines is no evidence of a property boundary.

0m 1cm = 5m 25m
Scale 1:500



Proposed Block Plan



Client: -	Project: D96 Sign	Scale: 1:500 @ A3
		Date: 06-02-23
Address: LAND OFF GORRELS WAY, EDINBURGH WAY AND A627(M).	Drawing No: ROCH-D96-002	Drawn By: VL
	Revision: -	