


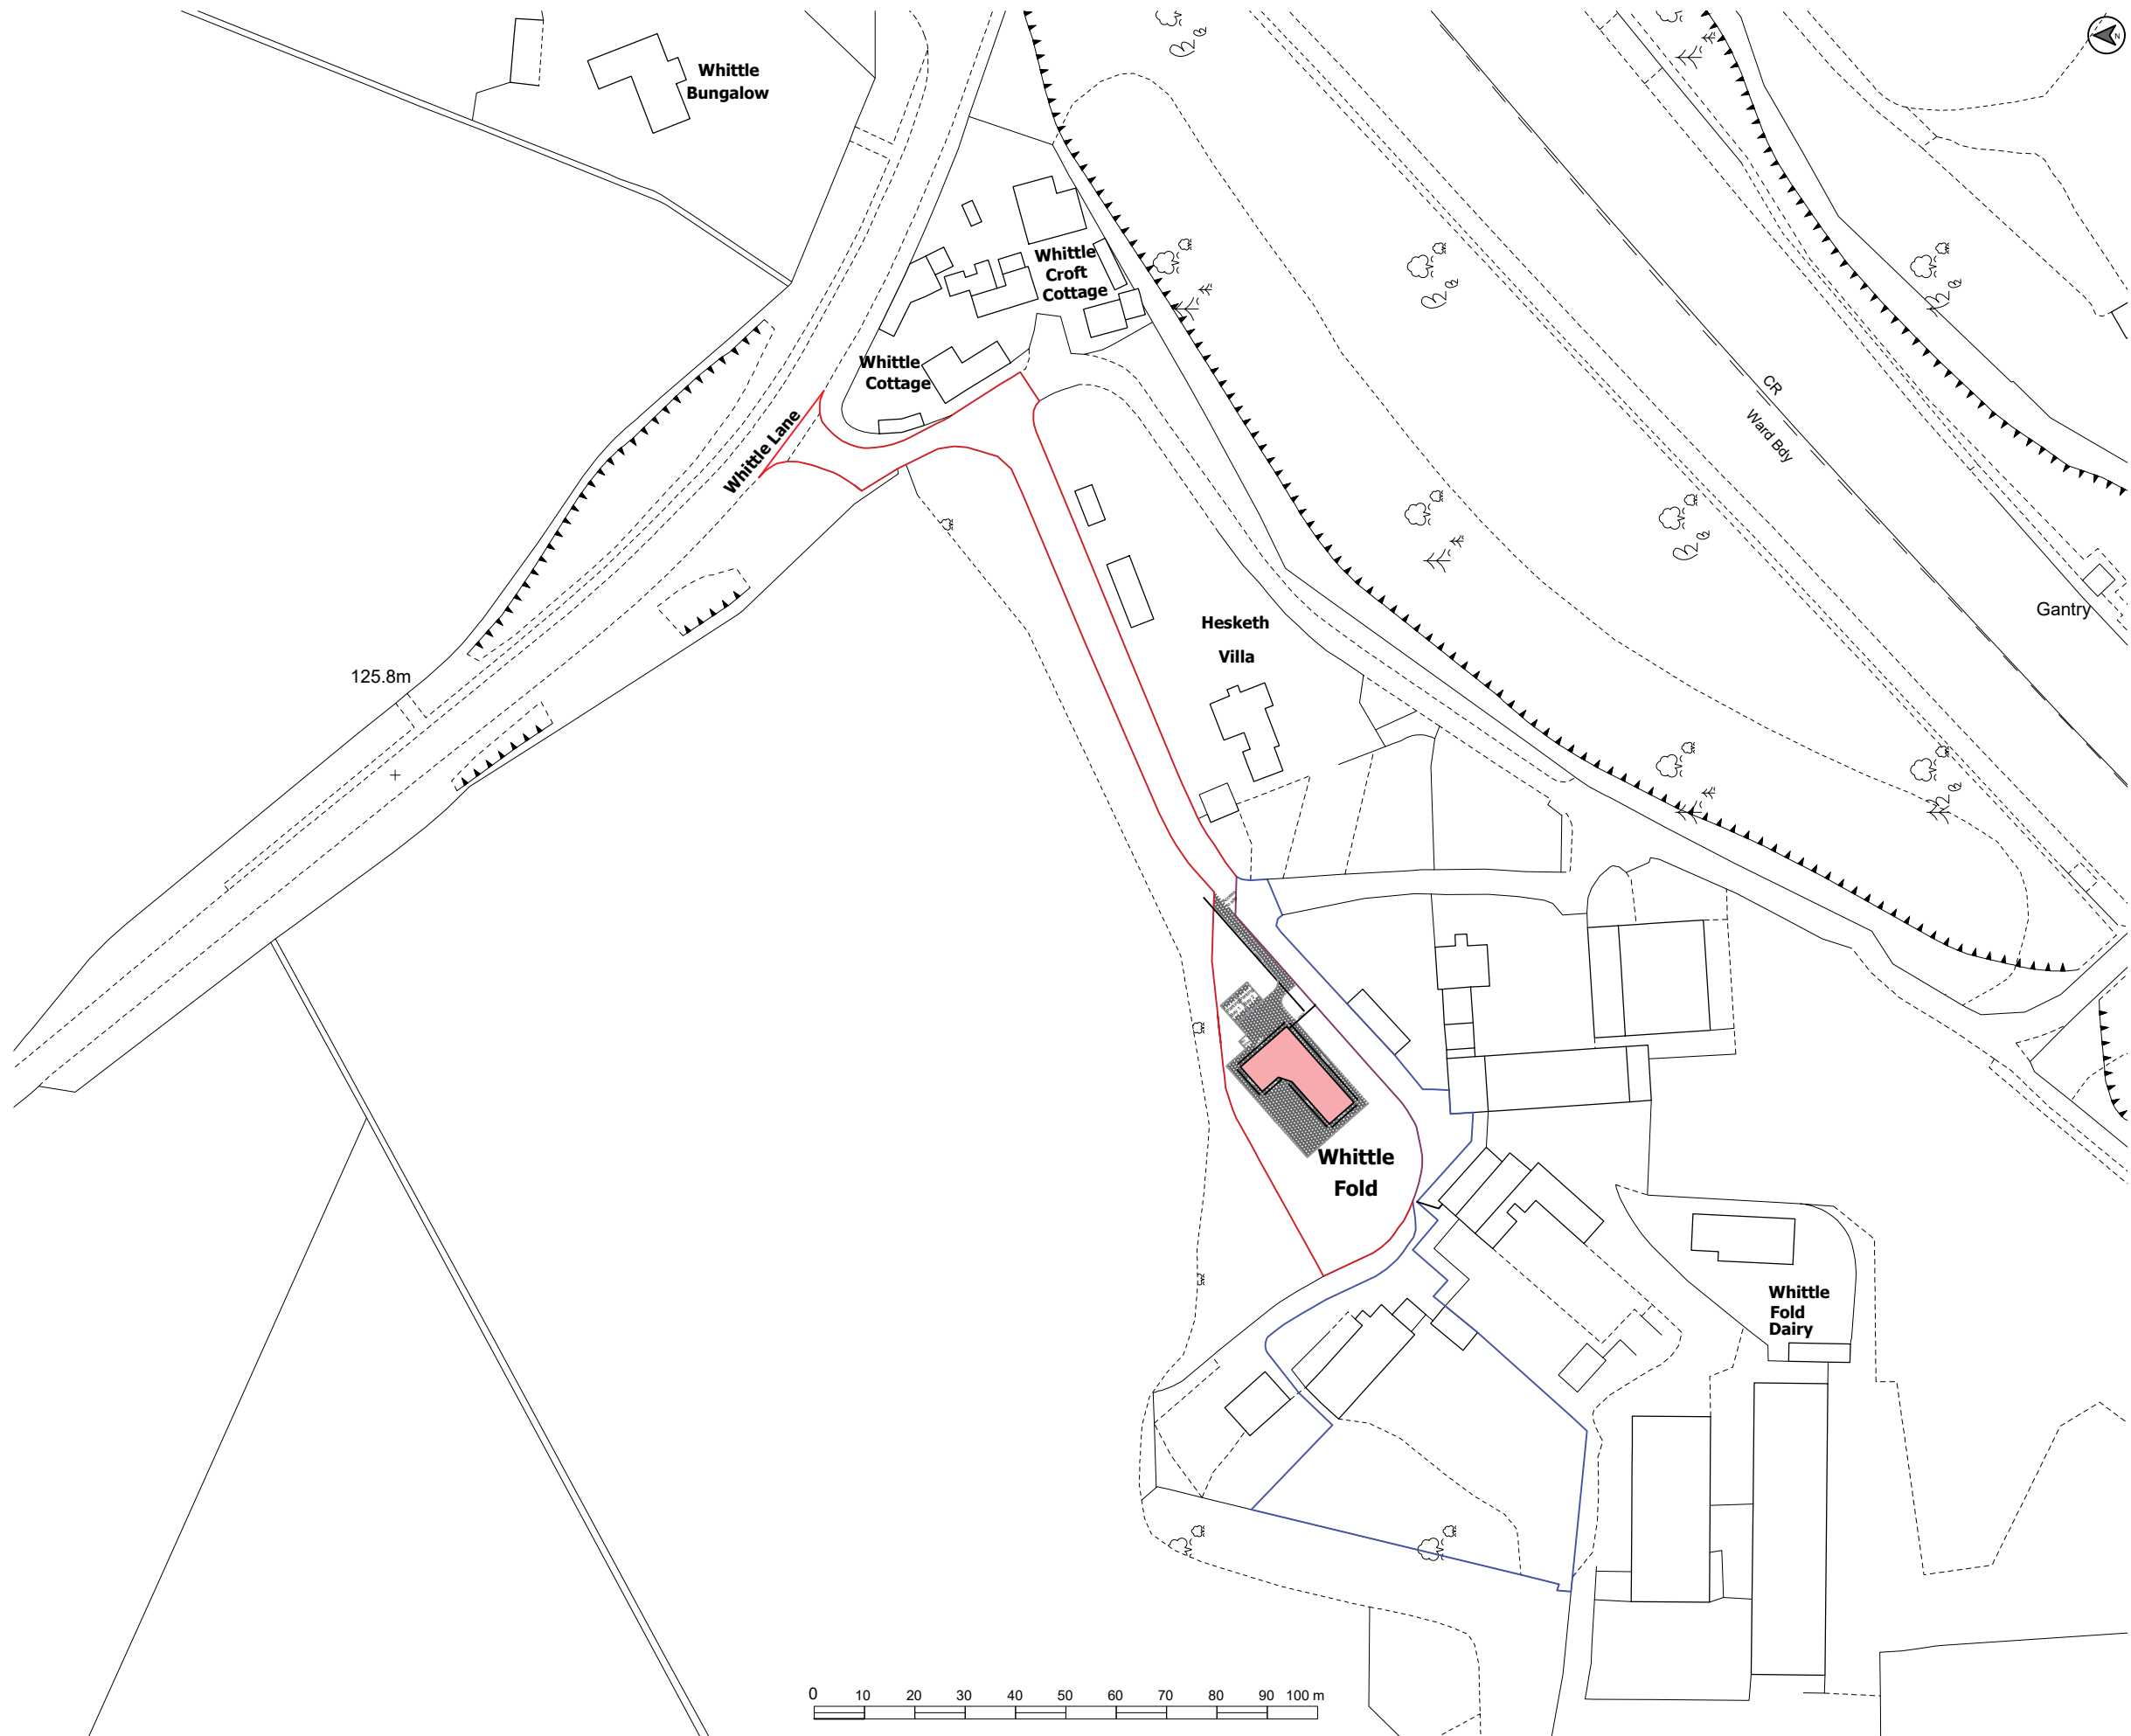

General Notes

01	Location Plan 005	05/09/24
----	-------------------	----------

Firm Name and Address

Bungalow

Project Name and Address

Whittlefold Farm,
Whittle Lane,
Birch,
Heywood,
OL10 2RD

Project	Sheet
Date	A3
Scale	

05/09/2024

1/1250