
PLANT SCHEDULE						
Latin name	**English name**	**Specification**	**Size**	**%**	**Density**	**Quantity**
Hedge 526 linear m						
Corylus avelana	Hazel	transplant	1+1 60 - 90 cm	7.5	6 per linear m	236
Crataegus monogyna	Hawthorn	transplant	1+1 60 - 90 cm	50	6 per linear m	1578
Prunus spinosa	Blackthorn	transplant	1+1 60 - 90 cm	20	6 per linear m	631
Rosa Canina	Dog rose	transplant	1+1 60 - 90 cm	7.5	6 per linear m	236
Sambucus nigra	Elder	transplant	1+1 60 - 90 cm	7.5	6 per linear m	236
Vibunum opulus	Guelder rose	transplant	1+1 60 - 90 cm	7.5	6 per linear m	236

Trees			**Girth /Height cm**		**Density**	**Quantity**
Acer pseudoplatanus	Sycamore	Selected Standard	3.5 m high 10 -12 cm girth		As shown	3

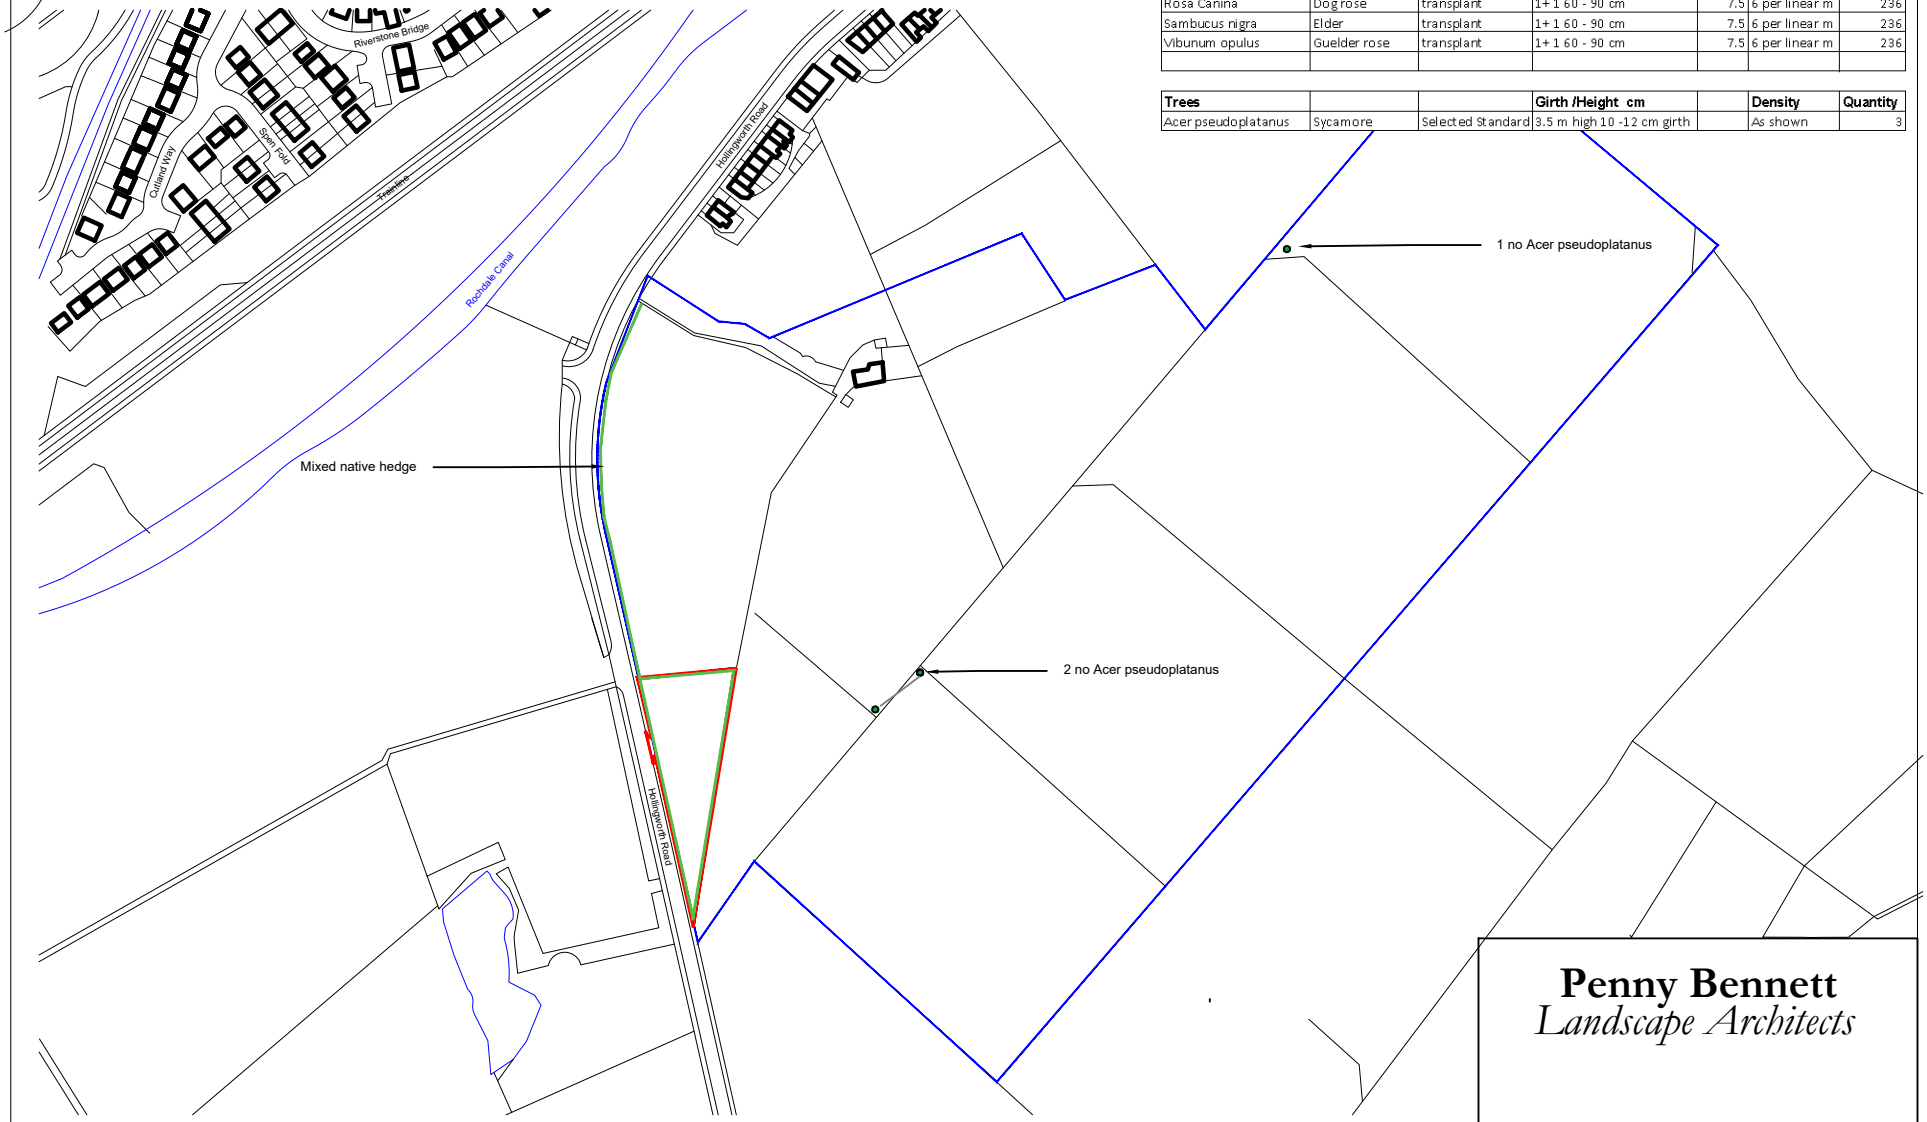

10.0 30.0 50.0 100.0 125.0m

Wider farm boundary

Site boundary

Proposed native hedge

Proposed standard trees replacing historic field corner trees

Based on Corstophine & Wright's Site Location Plan 21358-0201

Penny Bennett
Landscape Architects

Middle Bottomley Bottomley Road Todmorden Lancashire OL14 6QZ
Tel 01706 812480 e-mail:penny@pblandscape.co.uk

Job title
BANK TOP FARM LITTLEBOROUGH

Drawing title
WIDER LANDSCAPE PROPOSALS

Drawing No
474/D/02

Scale
1:10

Date
19/7/22

Rev