

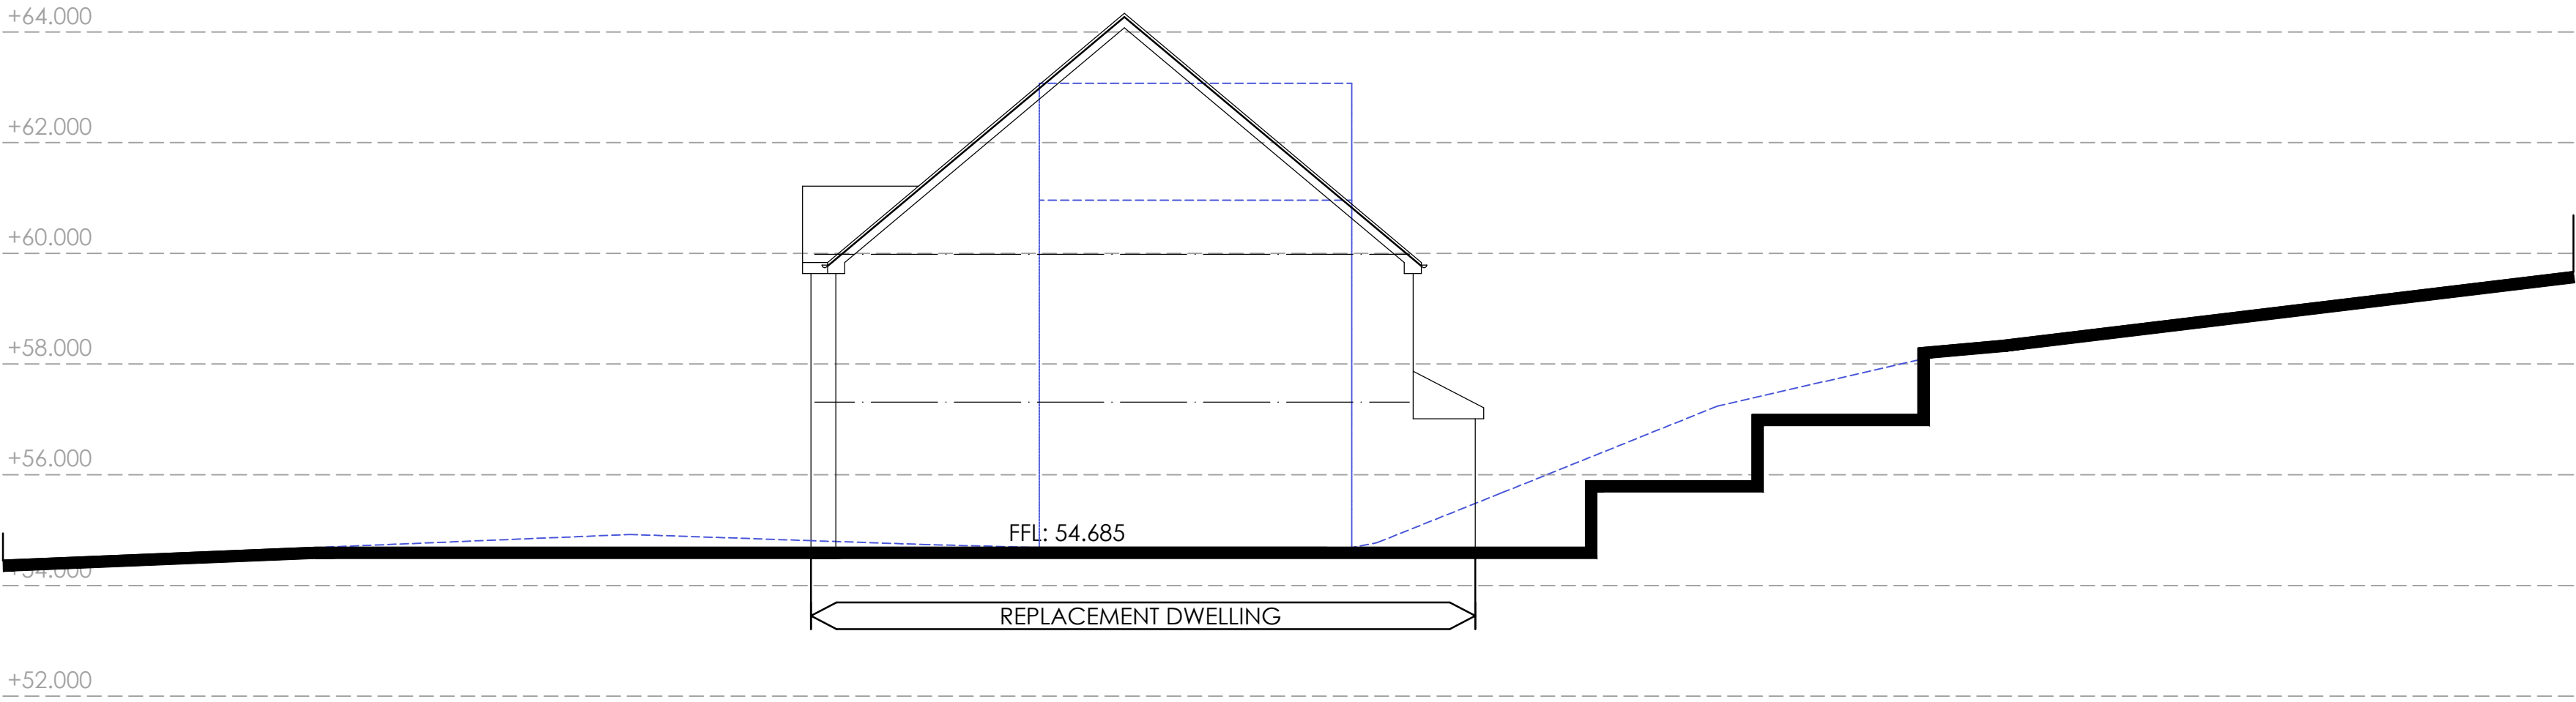


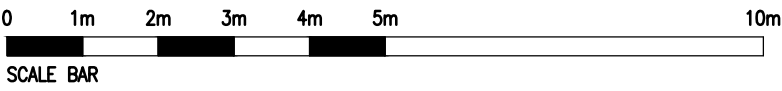


DATUM: 50.000

SECTION A

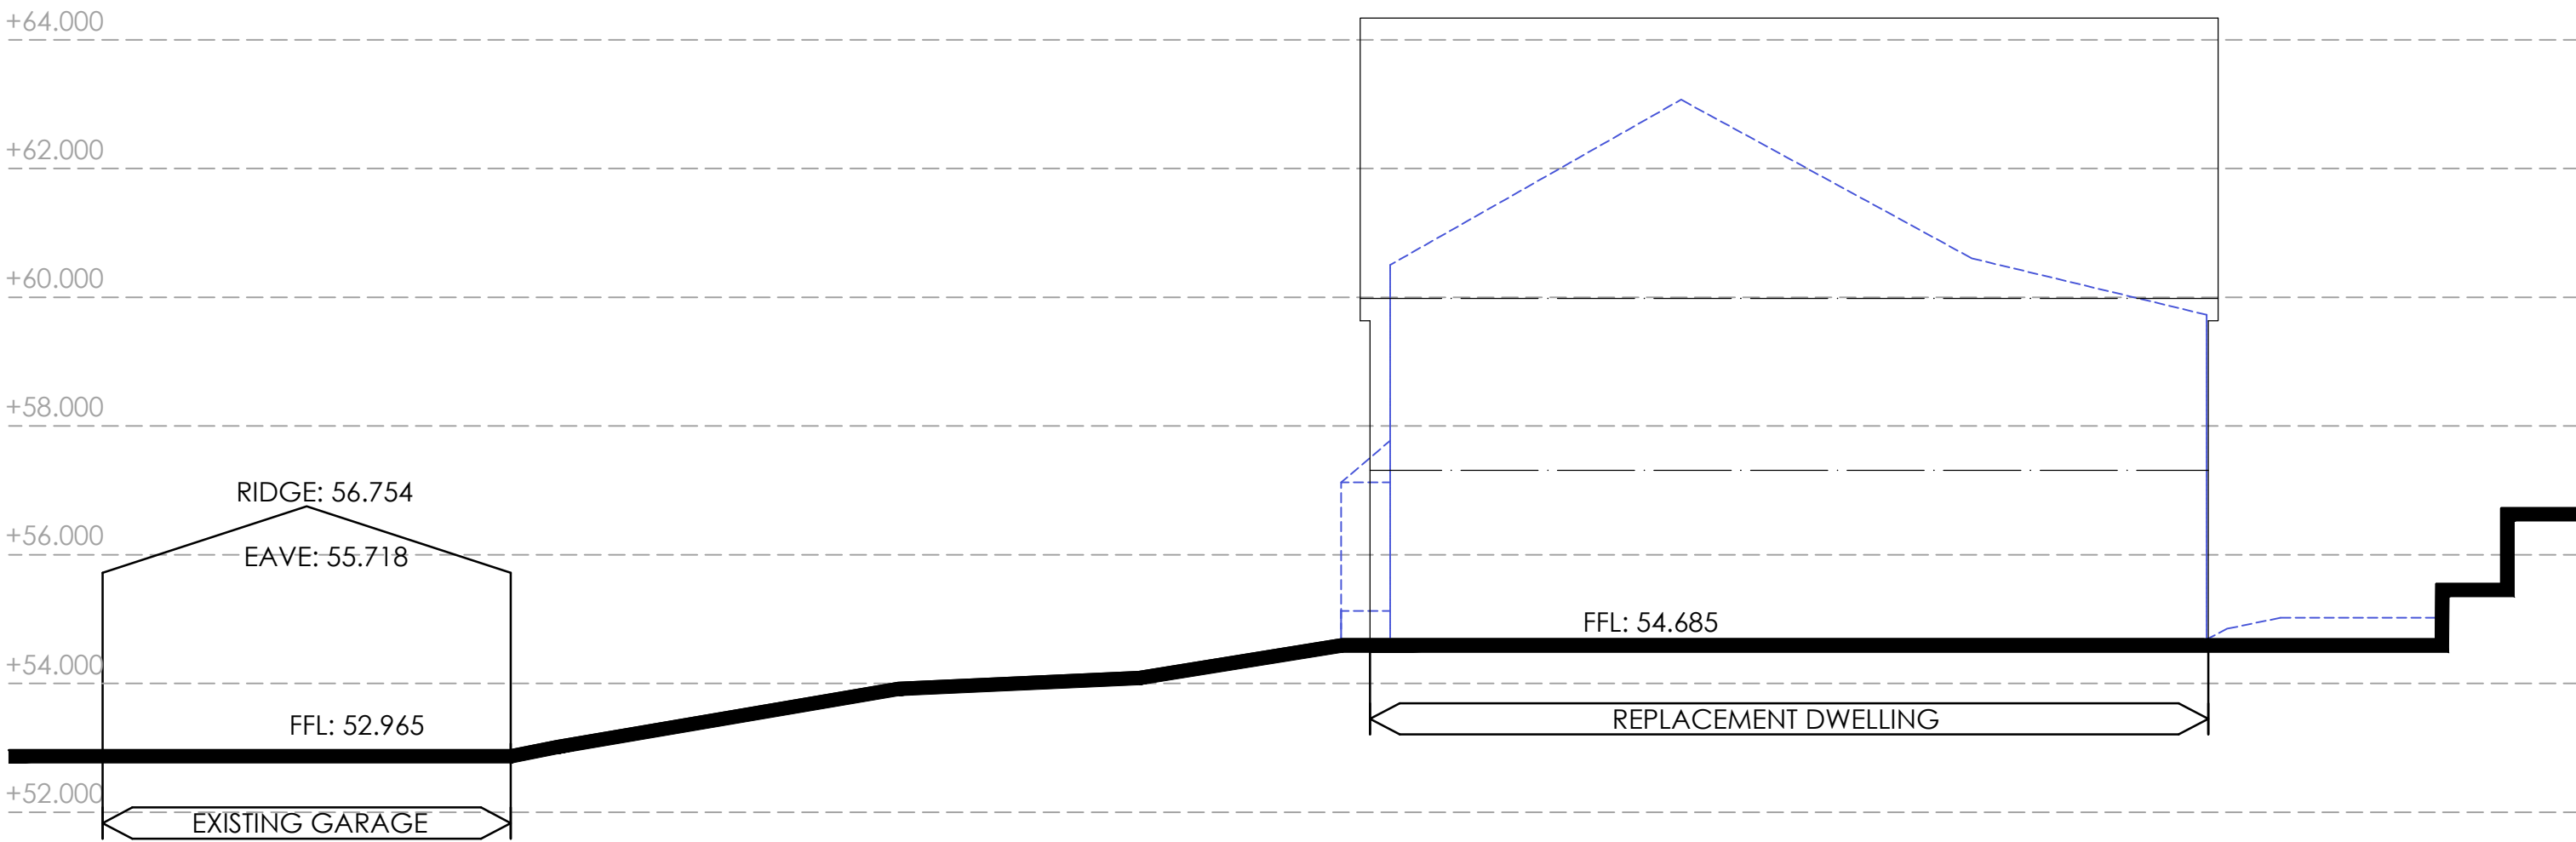

DATUM: 50.000

SECTION B

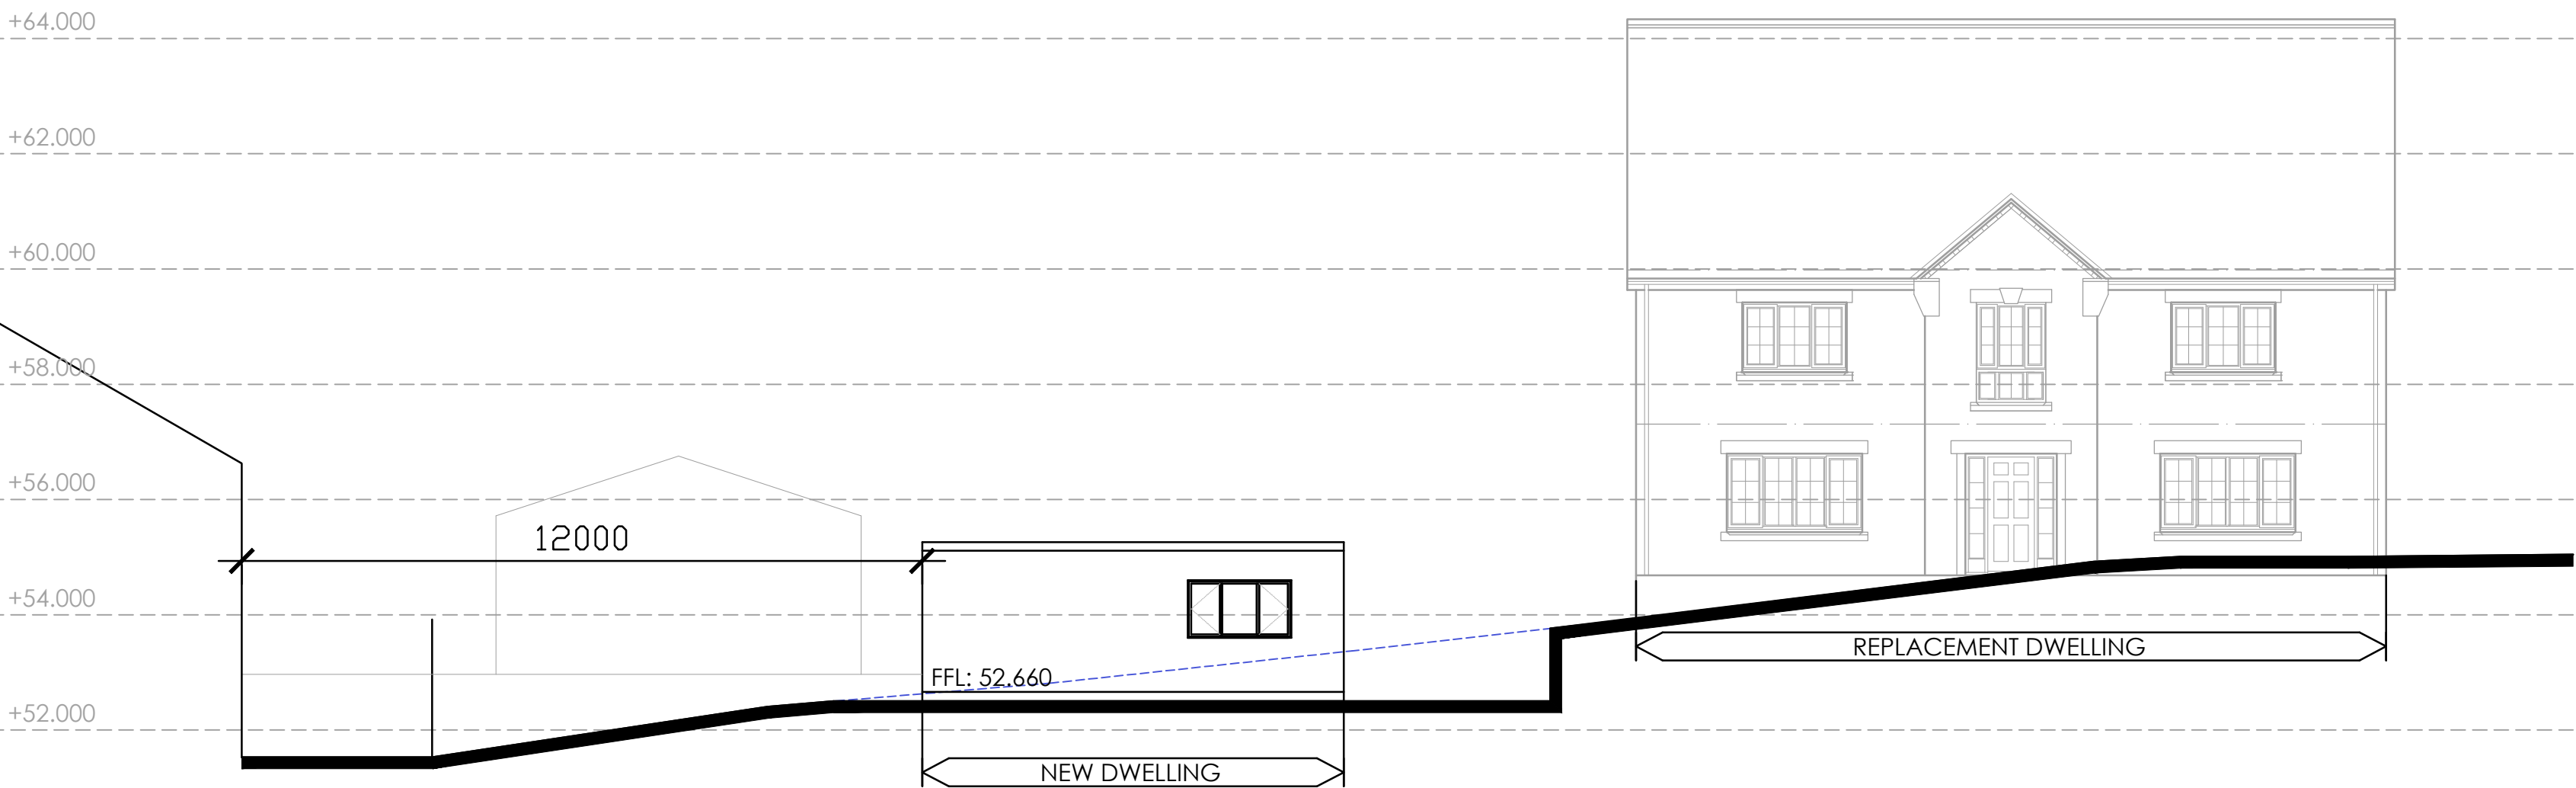

DATUM: 50.000

SECTION C

Revision	Date	By	Chk
All dimensions to be verified on site, and the Architect informed of any discrepancy. All drawings and specifications should be read in conjunction with the Health and Safety Plan; all conflicts should be reported to the appointed Principal Designer.			

David Chinejani
Mount Cottage
Schwabe Street, Middleton, M24 4TN

Sheet Name: Proposed Site Sections

Purpose of Issue: Planning Status:

Date: 02/05/2023 Checked By: DH

Drawn By: SB Scale @ A1: 1:100

Project No: 8837 Revision: P1

Drawing No: 8837-BOW-XX-XX-DR-A-0004



Do not scale from this drawing. This drawing is the copyright of Bowman Riley Architects Limited. © g:_p8837 - mount cottage\8837 - 03 cad\0000 existing, presentation, planning\8837-bow-xx-xx-a-d-001-planning.dwg