

Revision Number	Revision Date	Revision Description
-----------------	---------------	----------------------

CENTRE COORDINATES: 386526 , 404807




1 Block Plan Existing
1 : 500

CENTRE COORDINATES: 386526 , 404807



2 Block Plan Proposed
1 : 500

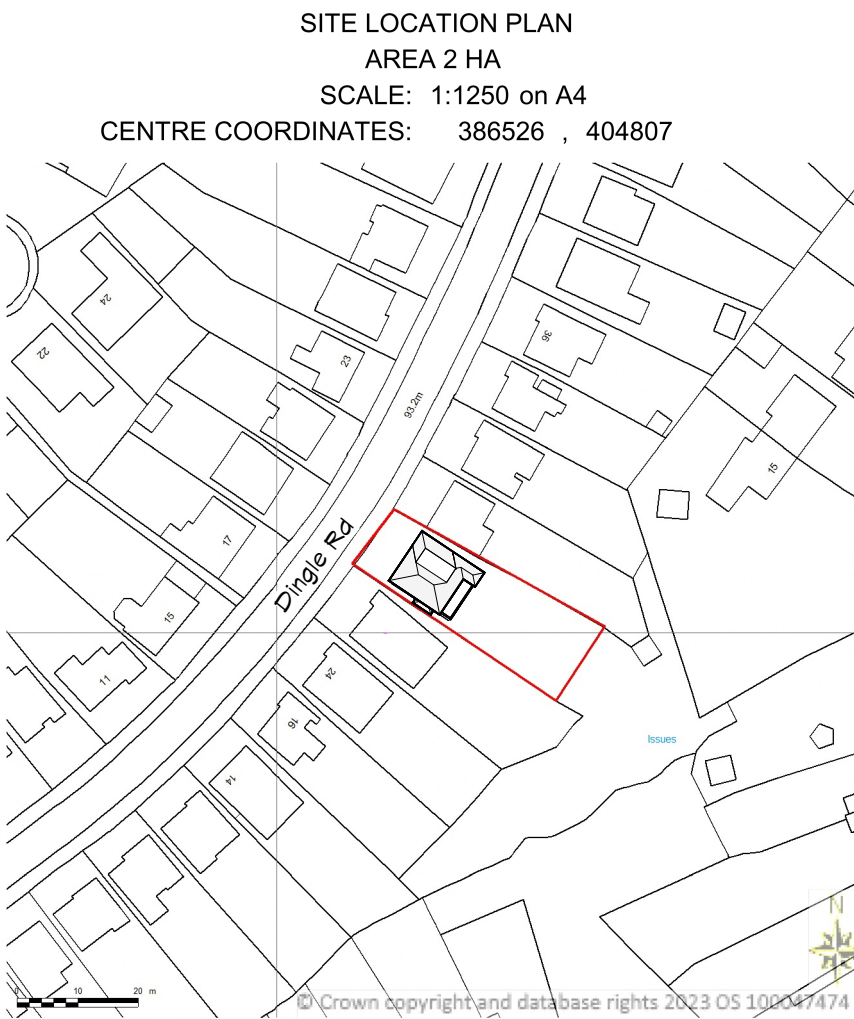

Supplied by Streetwise Maps Ltd
www.streetwise.net
Licence No: 100047474
10:54:56 30/06/2023

3 Location
1 : 1250

These are Planning drawings and should not be used for construction. All structural elements are illustrative and dimensions are estimates - no calculations have been completed or specification for building regulations.

Date	Revision

Client Russel Crank

Job No Crank-Dingle

Site 28 Dingle Rd,
Middleton, Manchester,
M24 1NH

Project Convert Garage, Extend over garage
and Render to elevations

Status Planning A

plans and planning

Apartment 2
Rimington House
Rimington Lane
Rimington BB7 4DS

Email - pfkirke@gmail.com Tel - 07710 820611
www.plansandplanning.co.uk

Drawing No; P100 - Planning

Drawing; Location

Print to Scale on A1 30/06/2023 11:03:17



VISUAL SCALE 1:100 @ A1

Sheet List	
Sheet Number	Sheet Name
Bregs102	Structure and Sections
P100	Location
P101	Plans and Elevations