


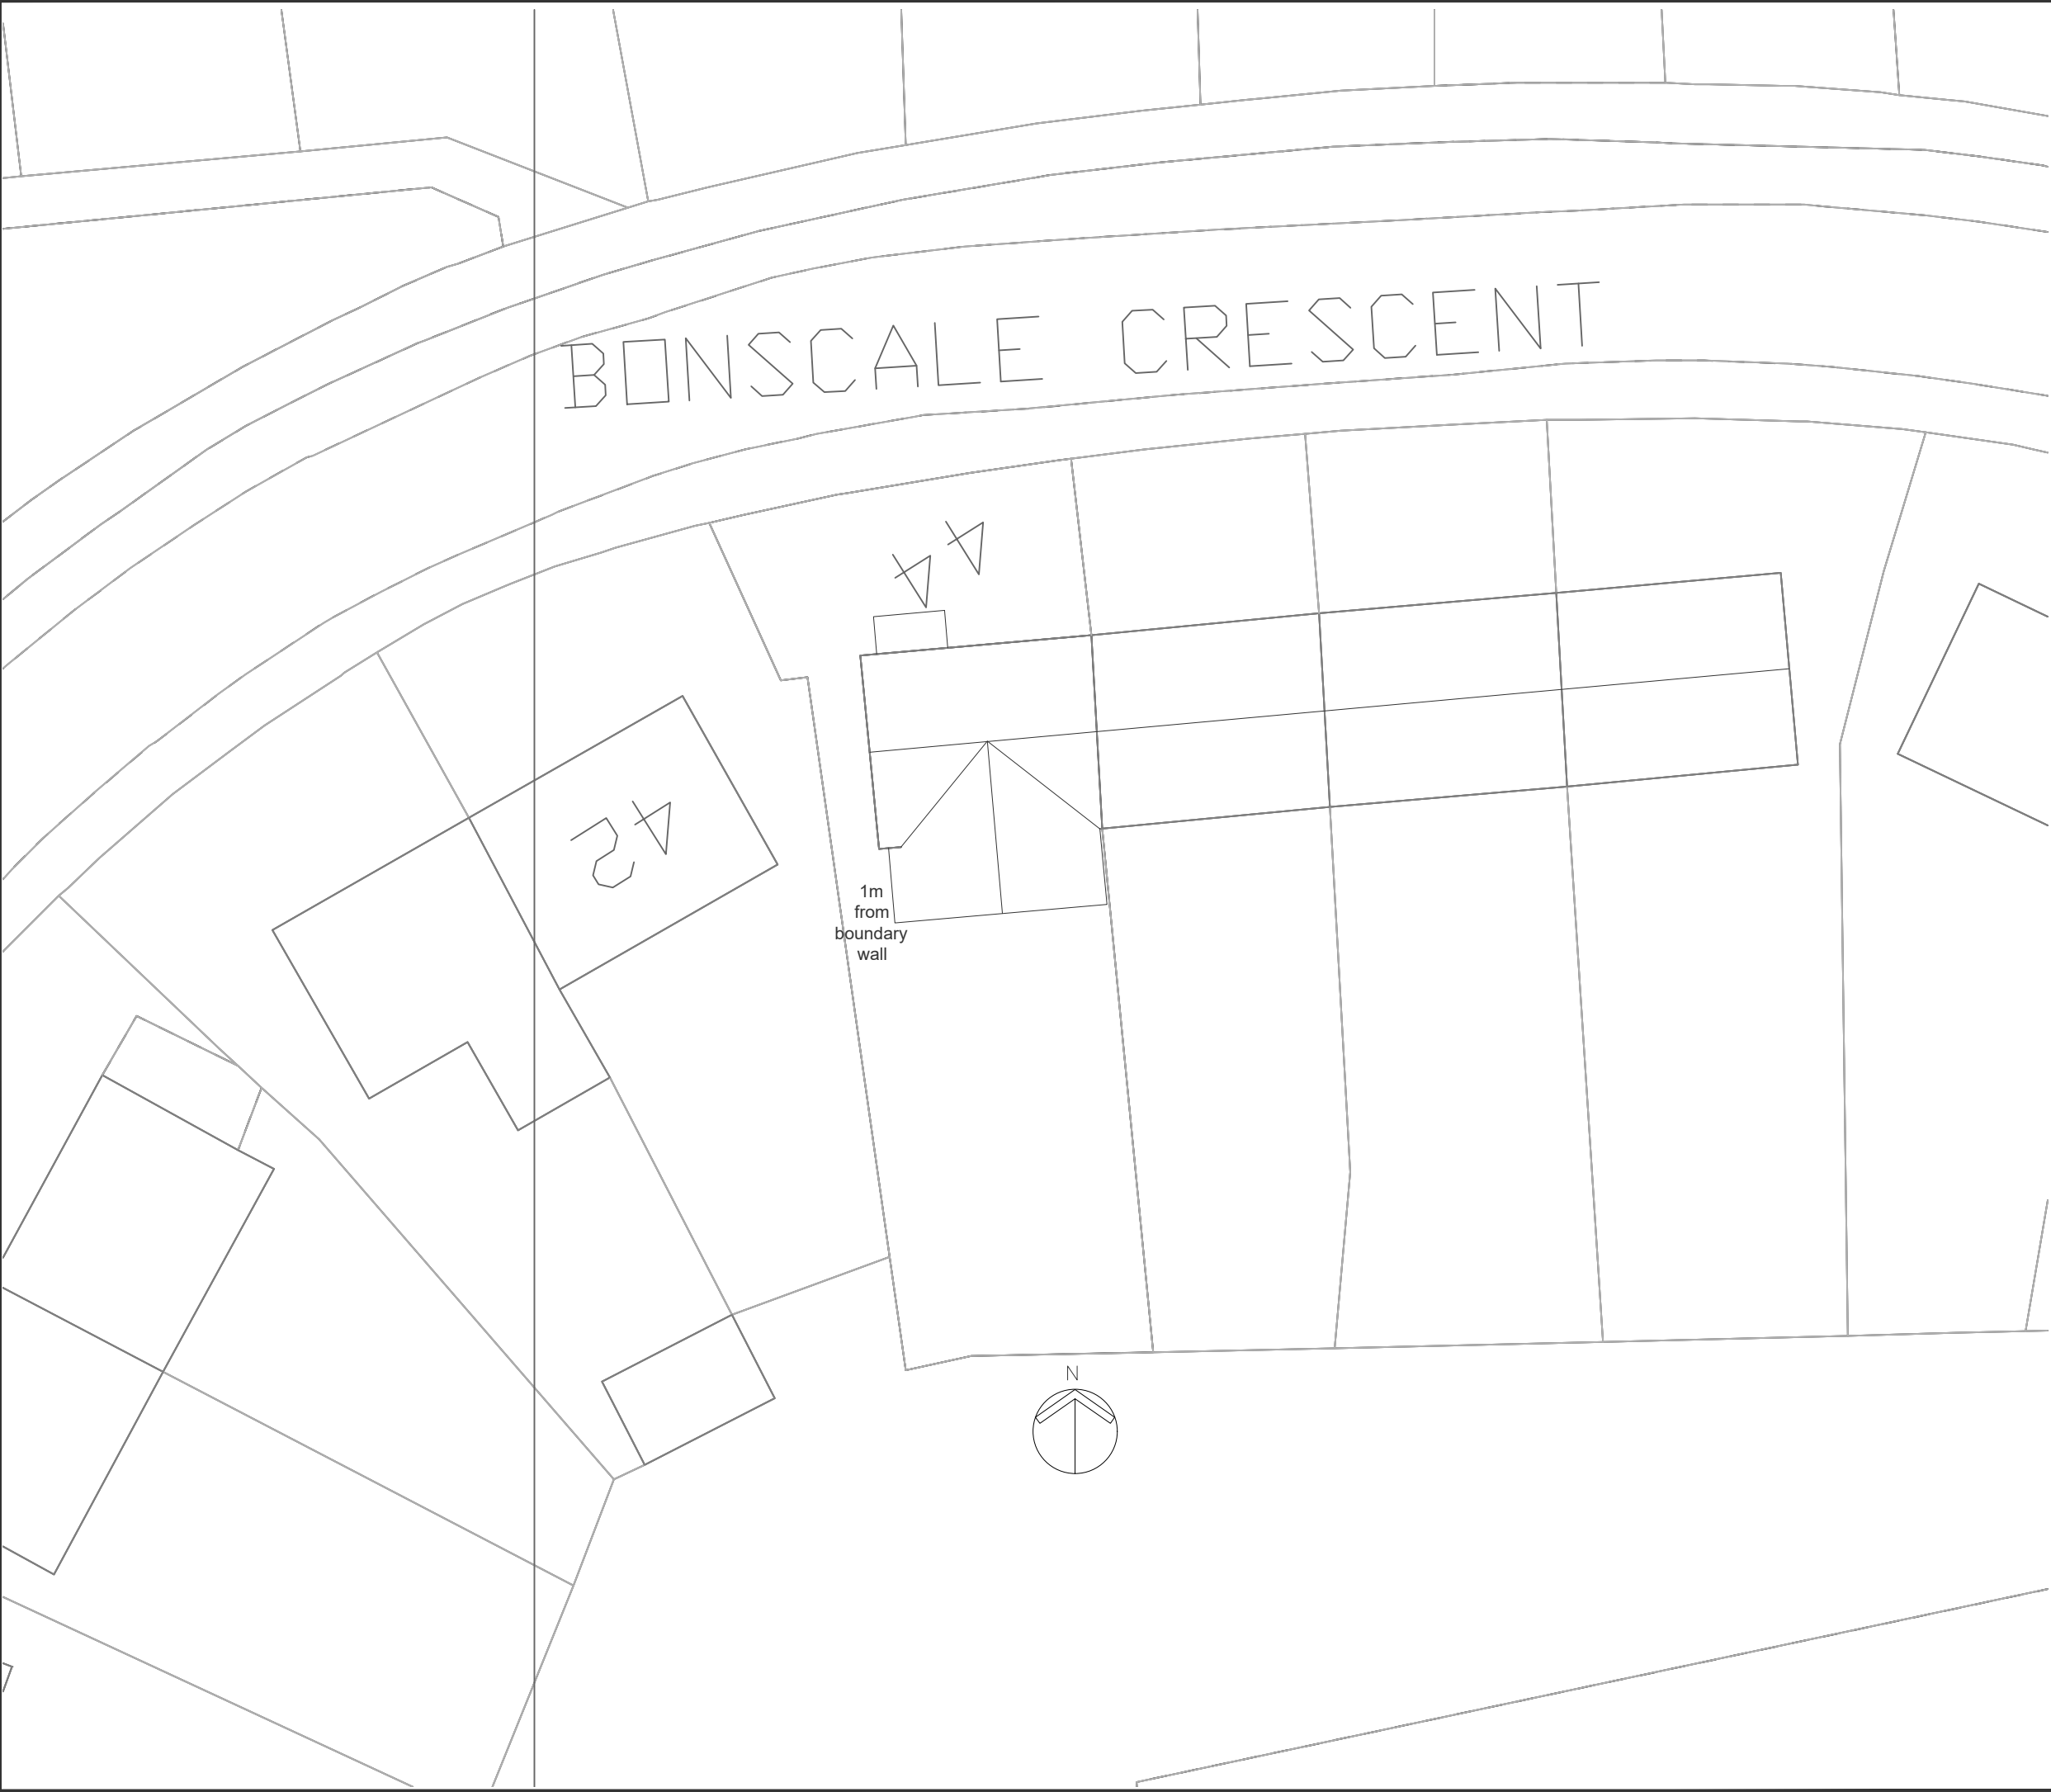

Notes:

© COPYRIGHT RESERVED

Green line and relevant note removed.	05.05.23	VM	B
Building footprint changed based on planning officer's email received on 21/04/2023	03.05.23	VM	A

REVISIONS	DATE	CHKD	No
-----------	------	------	----

StandOut Designs
High Street, South Milford, LS25 5AQ
Mob: 07503 819 194 Email: info@standout-designs.co.uk

Project 44 BONSCALE CRESCENT MIDDLETON, MANCHESTER M24 5LY	
Client VASILIS MALOUDIS	
Title PROPOSED BLOCK PLAN	
Drawn EK	Scale 1:200@A3
Checked EK	Date MARCH 2023
Job no 125	Dwg.No 12
Rev B	