


3

ITEM 3 - SUSPENDED SIREN - 1 OFF - 1:10
80MM DEEP 1X 600MM DIA DOUBLE SIDED SUSPENDED SIGN. EACH FACE IS 3MM OPAL 050 ACRYLIC, WITH TRANS VINYL GREEN 3M 2330-76 LOGO TO FACE, HELD IN PLACE USING BLACK PLSTIC F TRIM.
THE OUTER EDGE OF THE SUSPENDED SIGN WILL BE 2MM SOLID ALUMINIUM, PAINTED RAL 9005 BLACK SATIN.
BRACKET WORK FROM 30MM CONDUIT WITH M8 STUDDING COMPLETE WITH FIXING PLATE IF REQUIRED PAINTED RAL 9004 BLACK SATIN, FIXED DIRECT TO SOFFIT ON SITE.
EACH FACE WILL ILLUMINATE USING WHITE LED MODULES, FIXED TO THE INNER EDGE OF THE CIRCLE FRAME WORK.
THE LED CABLE IS TO EXIT DIRECT THROUGH THE CONDUIT INTO A FUSE SPUR SUPPLIED BY THE GC.
DRIVER TO BE SUPPLIED LOOSE, TO BE FITTED WITHIN STORE.

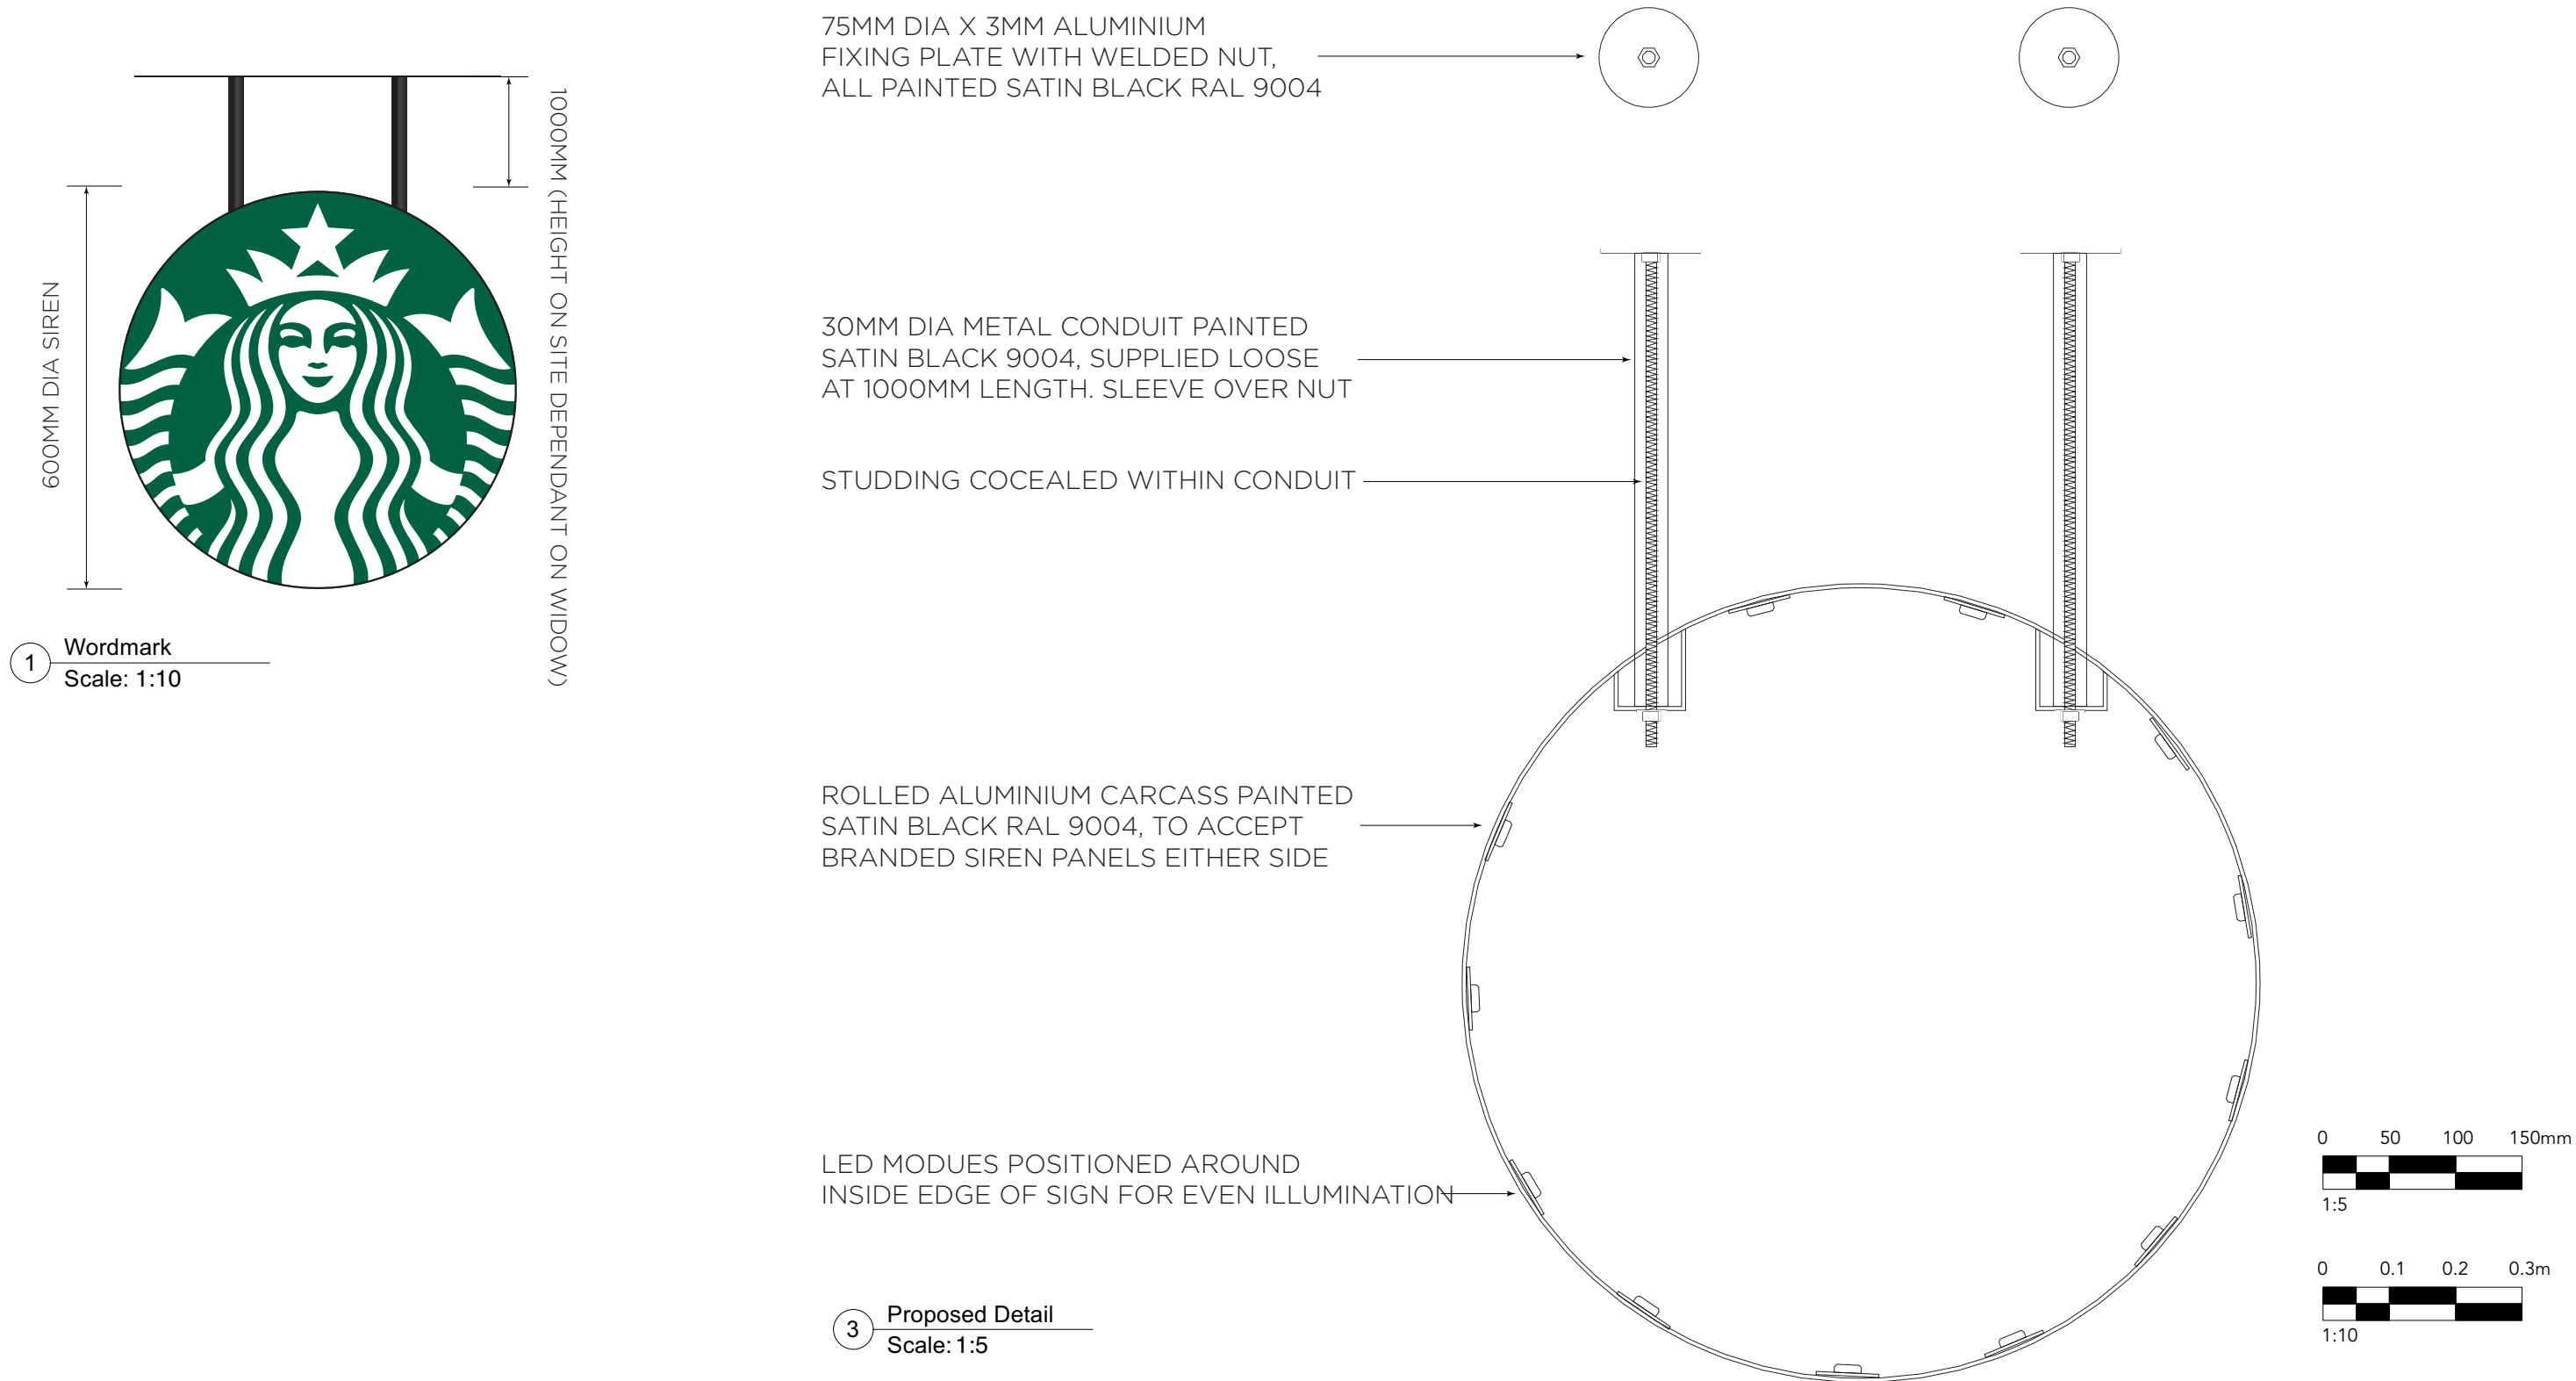

architecture design limited

The Fitted Rigging House,
Anchor Wharf,
The Historic Dockyard,
Chatham, Kent, ME4 4TZ

+44(0)1634 791166
www.adesign.ltd

   /adesignlimited
registered in England and Wales, No.08419252

This Document and its design content is copyright ©. It shall be read in conjunction with all other associated project information including models, specifications, schedules and related consultant documents. Do not scale from documents. All dimensions to be checked on site. Immediately report any discrepancies, errors or omissions on this document to the originator. If in doubt ASK.

Drawn By : **Sam Nelson**
Checked By: **Matt Philips**
Client: **Starbucks Coffee Company**
Status: **Planning**

Site Address: **Riverside Shopping Centre,
Rochdale,
Manchester,
OL16 1BE**

Riverside Shopping Centre
Drawing No: **185.53 /06**
Issue Date: **19/04/2023**
Scale: **Various@ A3**

Sign 3 - 600mm Suspended Roundel