




SOUTH ELEVATION

ATTIC FLOOR
FIRST FLOOR
GROUND FLOOR
LOWER GROUND FLOOR



EAST ELEVATION

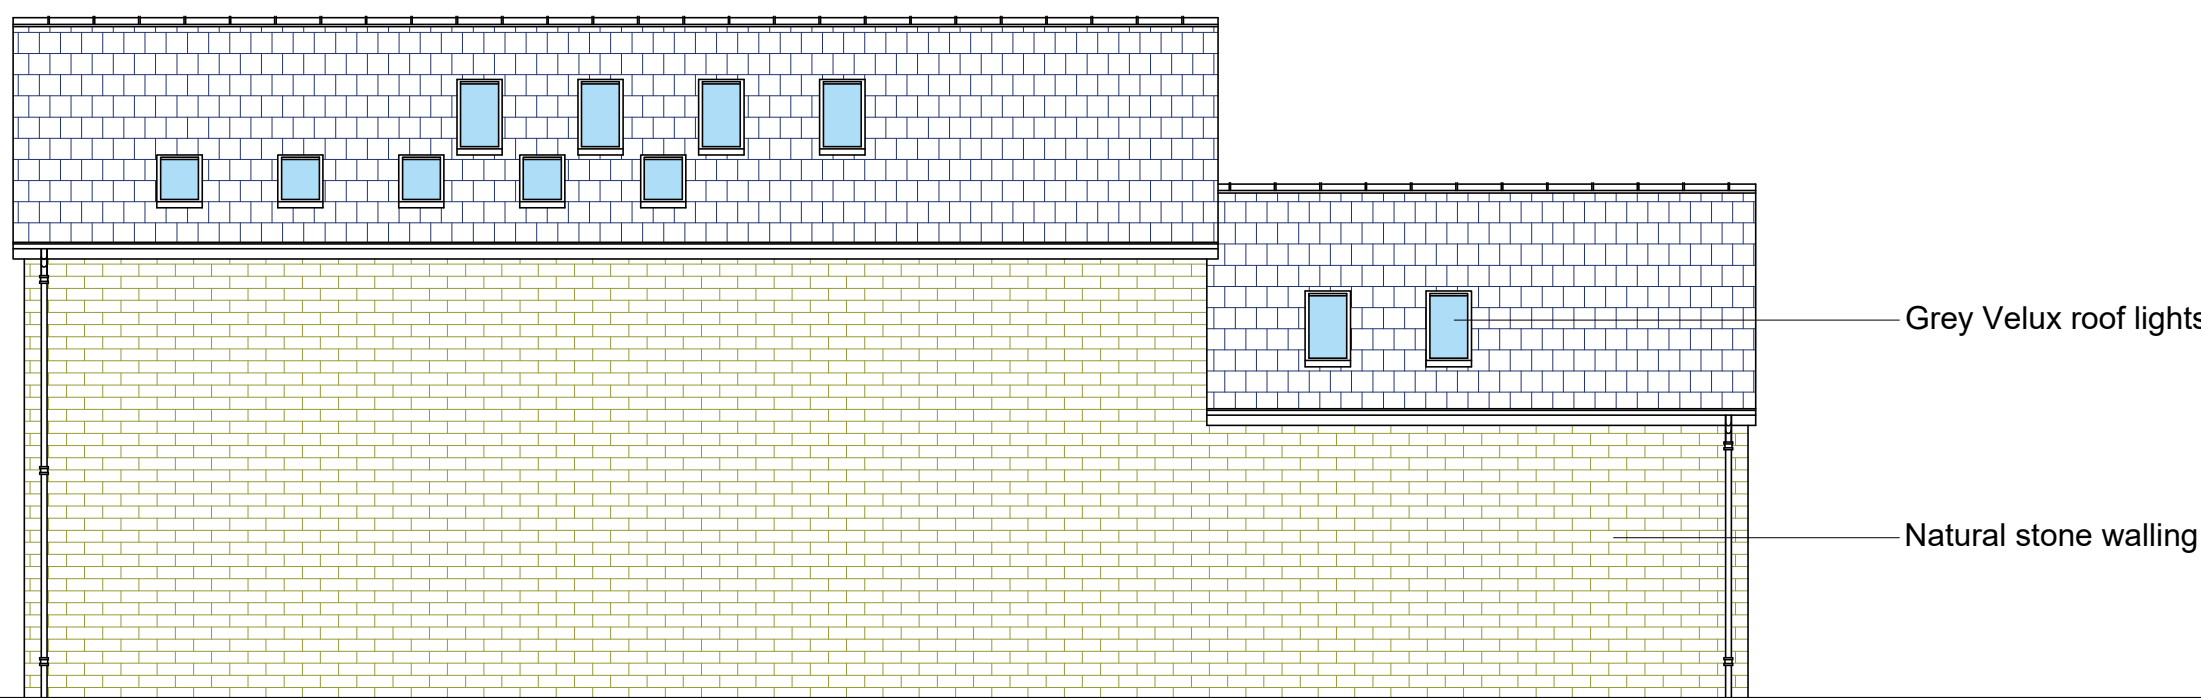

NORTH ELEVATION



WEST ELEVATION