
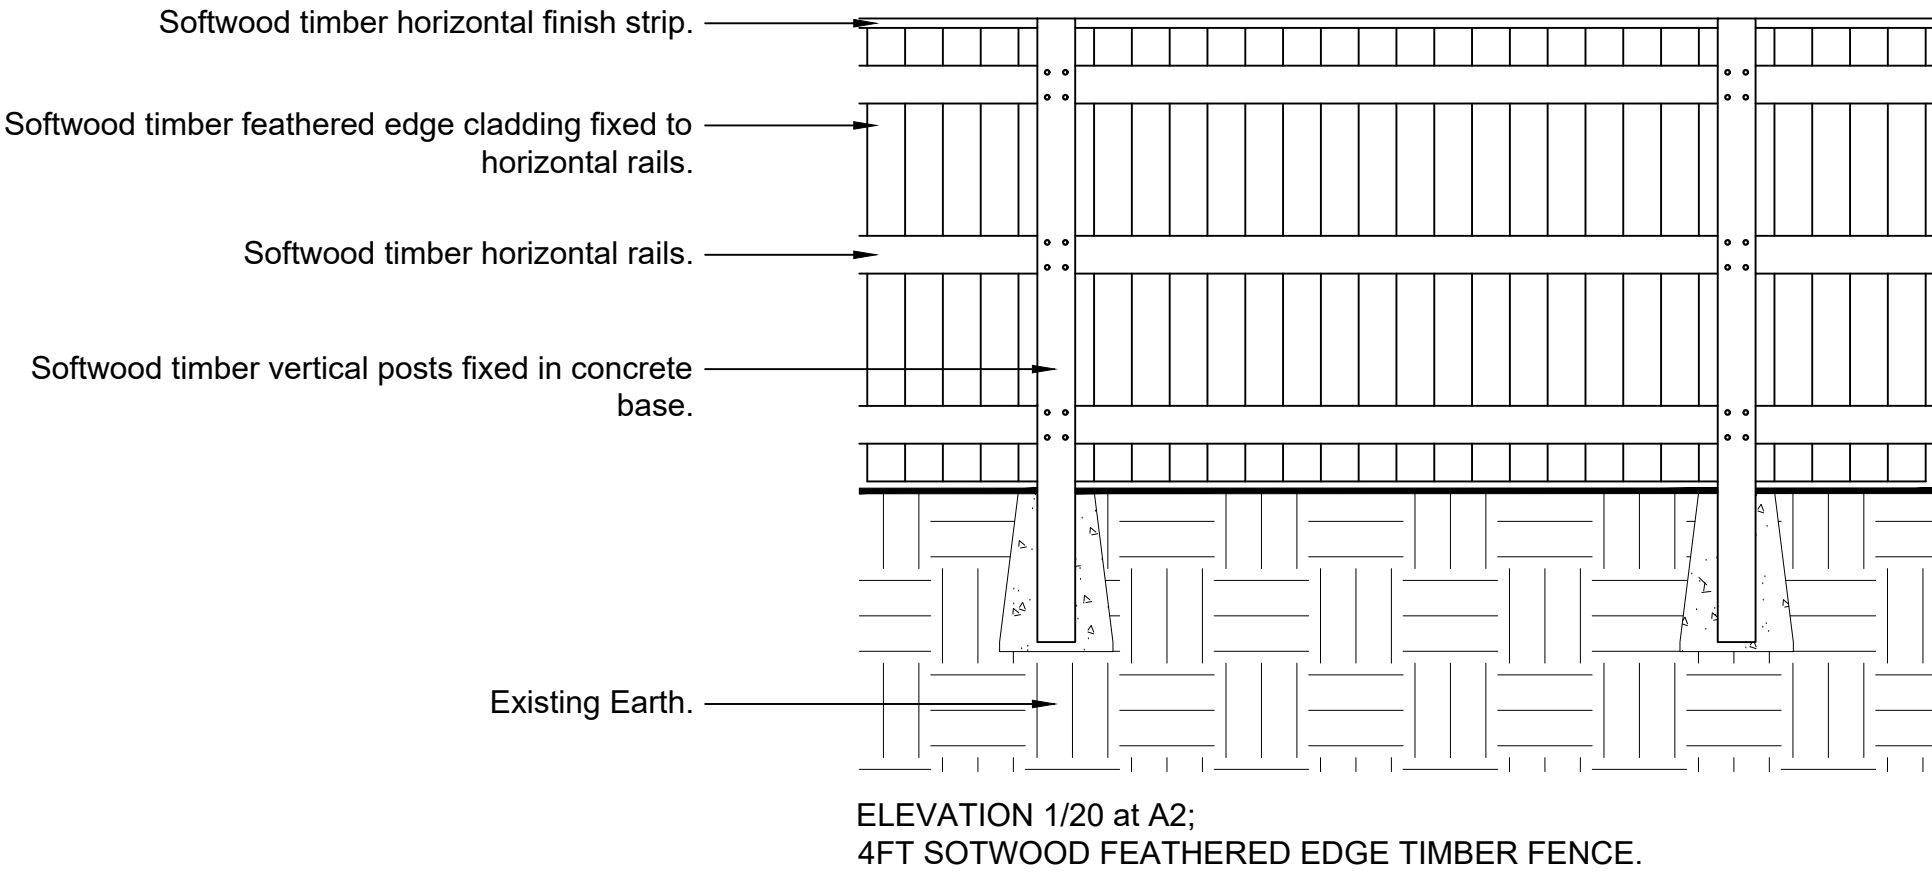


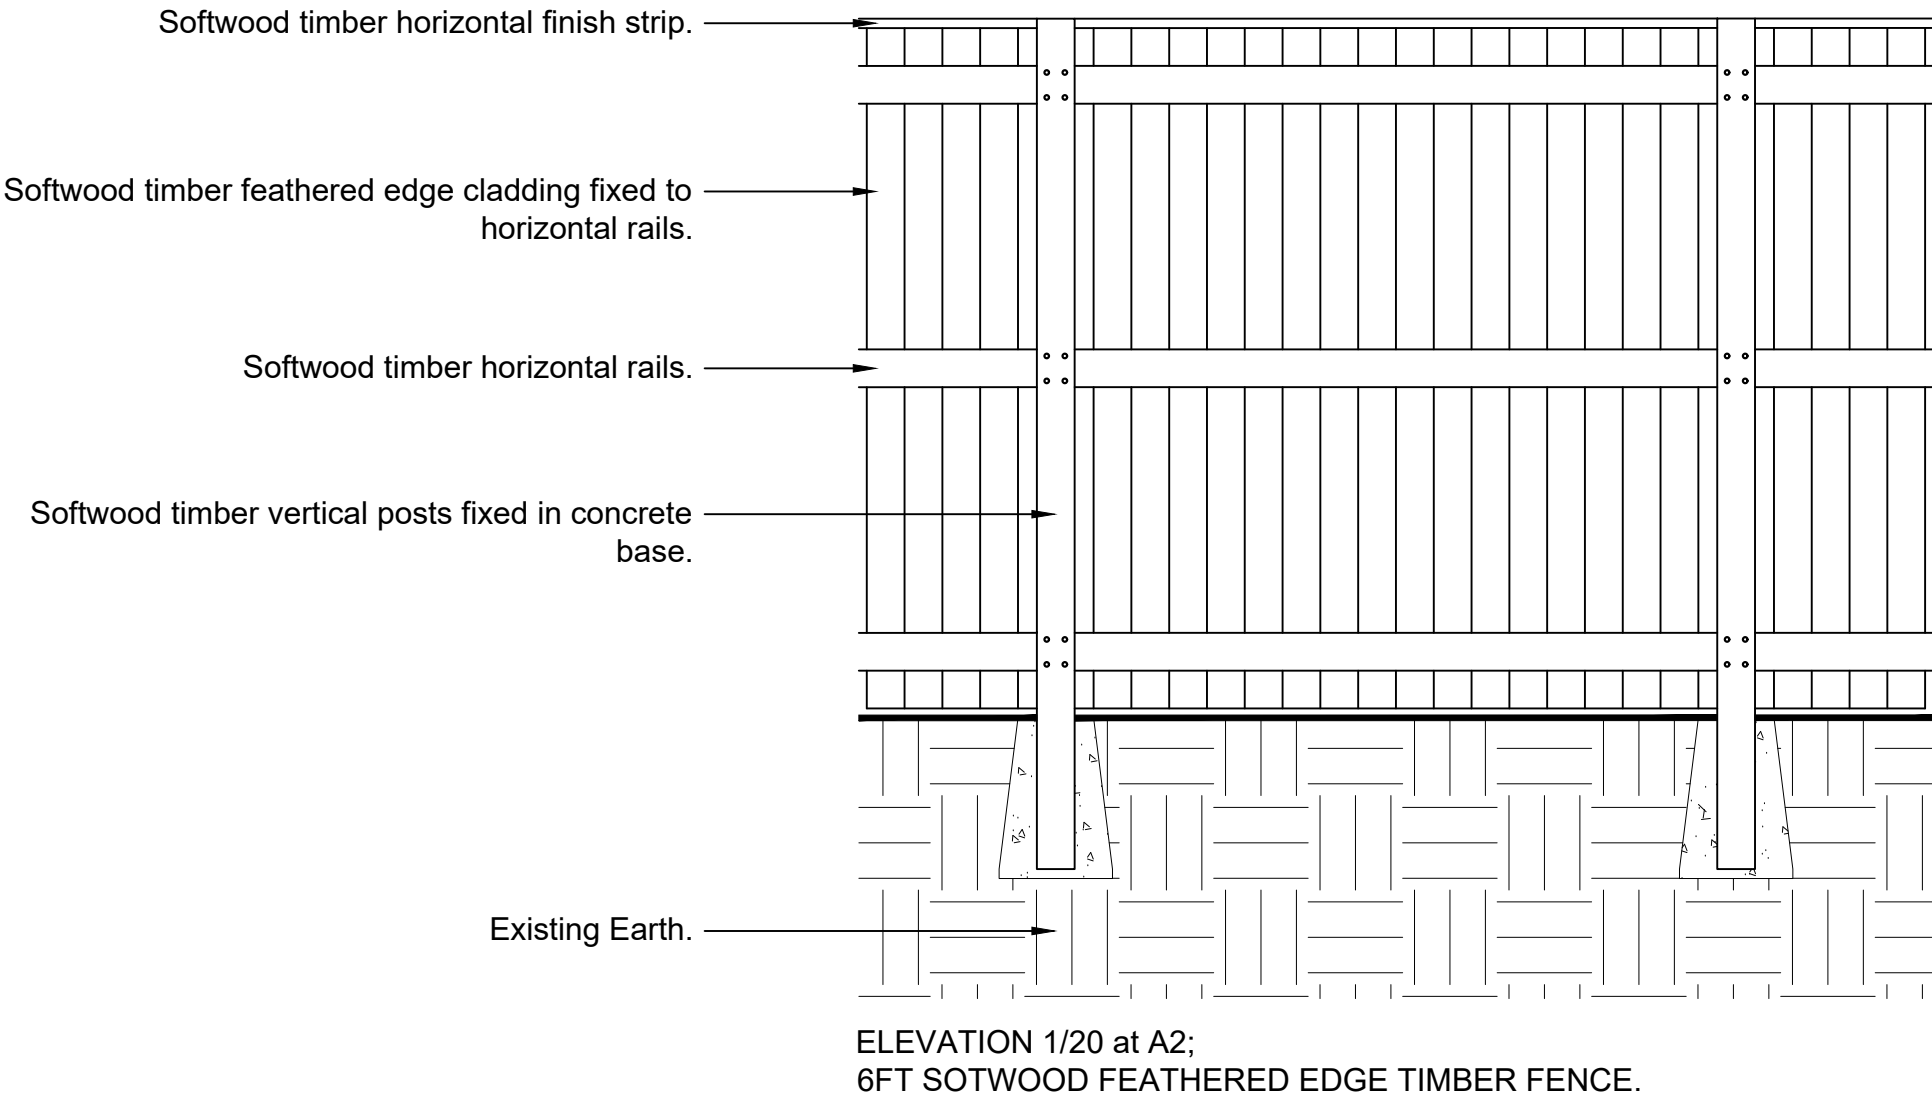

FOR PLANNING	PROJECT	SCALE	DATE
	BUCKLEY LANE, MILNROW, ROCHDALE	1 / 20 @A2	15 / 06 / 2021
	TITLE	DRAWN BY	REVIEWED
	FENCE ELEVATIONS	MB	TL
19 Ashlands Road, Ilkley, West Yorkshire, LS29 8JT www.telandscape.co.uk info@telandscape.co.uk phone : 01943 510674 mobile : 07855 770428		DRAWING NO	REVISION
This drawing and the works depicted there in are the copyright of TEL Landscape Architects and may not be used, copied or amended without written permission.		MR21-029/102	/