



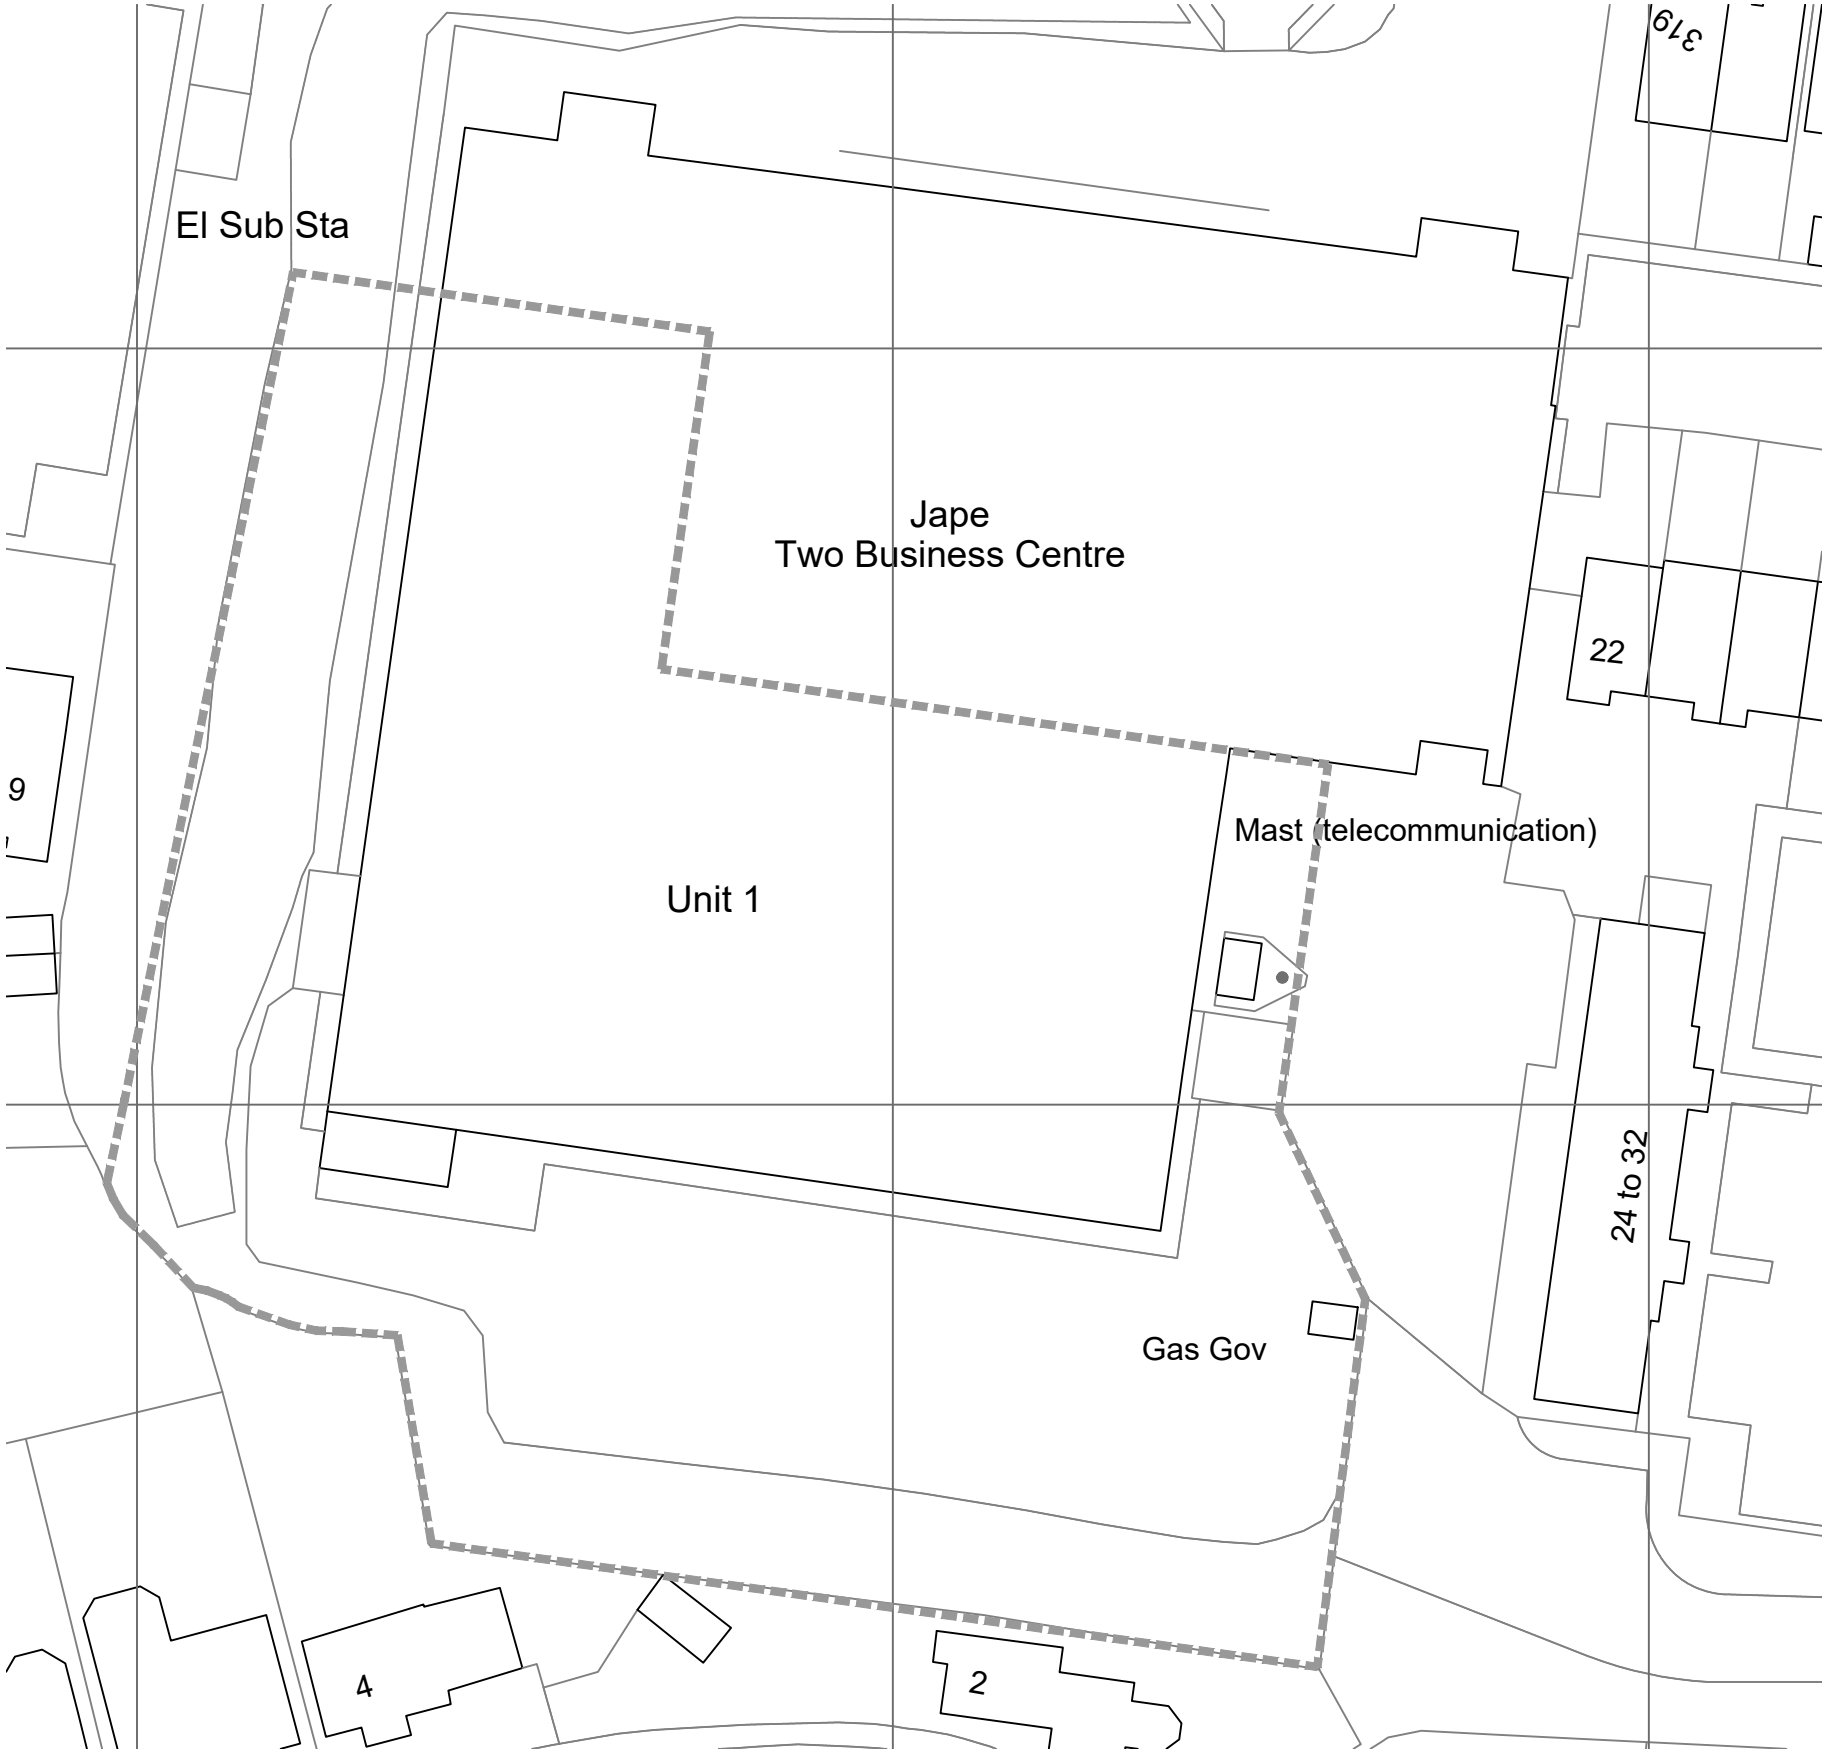

SITE PLAN 1:500 SCALE - Extent of operational unit shown with dashed line.

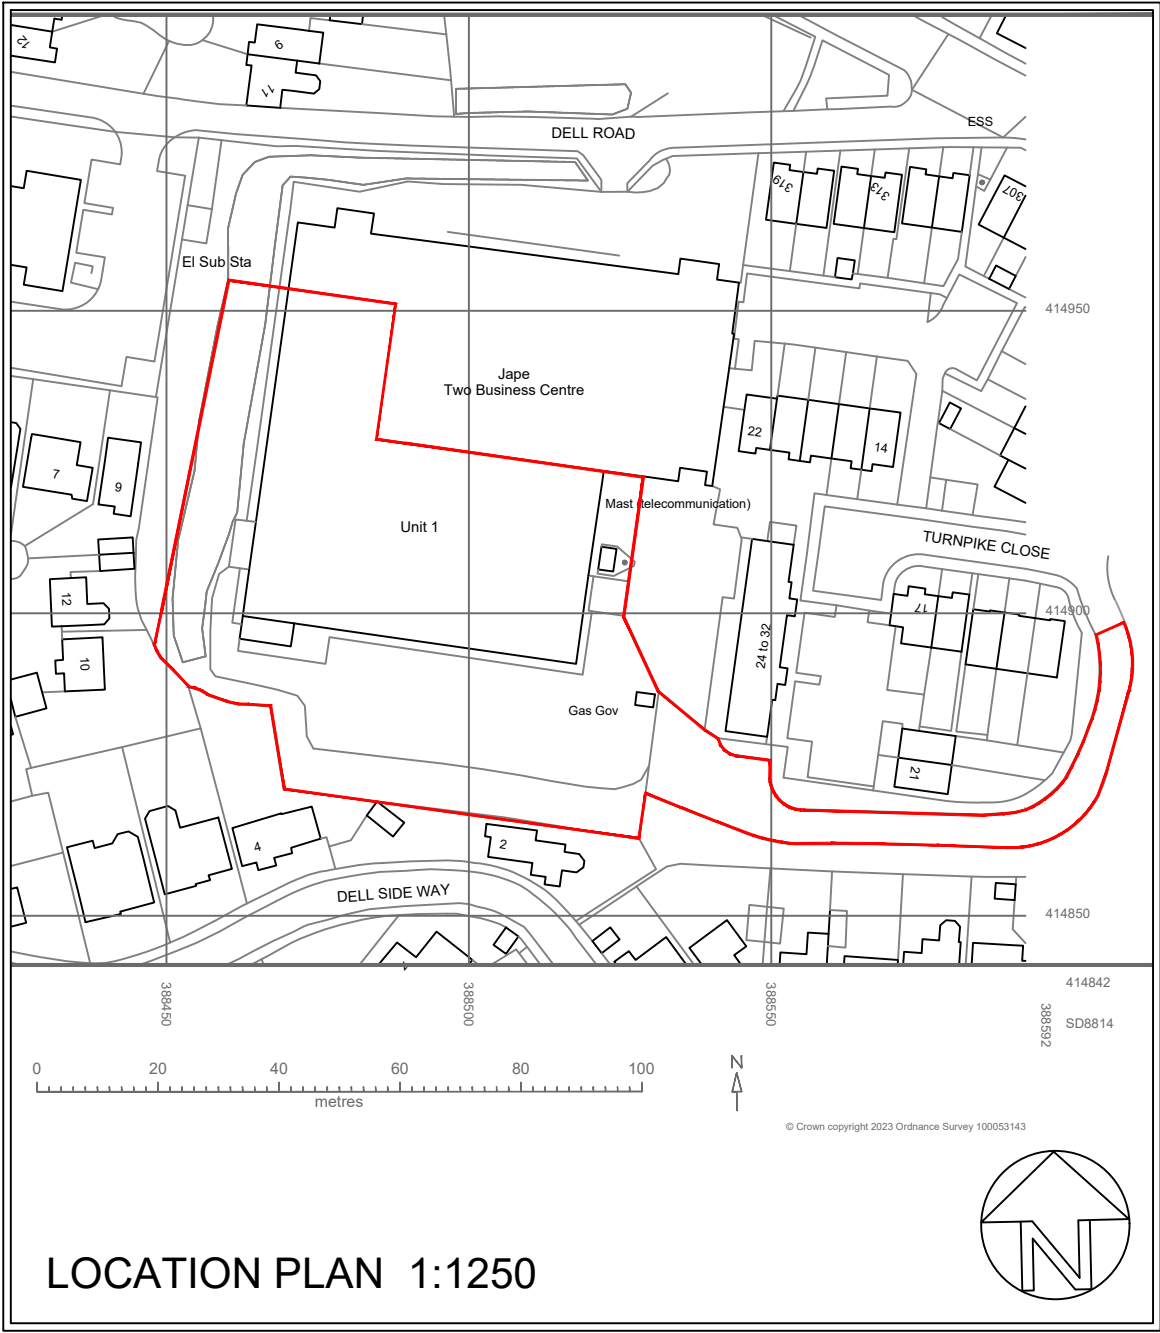

LOCATION PLAN 1:1250