


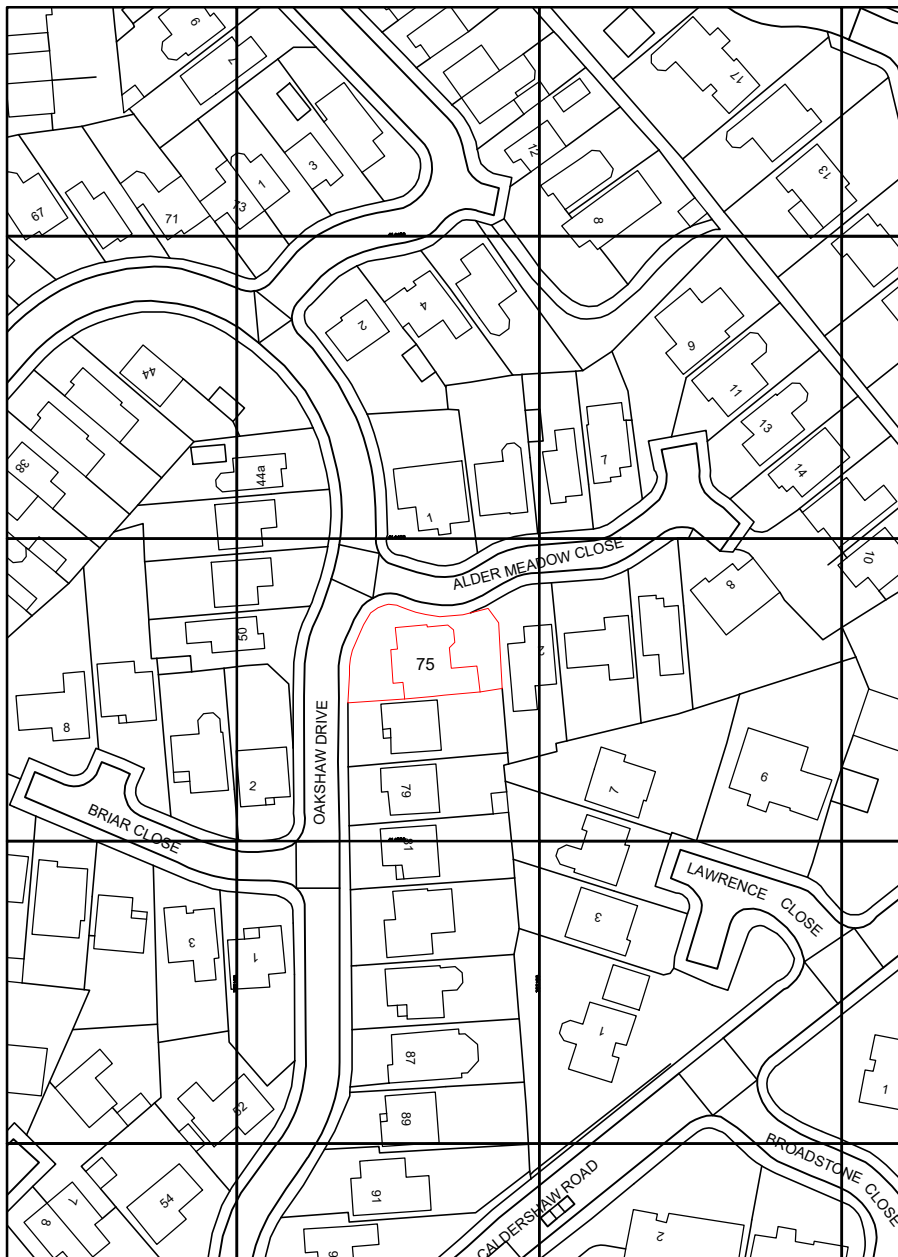

ARCHITECT / CLIENT MR ASHWORTH						HEALEY CONSULTING Brunel House 63 Dale Street Milnrow Rochdale OL16 3NJ Tel: 01706 343961 Fax: 01706 343981 email: office@healeyconsulting.co.uk copyright: Healey Consulting	
PROJECT 75 OAKSHAW DRIVE ROCHDALE OL12 7PF			TITLE LOCATION PLAN			 HEALEY consulting structural engineering consultants	
PROJECT NO. HC-23539	DRAWING NO. (60)-01	REVISION -	DRAWN BY CR	DATE 04.12.23	SCALE 1:1250@A4		