

STREETSCENE A-A
FARMSTEAD



STREETSCENE B-B
FARMSTEAD





STREETSCENE C-C
TRANSITION



STREETSCENE D-D
TRANSITION



STREETSCENE E-E
ARTS & CRAFTS

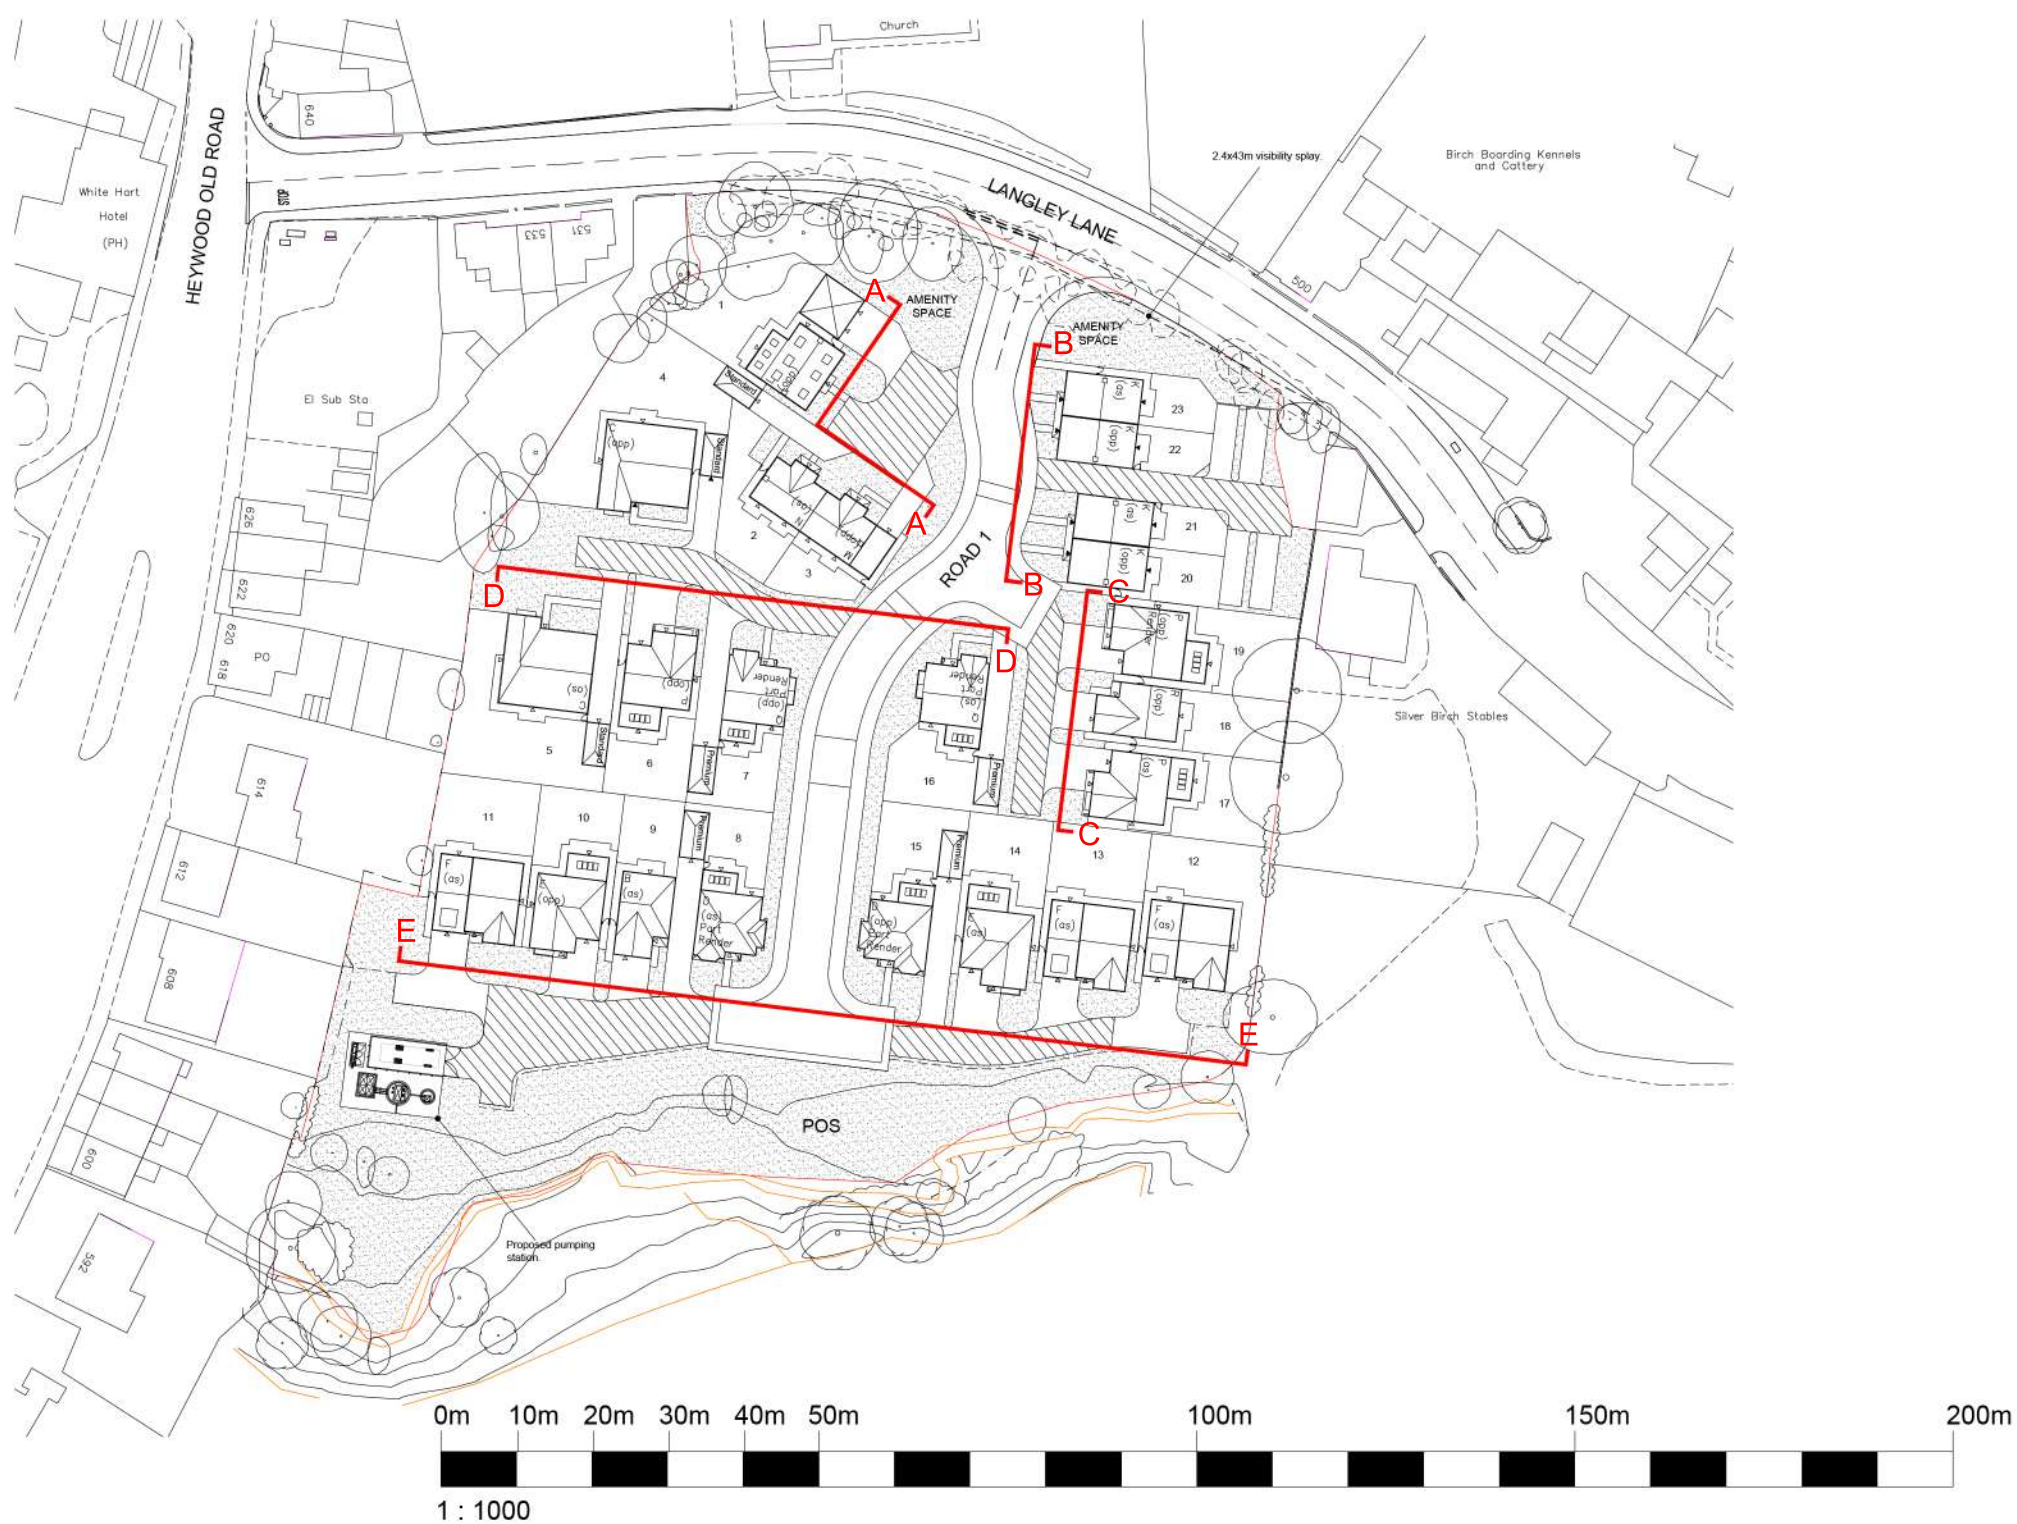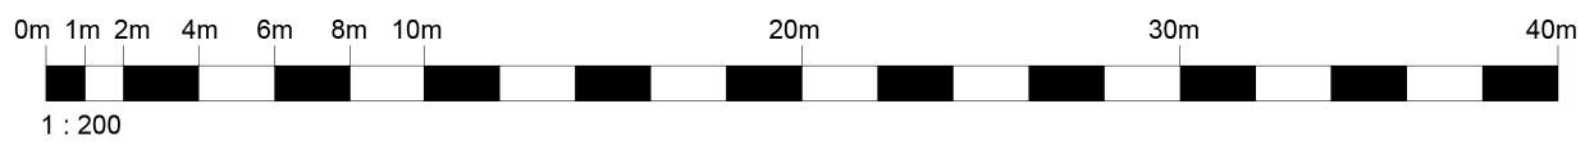

REV	DESCRIPTION	INT.	DATE
 Eccleston HOMES			
PROJECT LANGLEY LANE, BIRCH			
DRAWING TITLE ILLUSTRATIVE STREETSCENES			
JOB NUMBER		038	REV
DRAWING NUMBER		SC-01	-
DRAWN	AT	17.05.24	SCALE
CHECKED	-	-	A1