



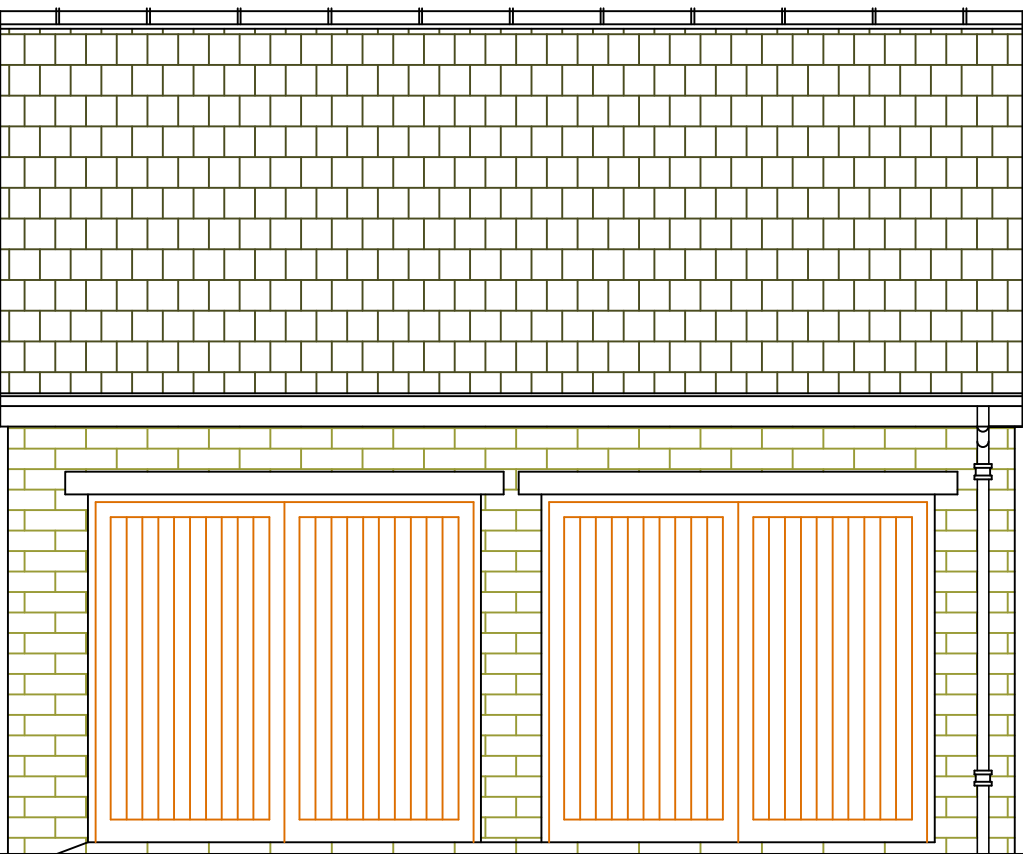


SOUTH ELEVATION




WEST ELEVATION

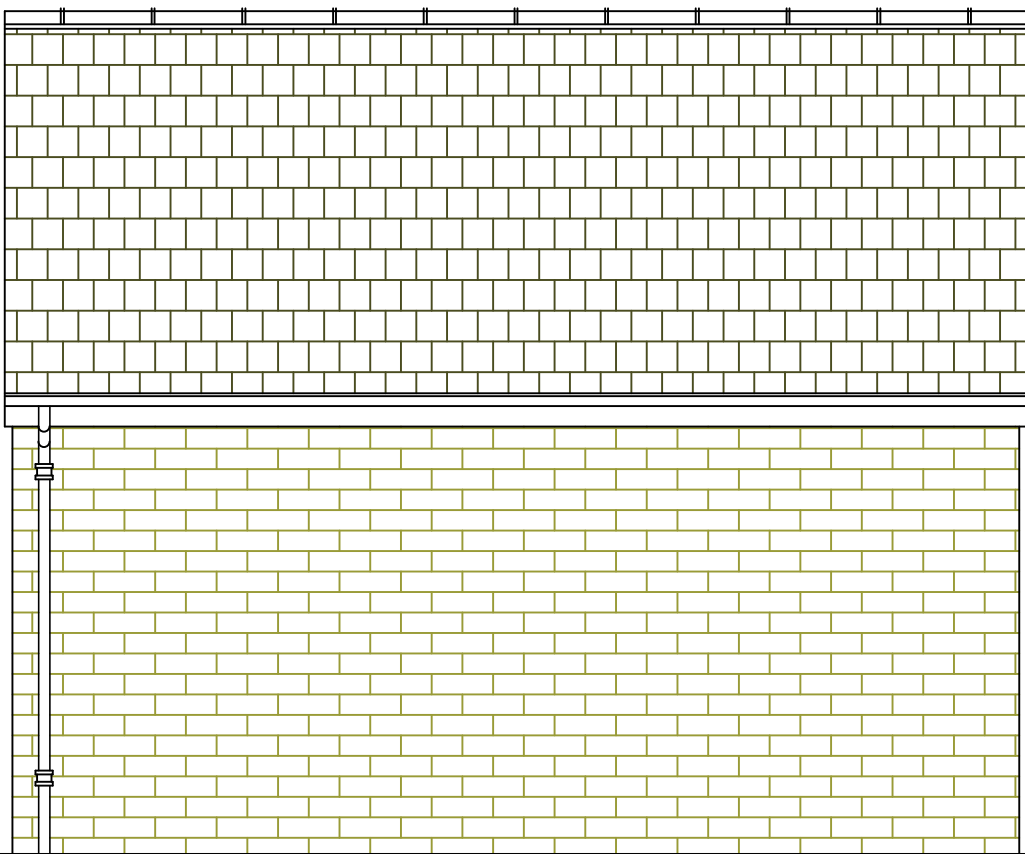

NORTH ELEVATION

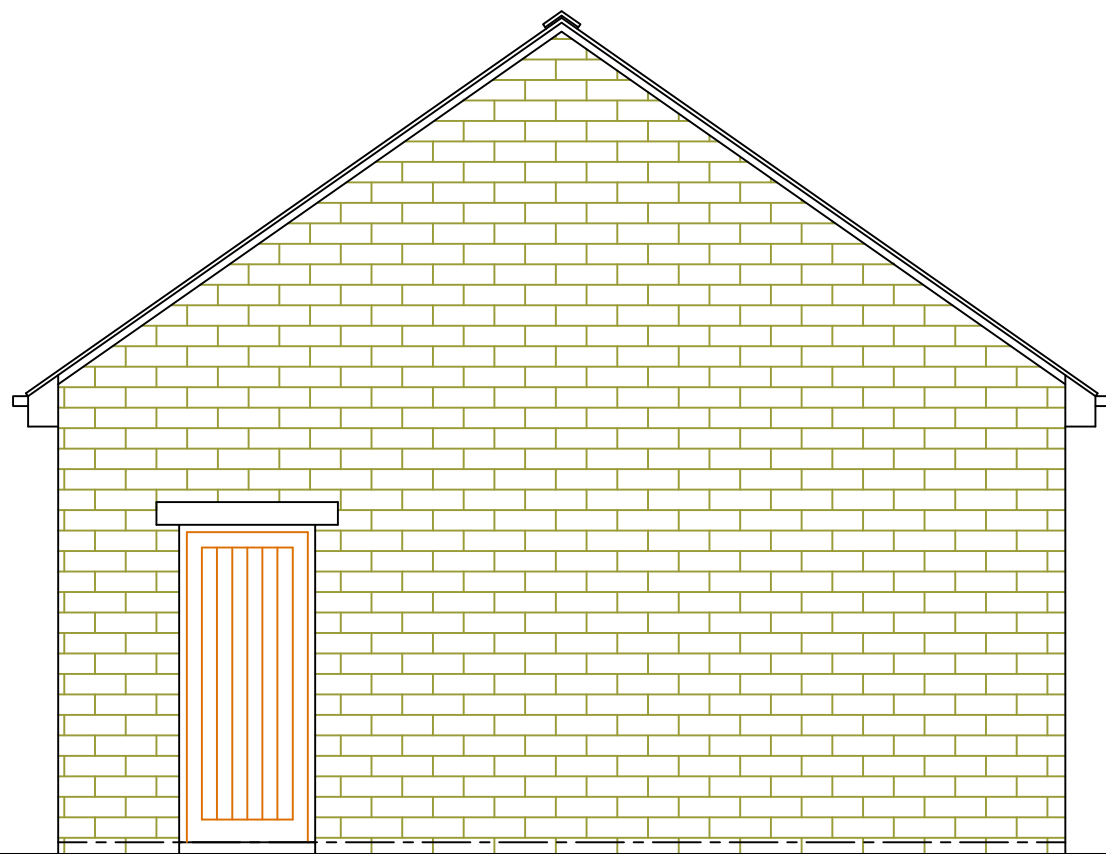


EAST ELEVATION

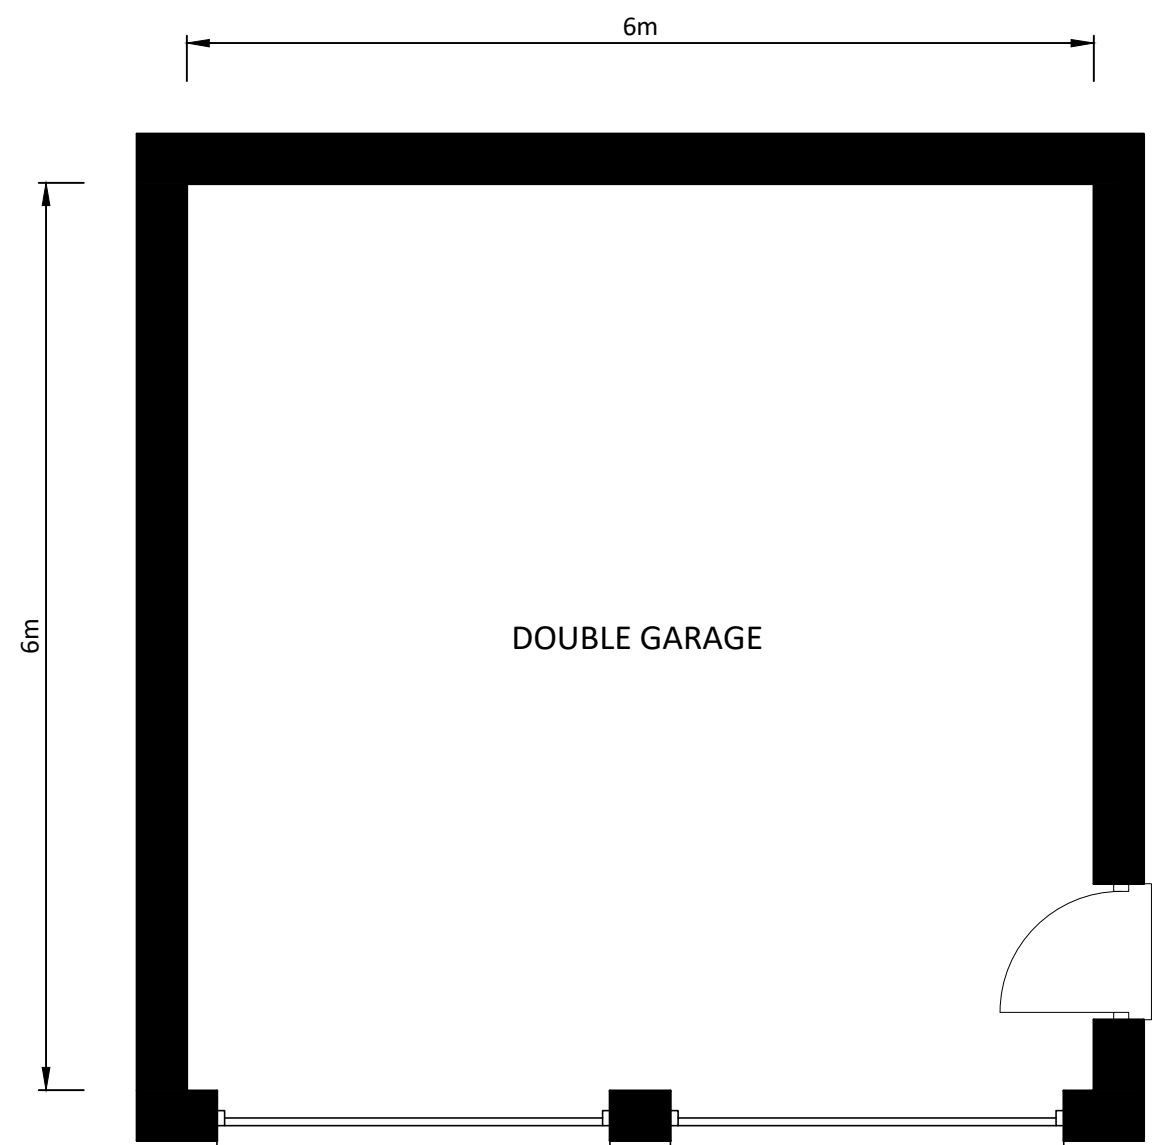


GROUND FLOOR PLAN


MATERIALS TO CONSIST OF :-  
WALLS - NATURAL STONE WALLING TO MATCH EXISTING DWELLING.  
ROOF - NATURAL STONE SLATES.  
DOORS - OAK WOODGRAIN FINISH.

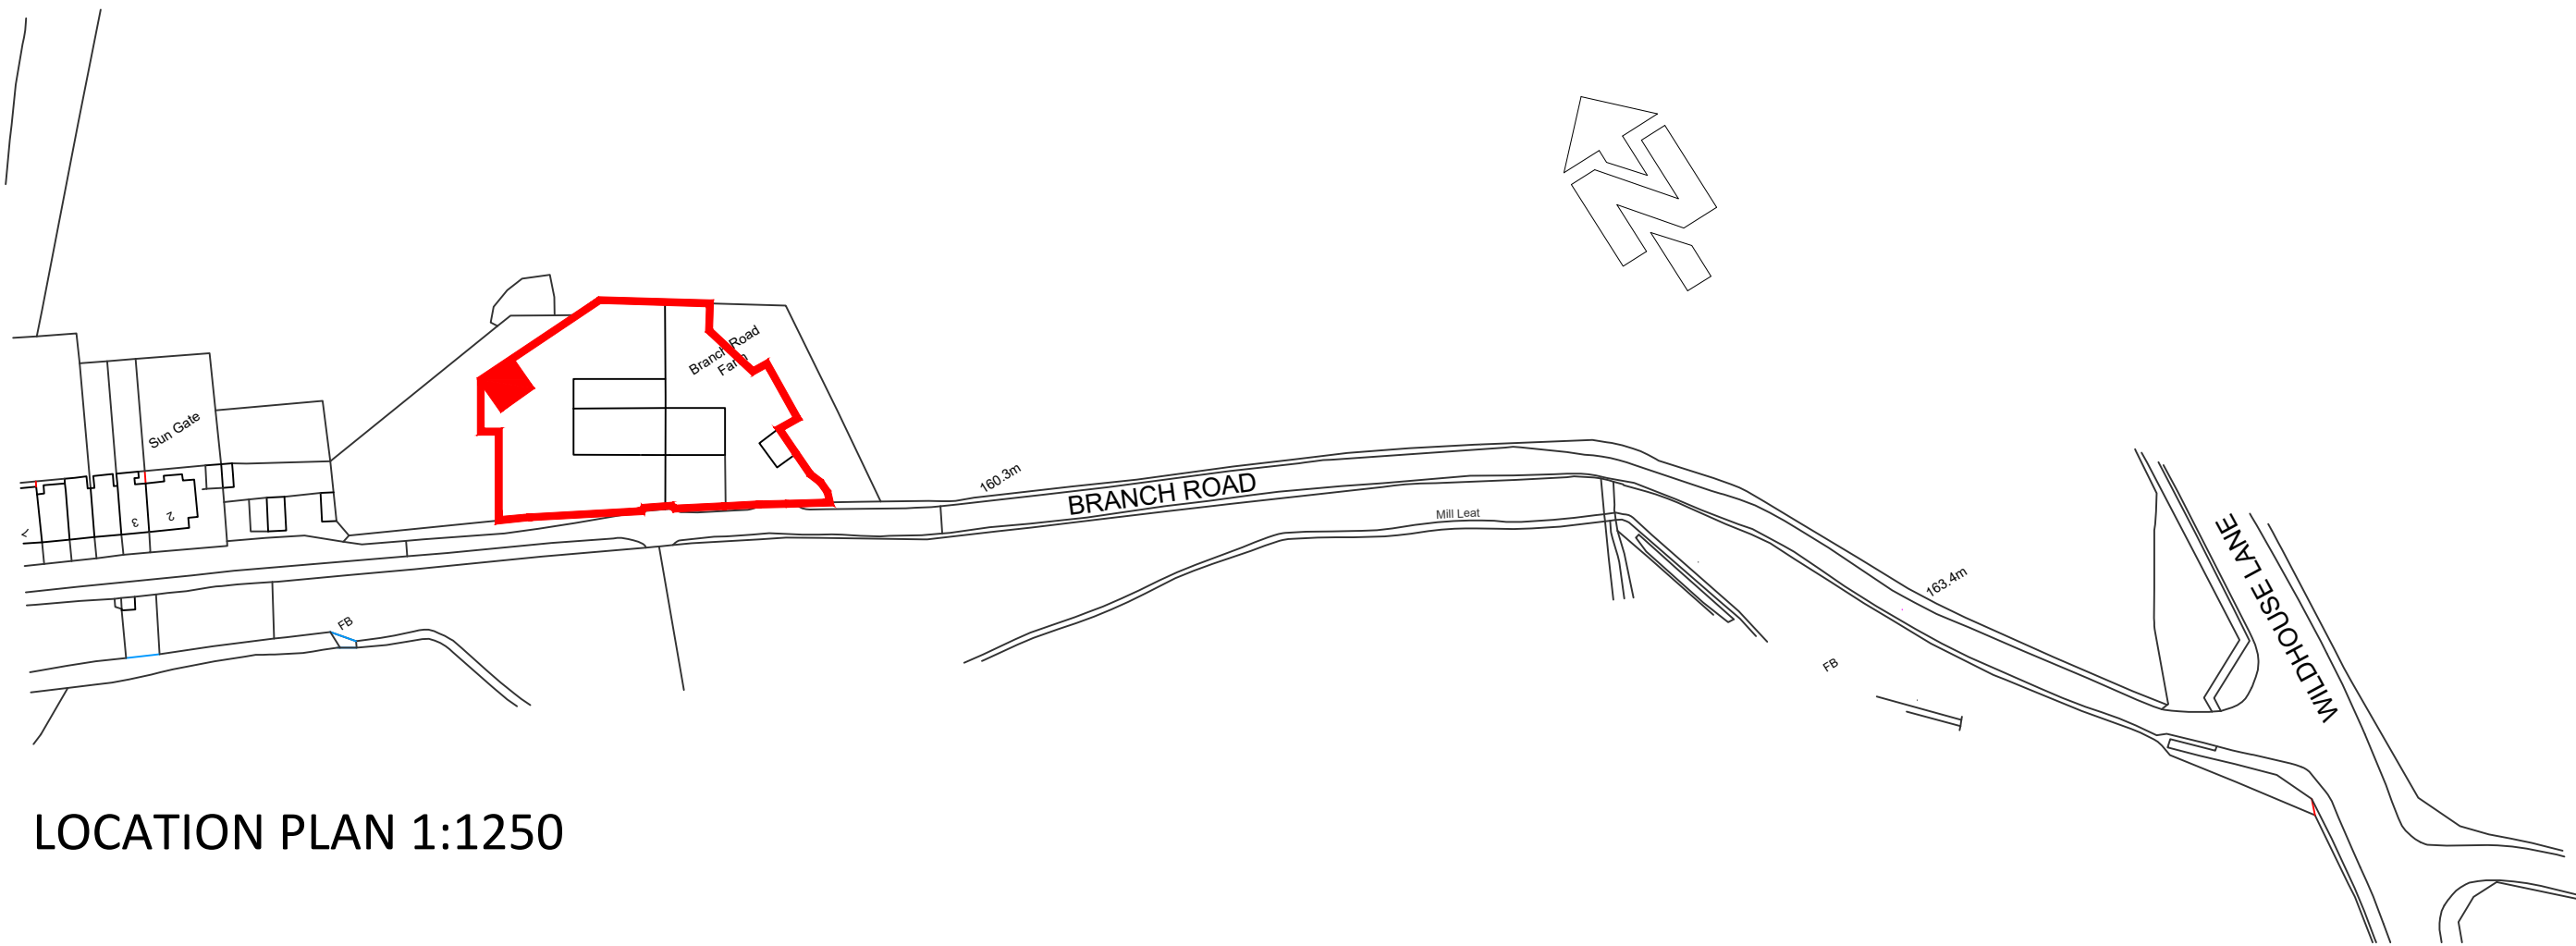

LOCATION PLAN 1:1250

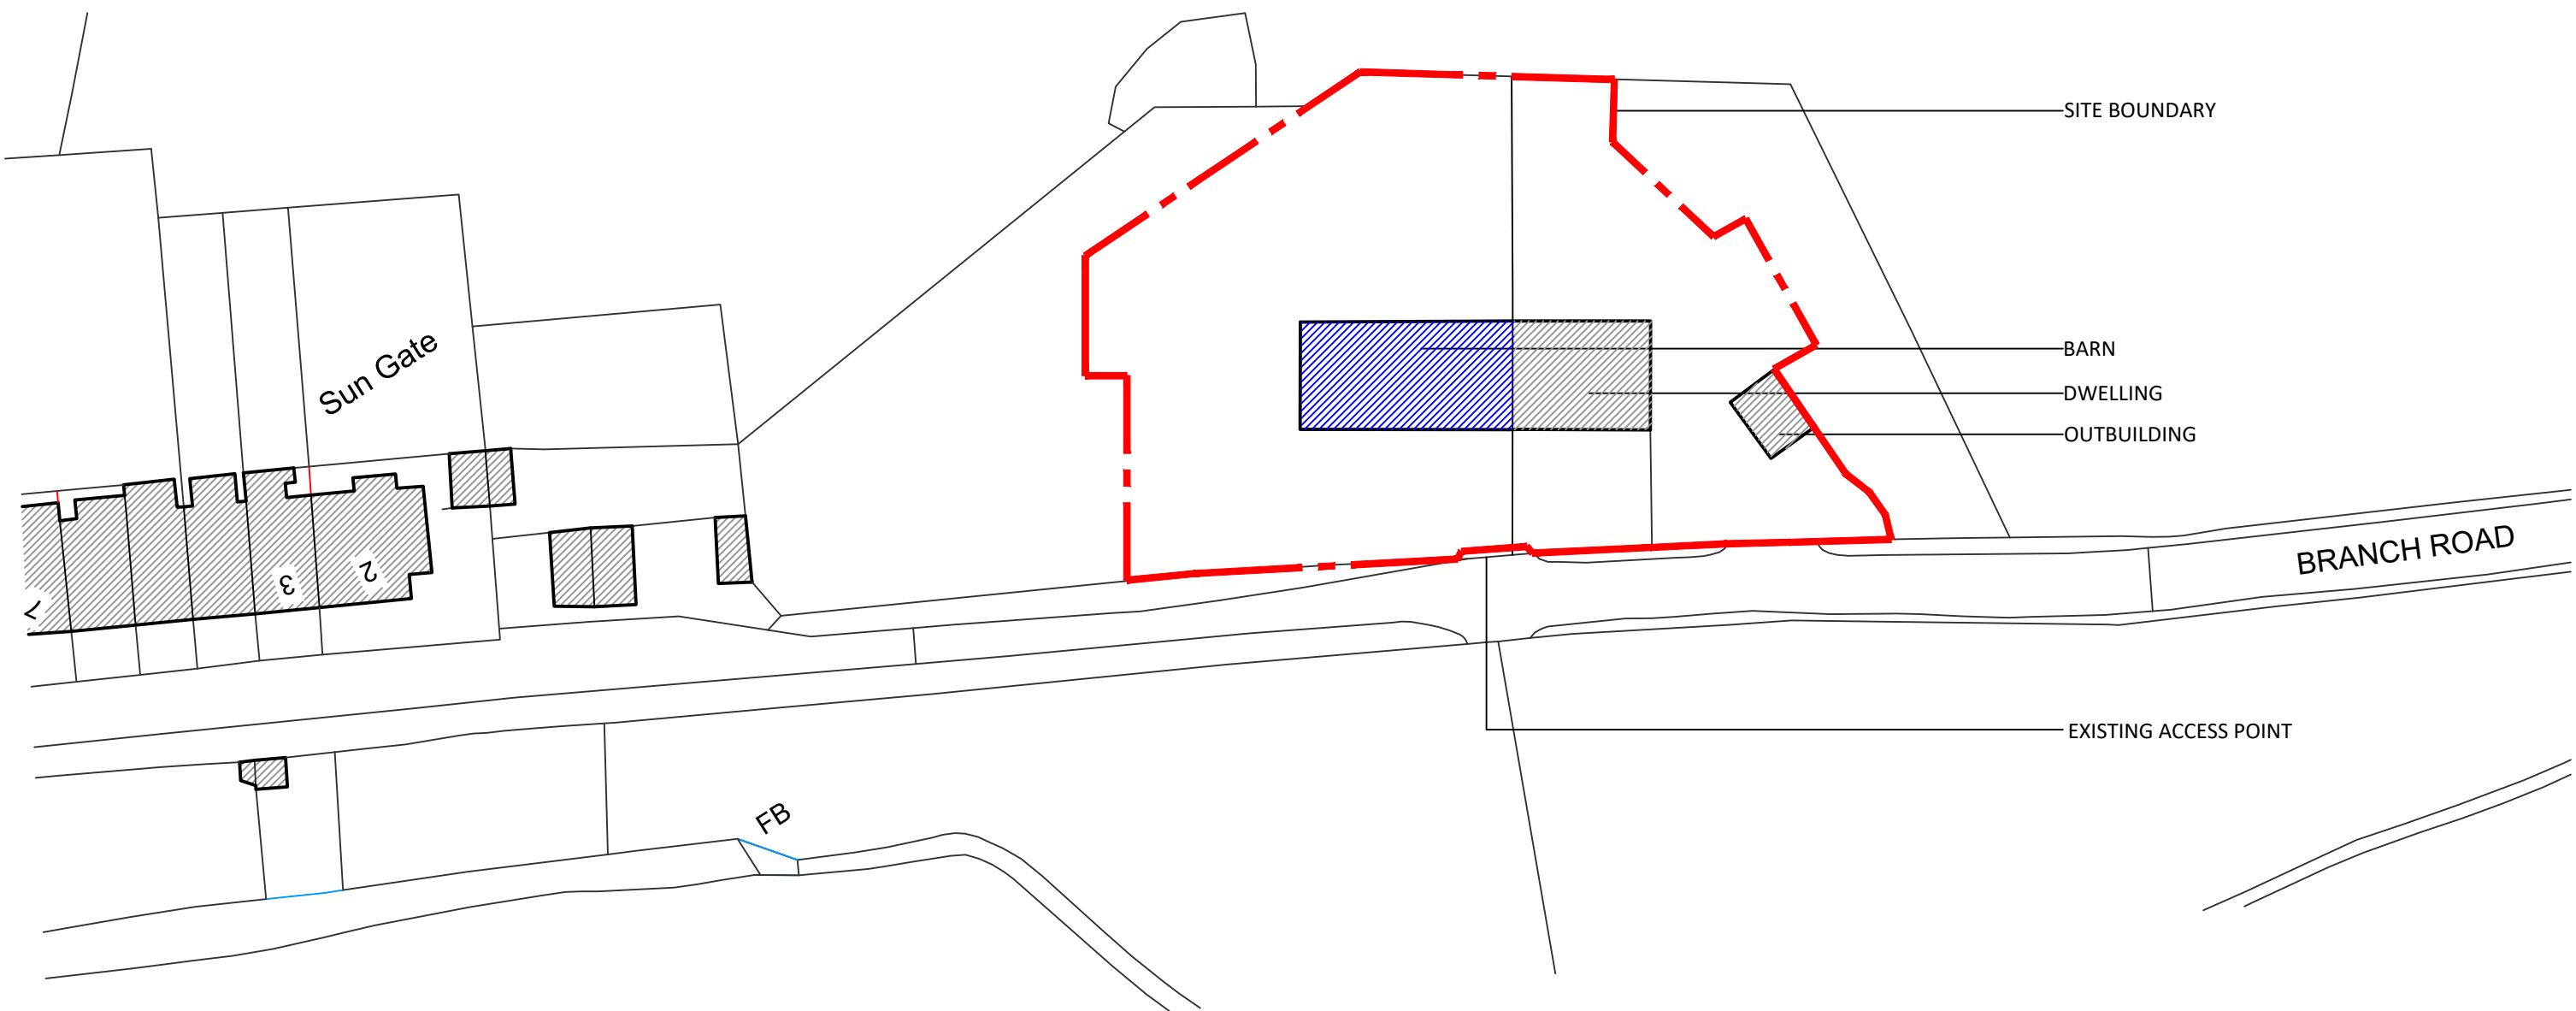

EXISTING SITE PLAN 1:500

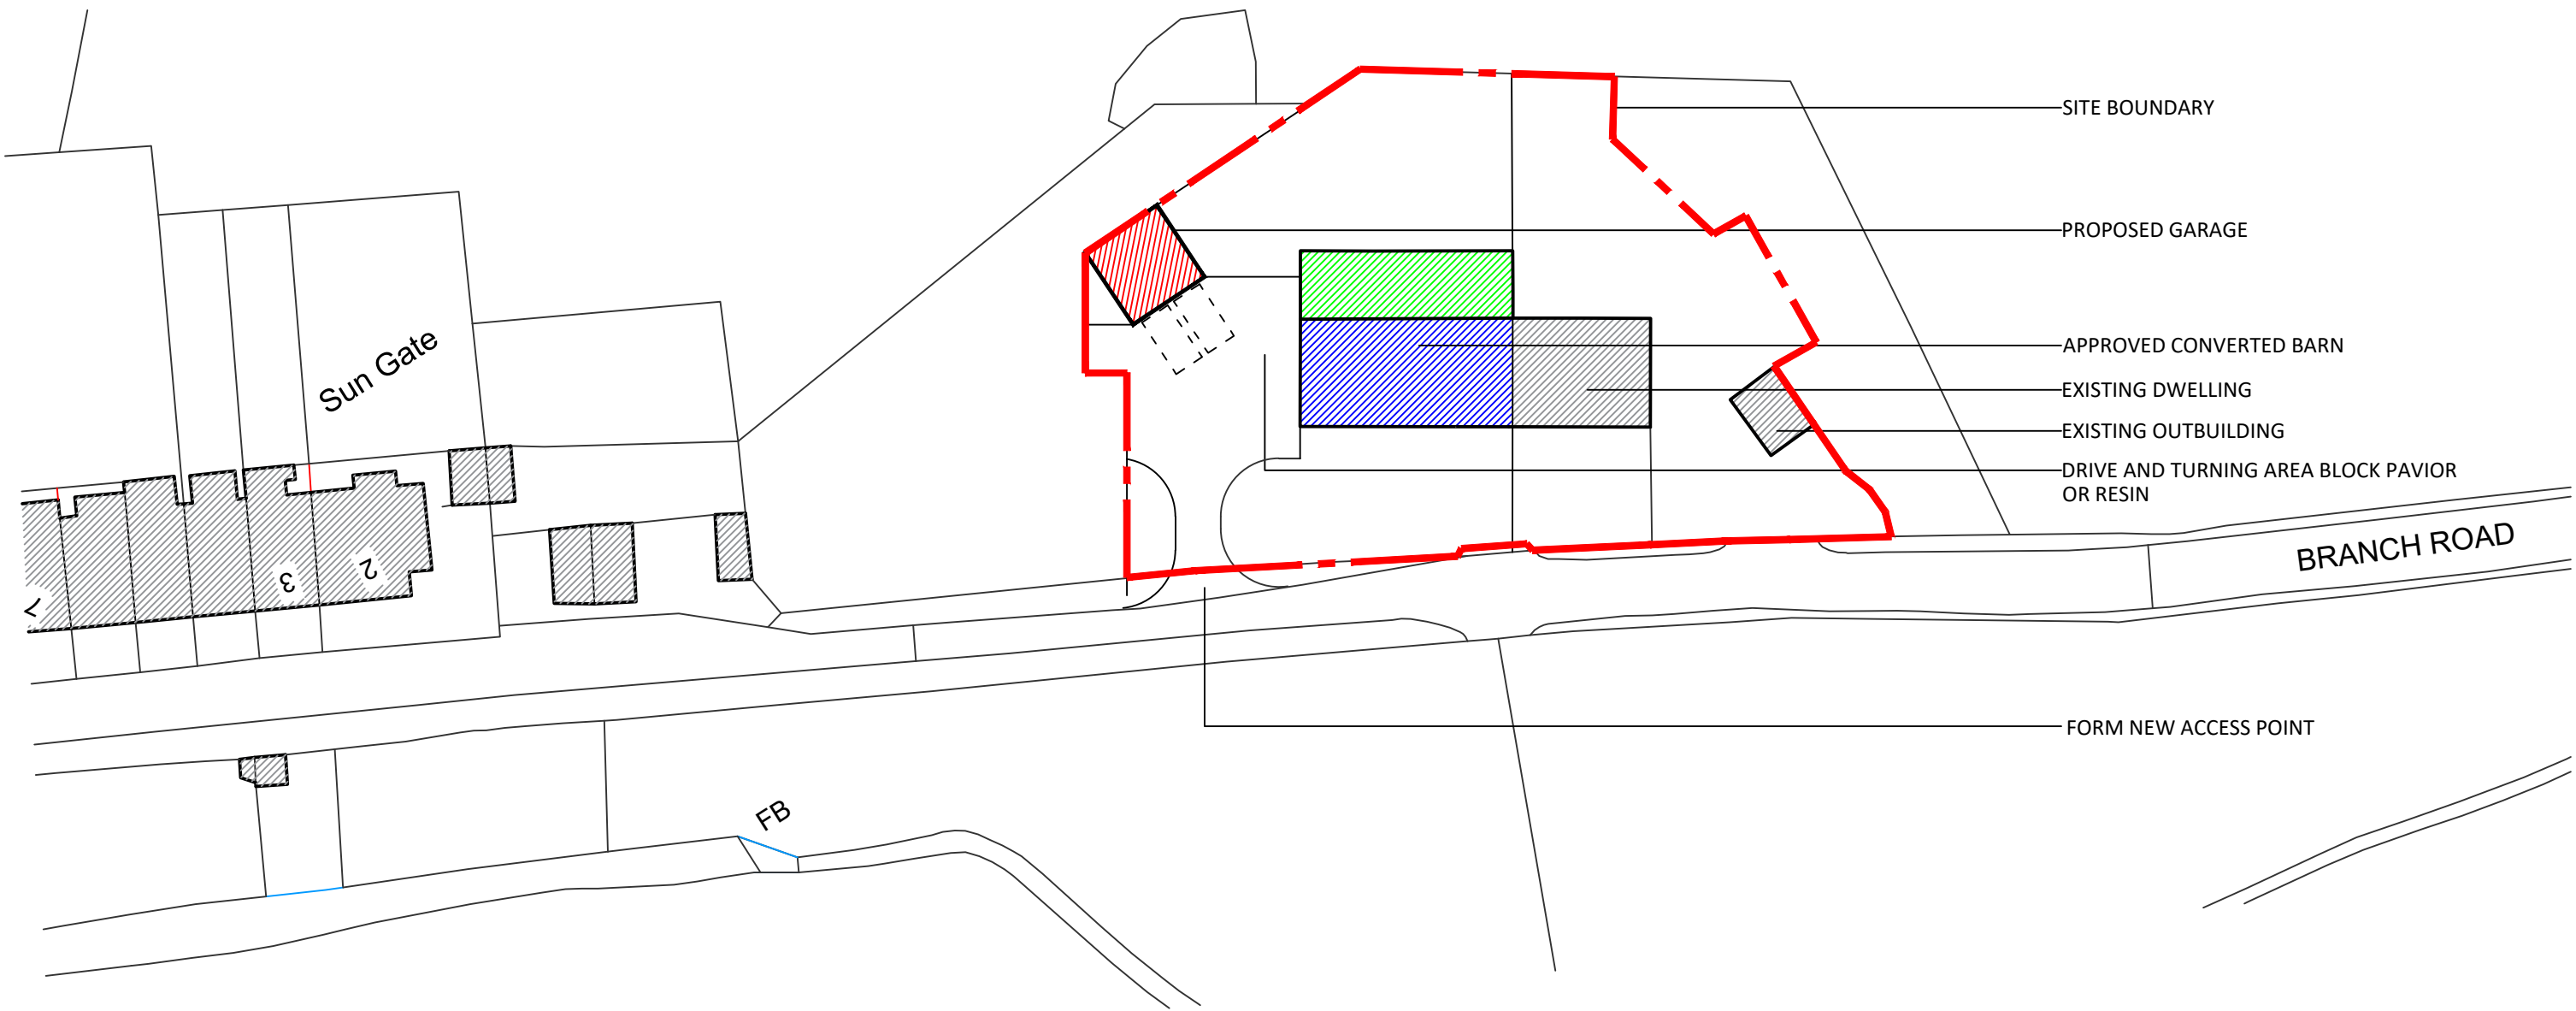

PROPOSED SITE PLAN 1:500

