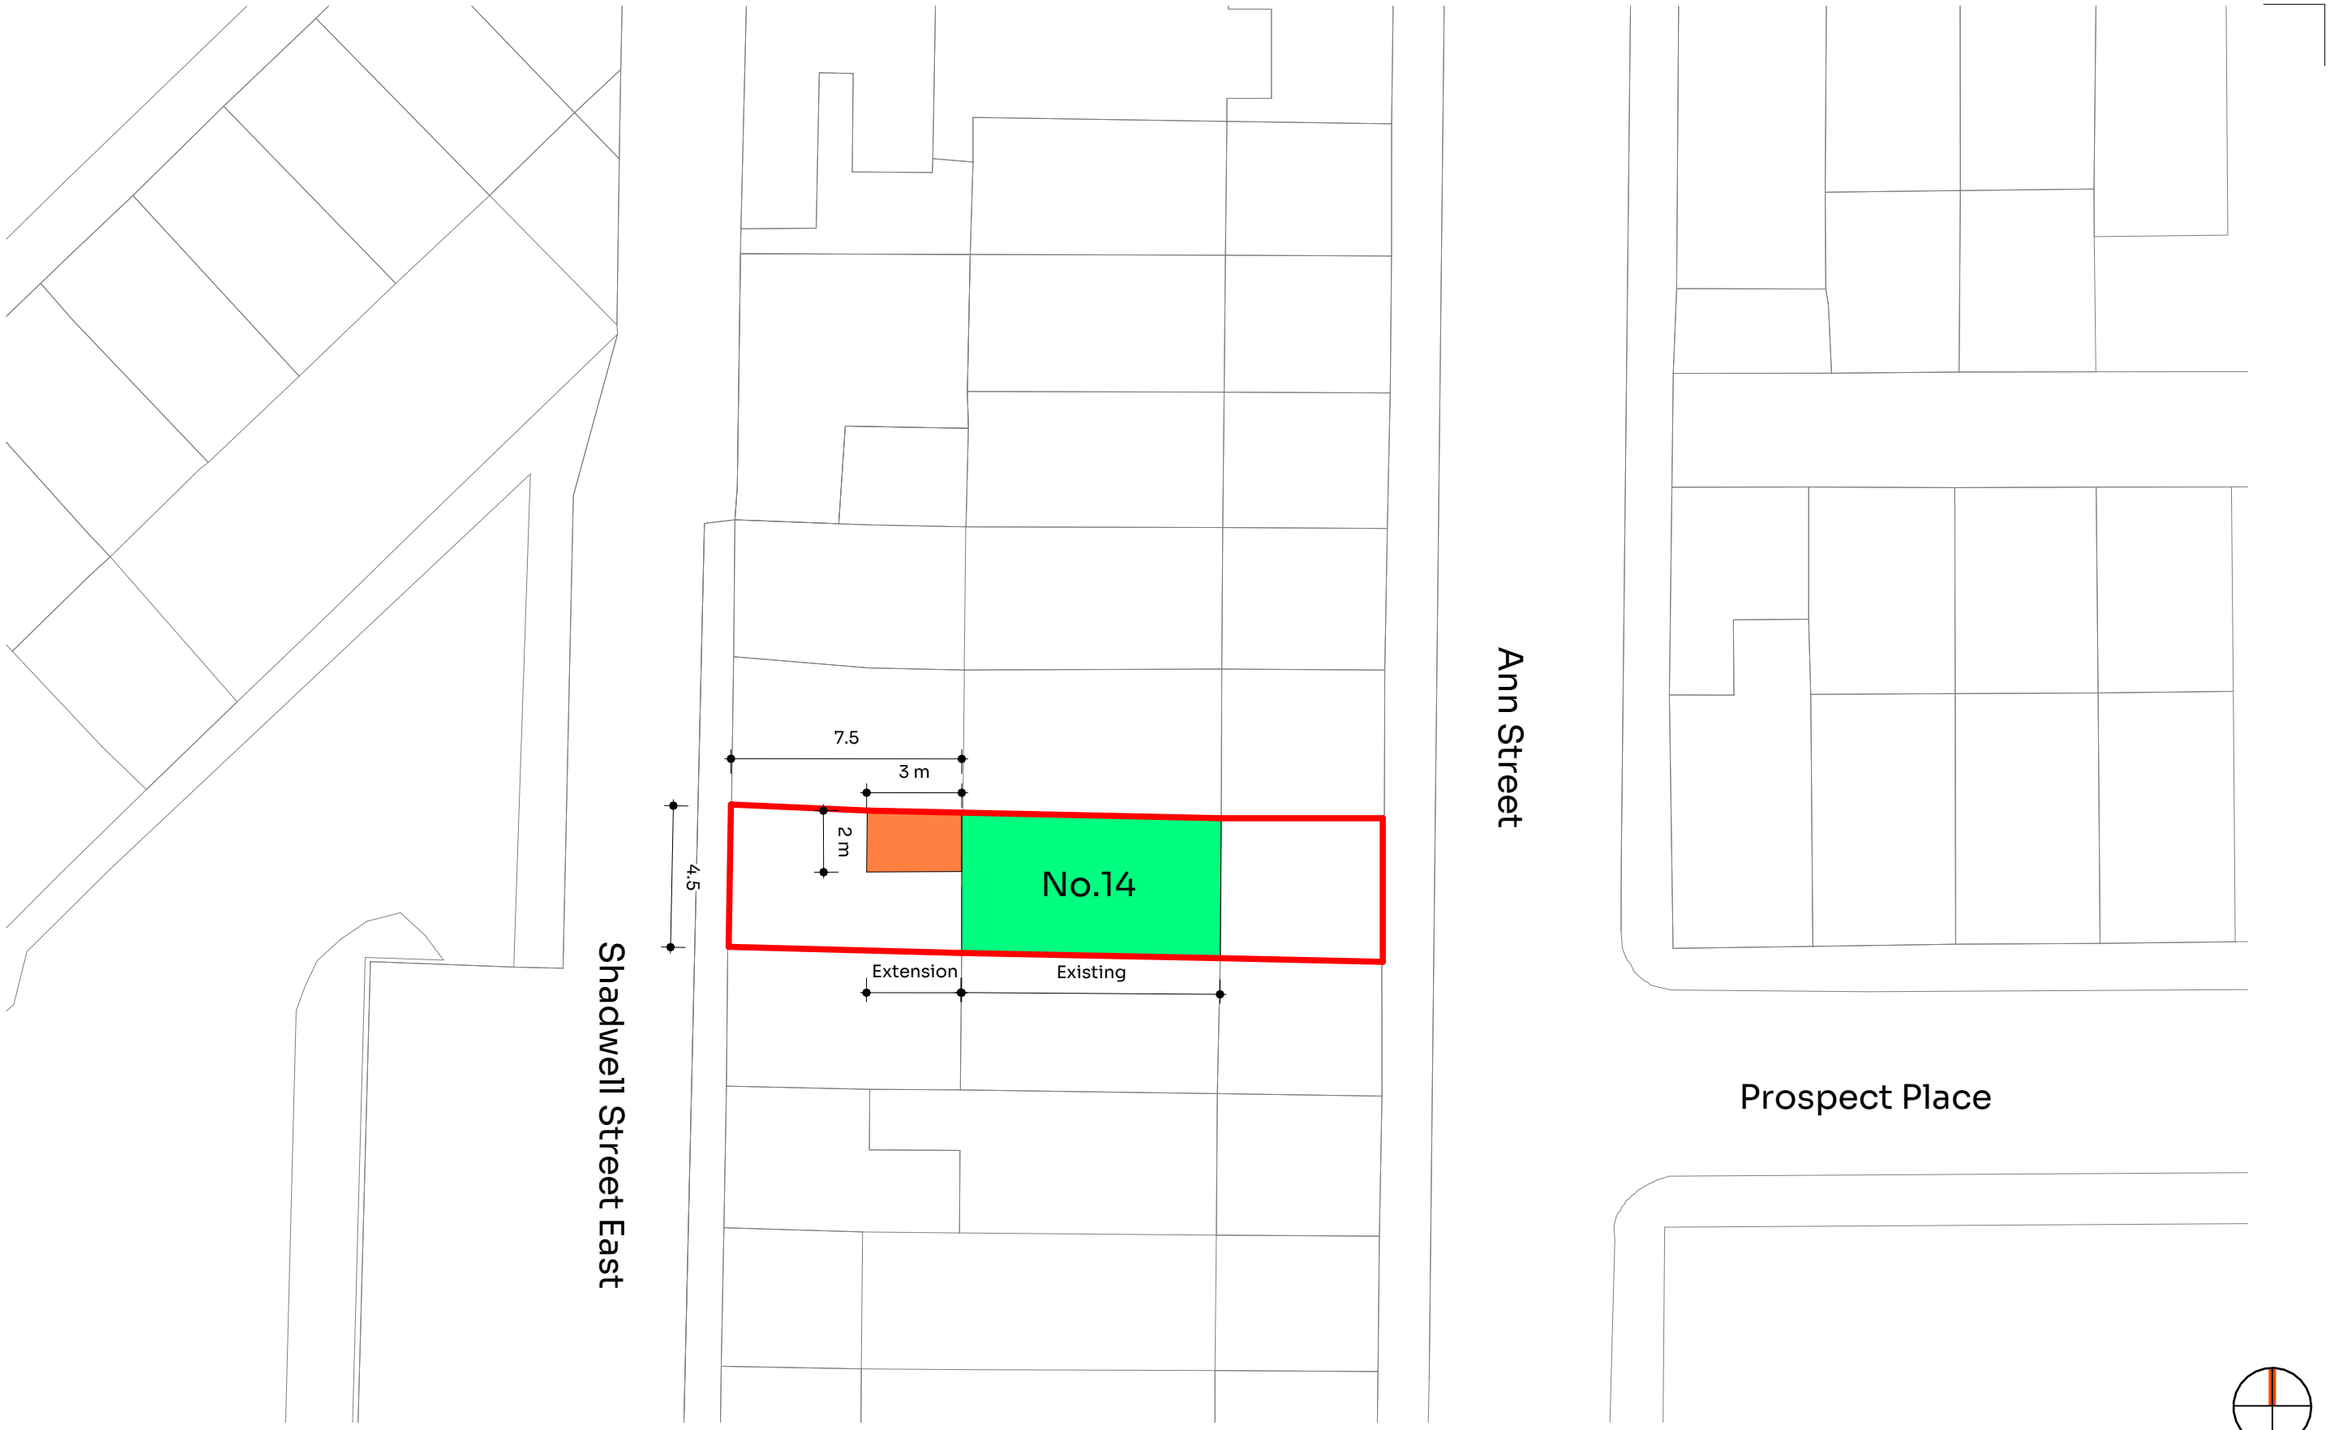


ARCHITECTURE + PLANNING
CIAT CHARTERED PRACTICE
studio@jcdesigngroup.co.uk 0161 698 2954

• This drawing must be read in conjunction with JCDs specification and all other relevant documentation and drawings. All dimensions are to be checked on site with any discrepancies reported to the designer prior to the works being carried out.
• JCD accept no liability for any expense, loss or damage of any nature and arising from any variation made to this drawing or in the execution of the work to which it relates which has not been referred to them and their approval obtained.
• This drawing is copyright and is sent in confidence. It must not be copied,used or disclosed in whole or in part,to third parties without our written permission. It remains the property of JCD and must be returned on request.
© JC Design Group Ltd

Project No: JC_171

Project Address: 14 Ann St, Heywood, OL10 4JG

Project: 14 Ann St

Drawing No: A1.1

Revision: PL1

ISSUED FOR PLANNING

Title: Block Plan

Scale on A3: 1 : 200

Drawn by: AL

Checked by: JC

2 0 2 4 6 8 10 m

SCALE 1:200

REV	Details	By	Date
PL1	Issued for planning	AL	19 09 23