


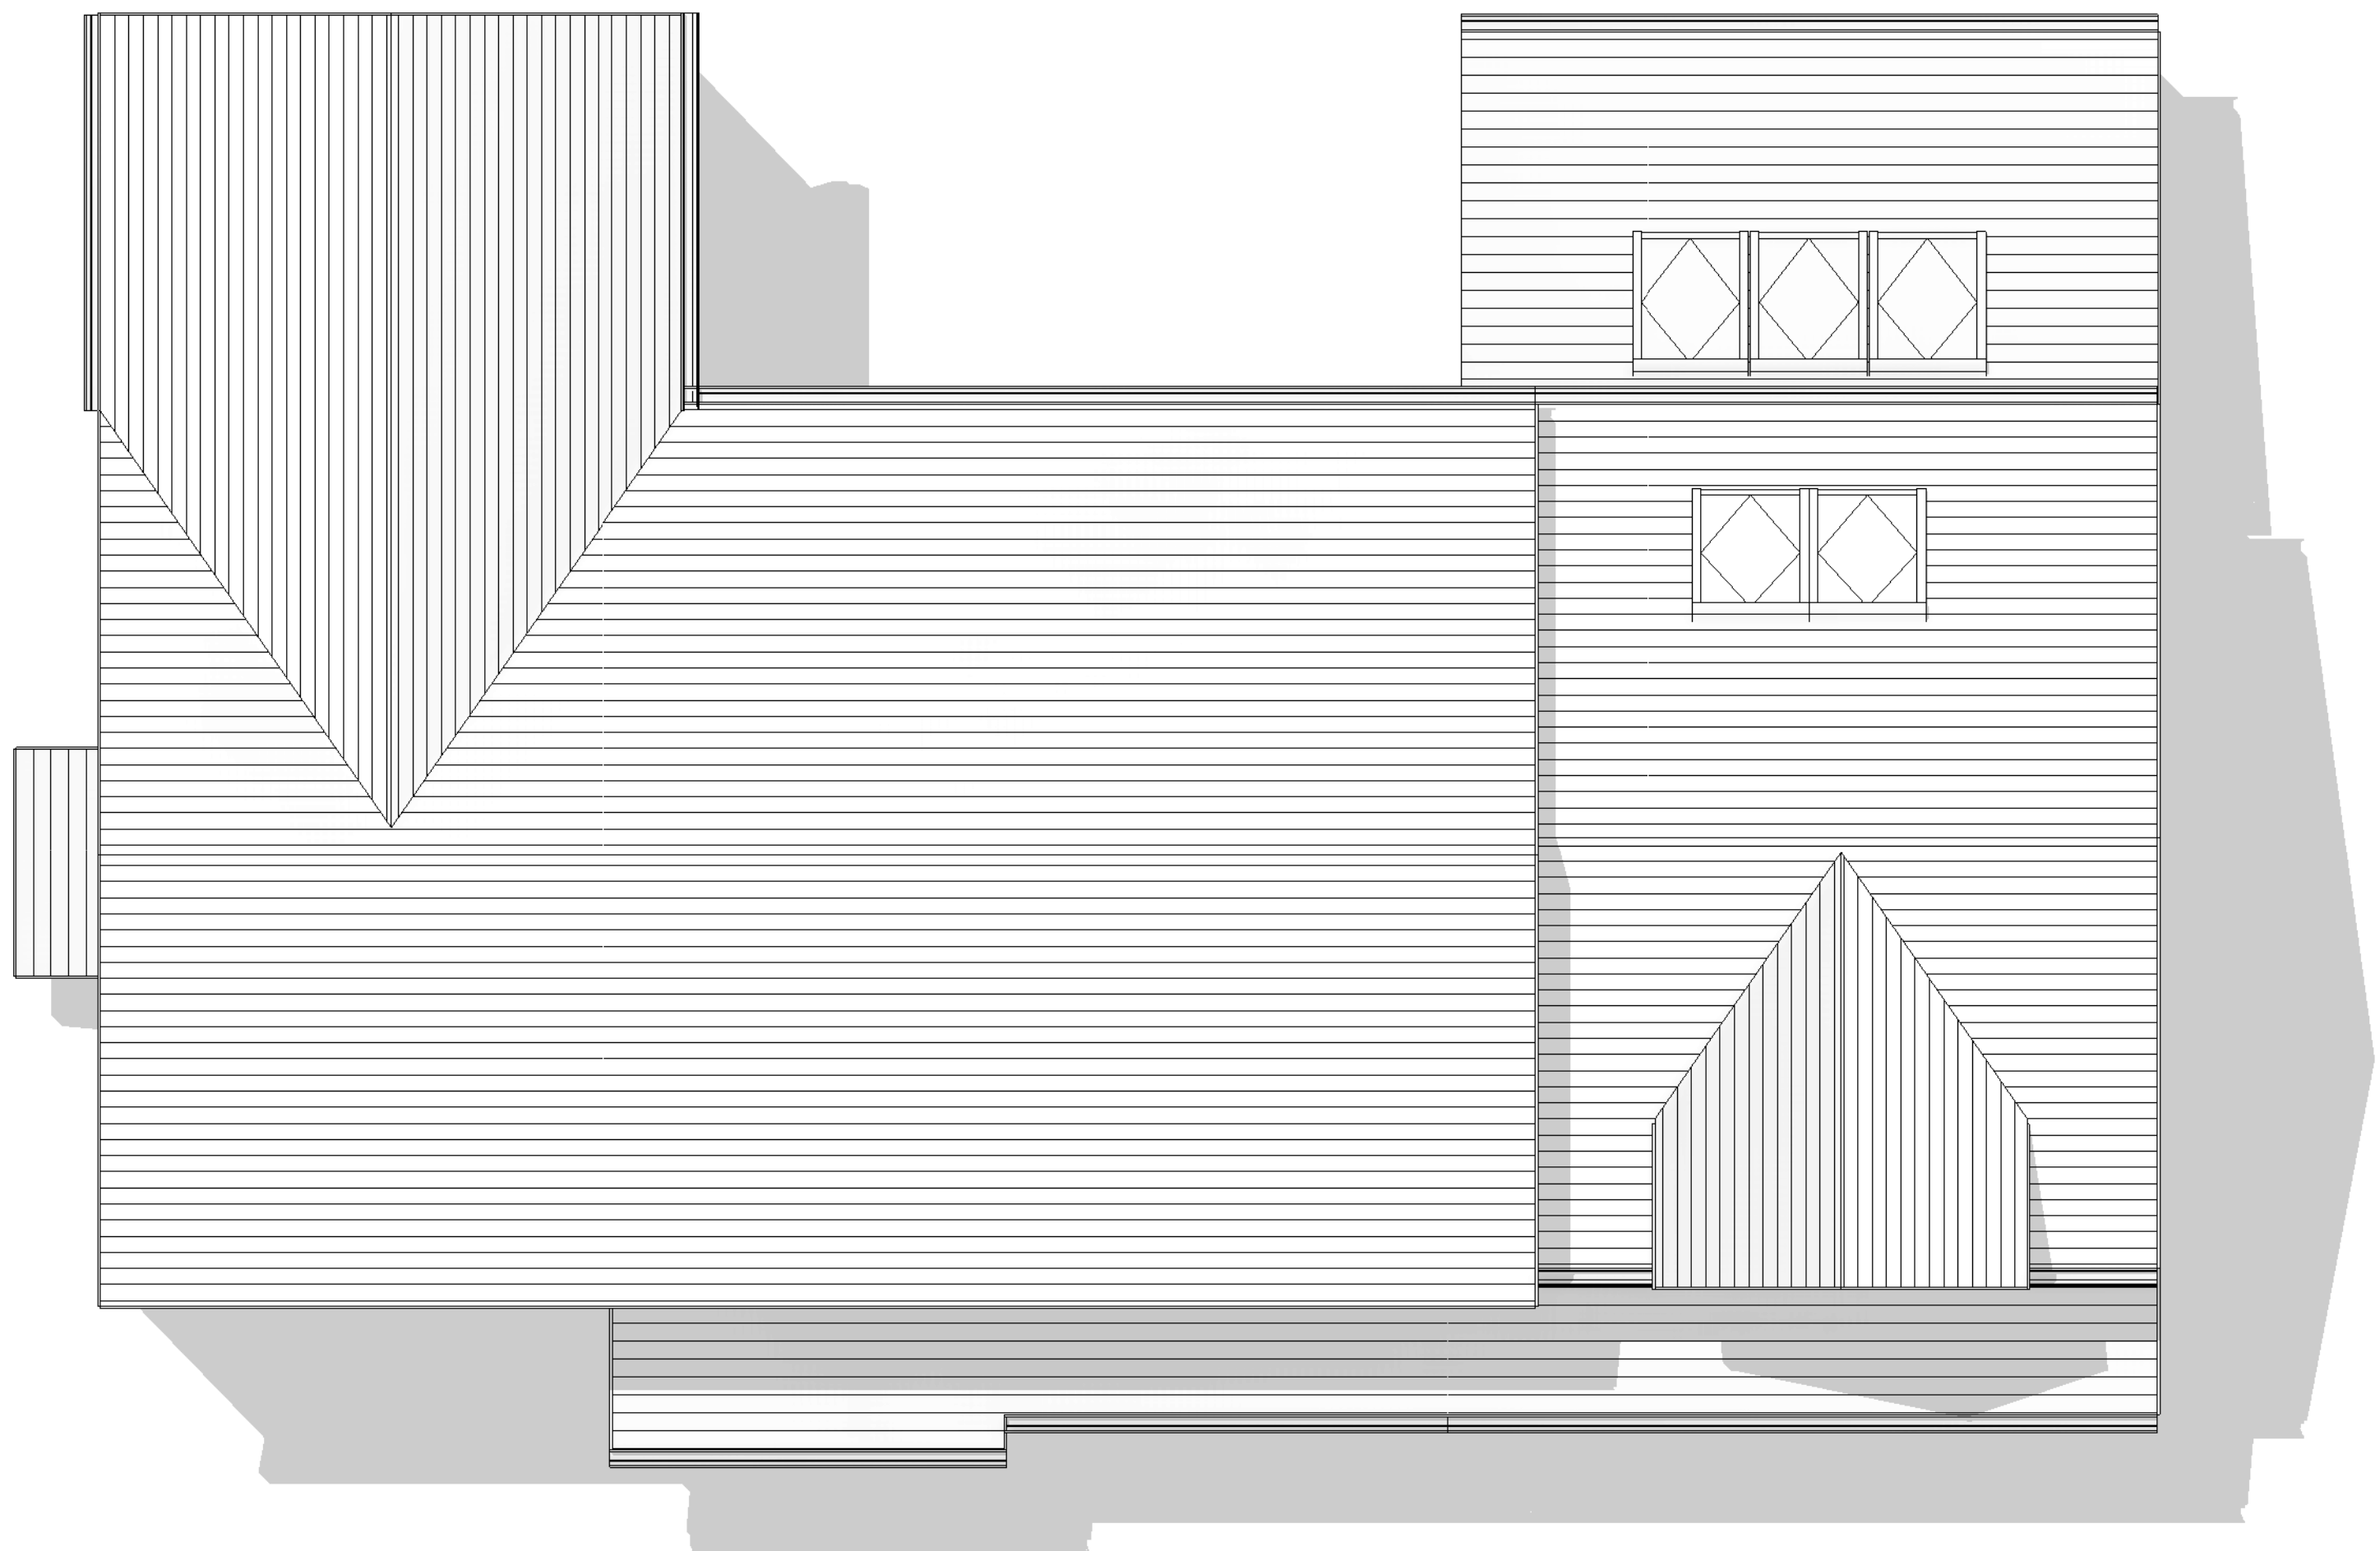

2 | PRO Roof Level
1 : 50