


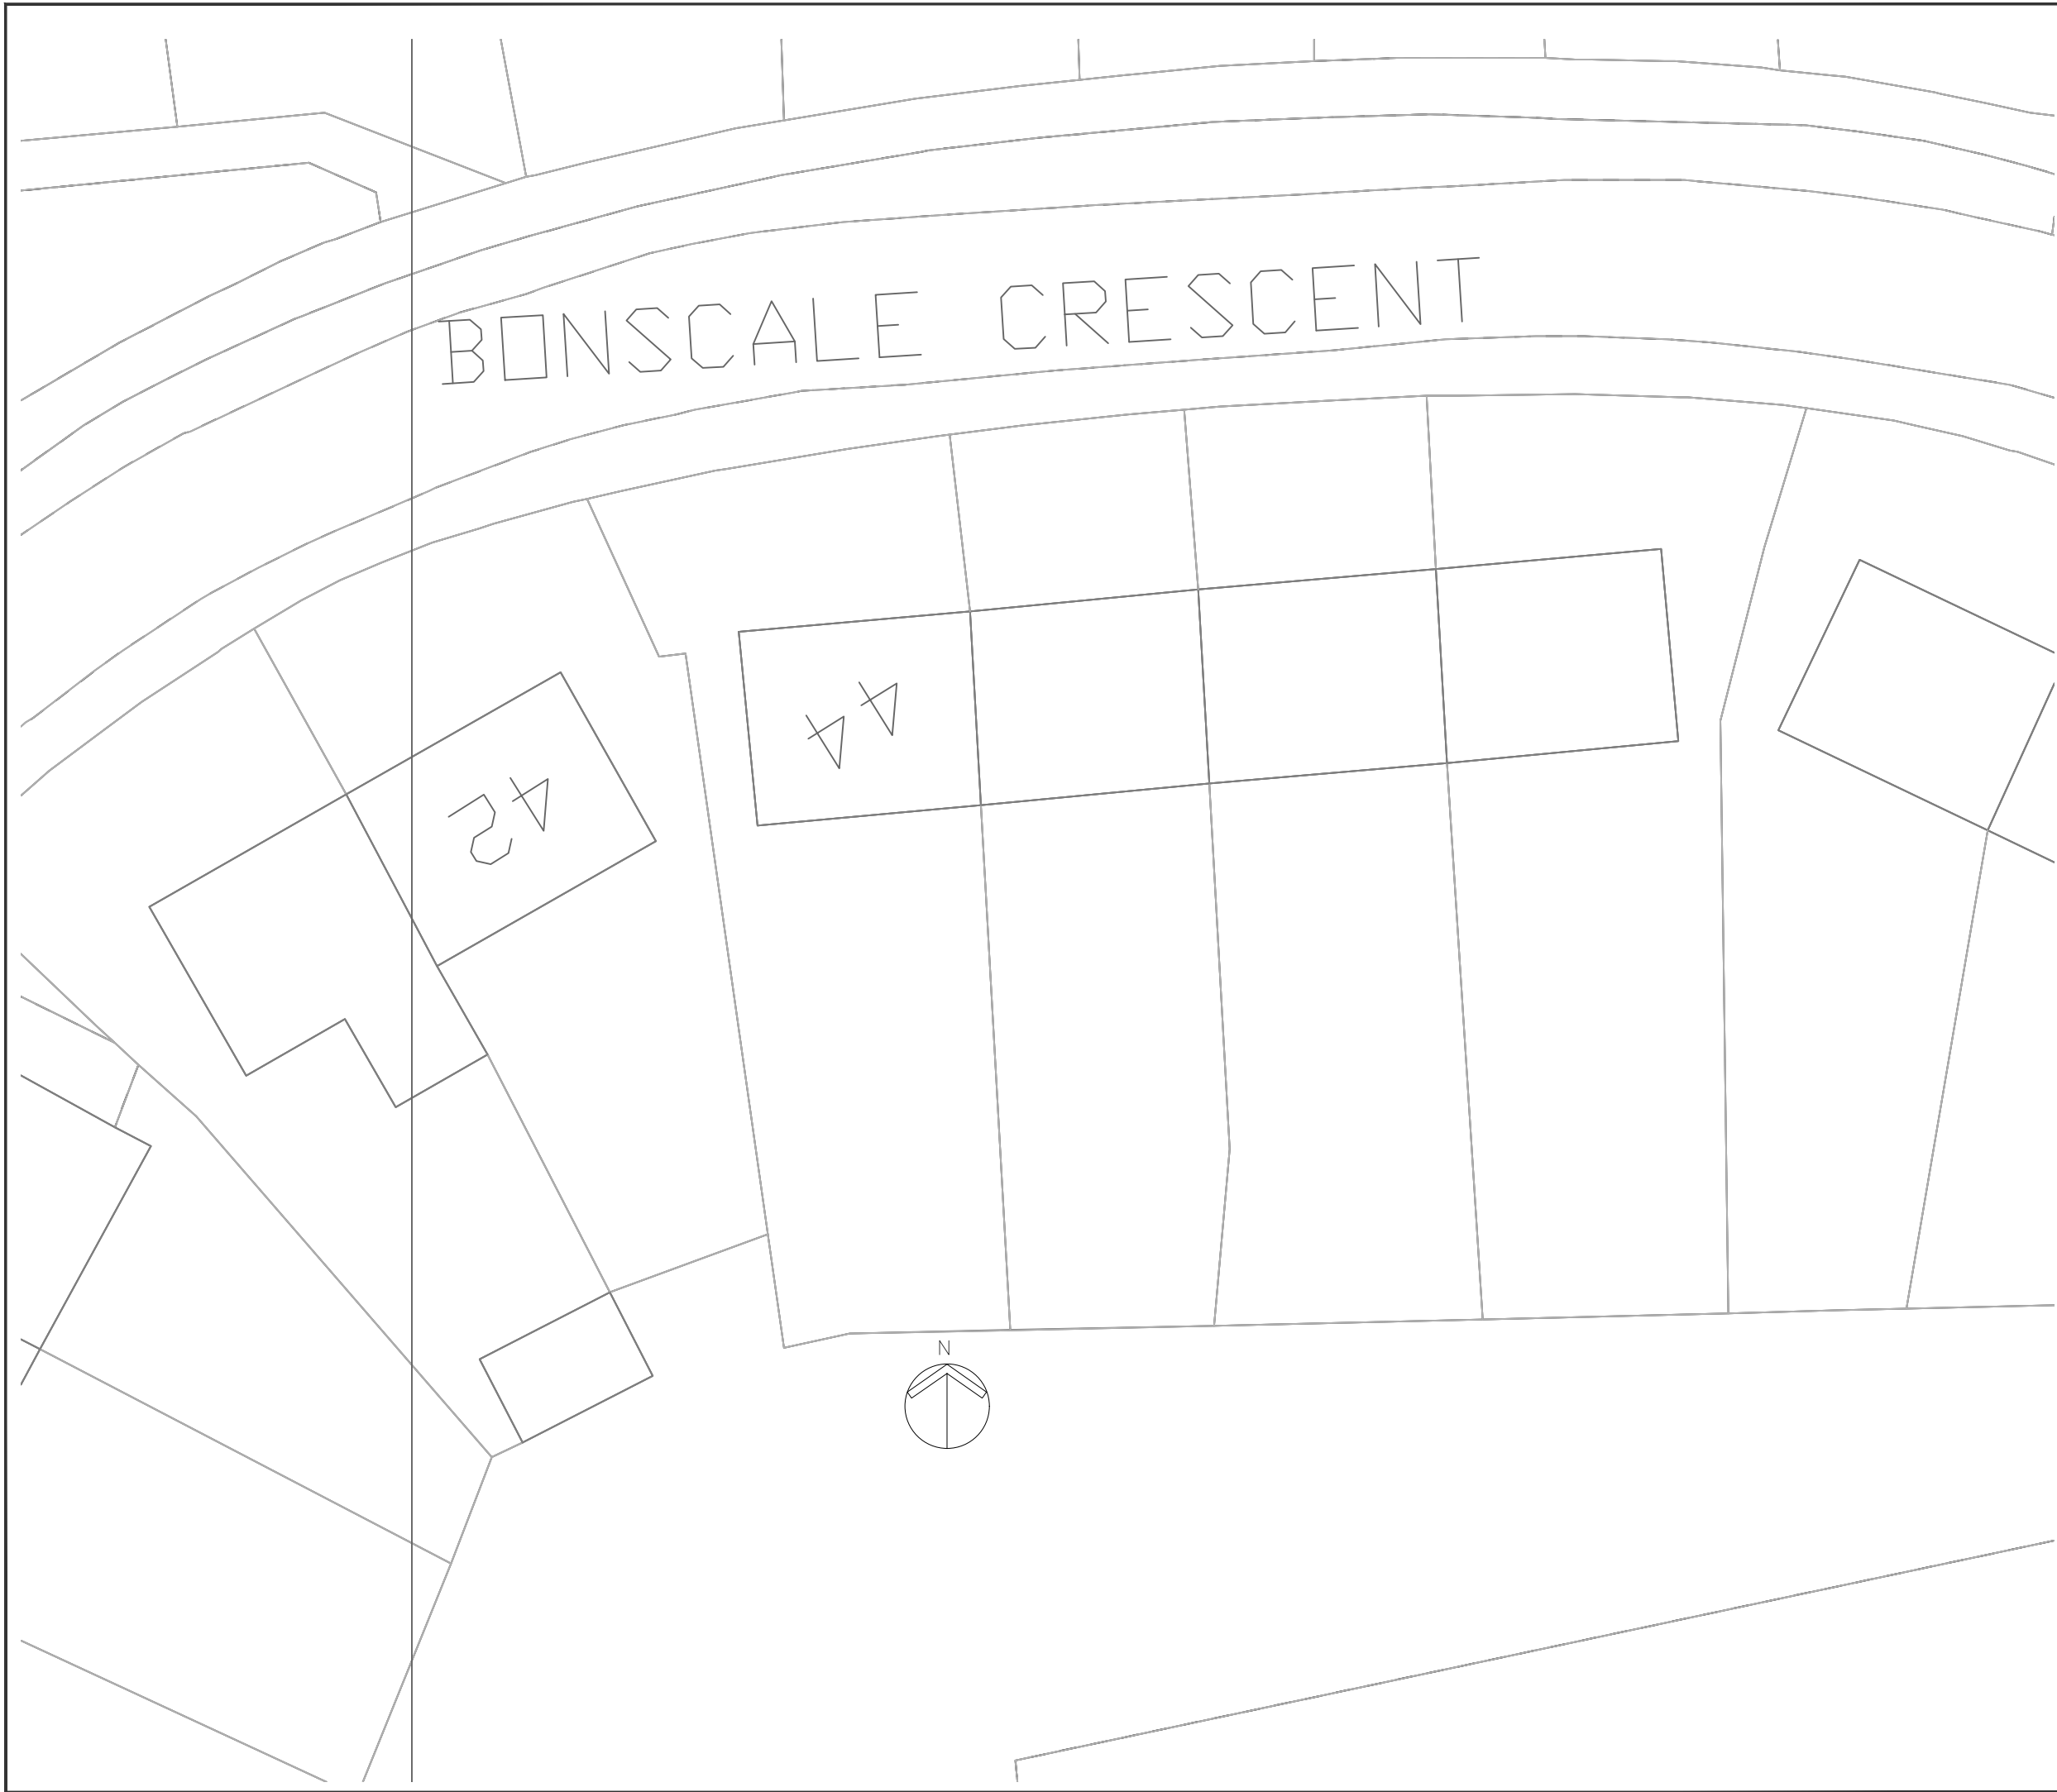

Notes: _____

© COPYRIGHT RESERVED

Boundaries' and hedges' notes removed.	05.05.23	VM	B
Template size and scale changed. 2m boundary wall requested by applicant instead of hedges initially applied for.	15.03.23	VM	A
REVISIONS	DATE	CHKD	No

StandOut Designs

High Street, South Milford, LS25 5AQ

Mob: 07503 819 194 Email: info@standout-designs.co.uk

Project 44 BONSCALE CRESCENT MIDDLETON, MANCHESTER M24 5LY	
Client VASILIS MALOUDIS	
Title EXISTING BLOCK PLAN	
Drawn EK	Scale 1:200@A3
Checked EK	Date FEBRUARY 2023
Job no 125	Dwg.No 11
Rev B	