



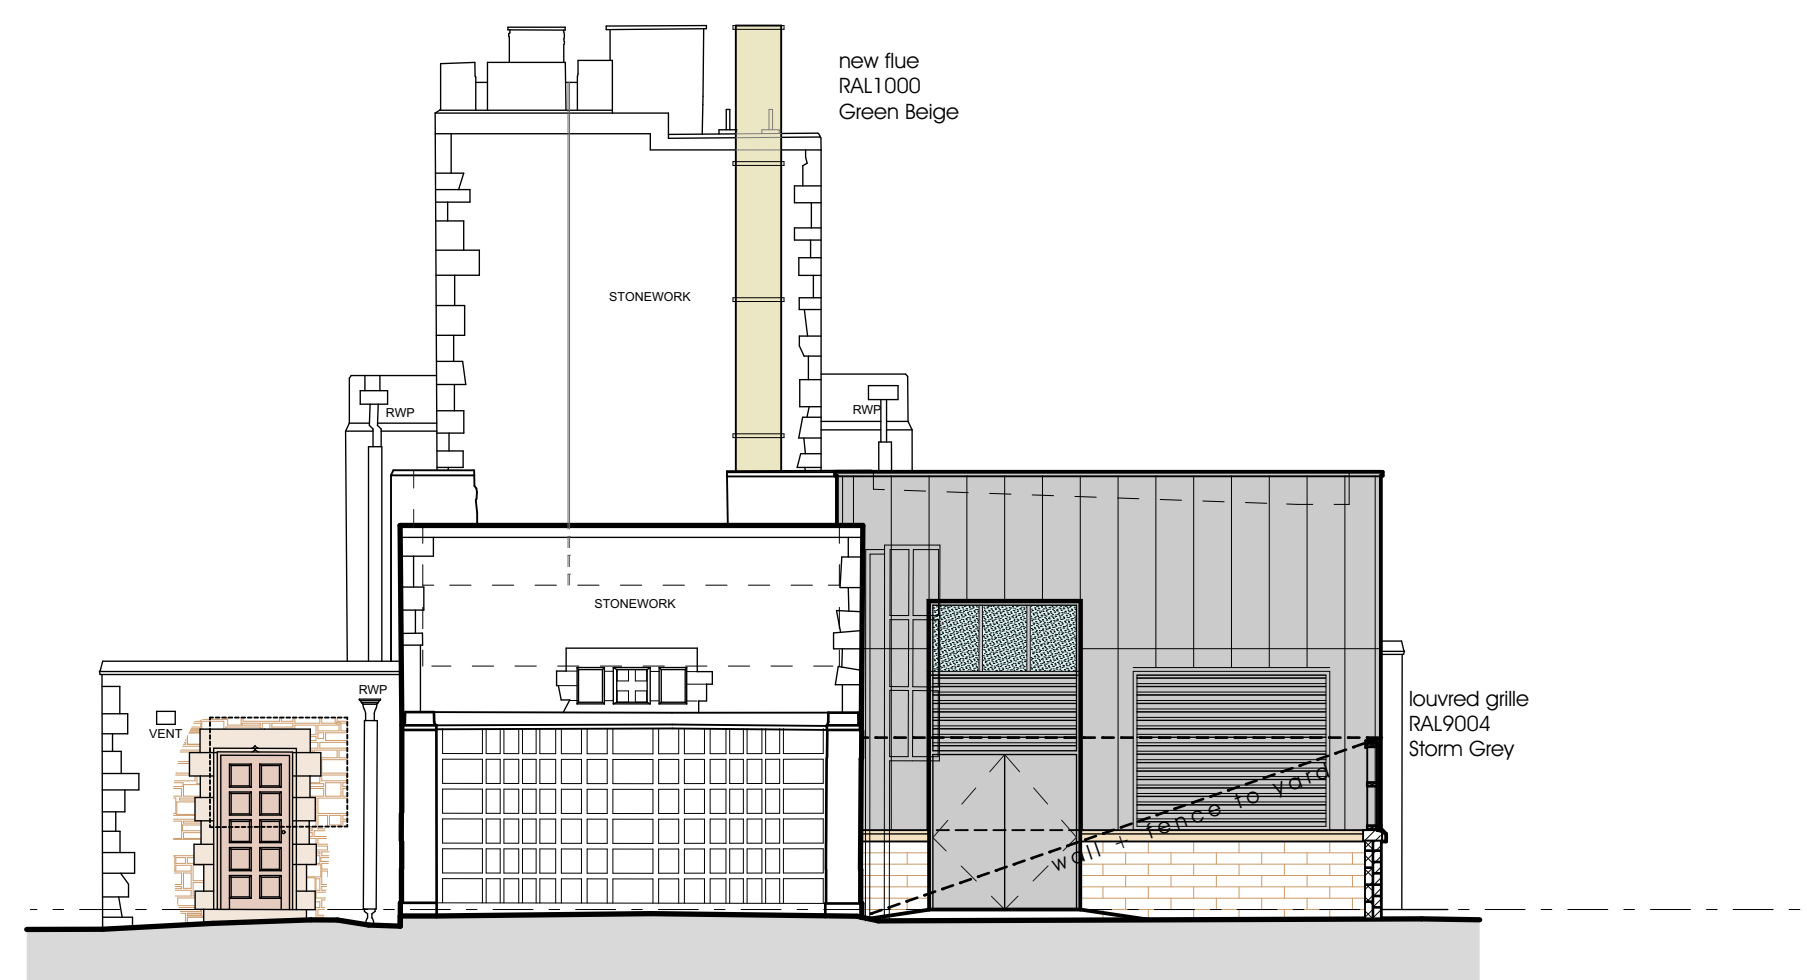

east

proposed extension approved under
previous application 20/01553/FUL
is not part of this application

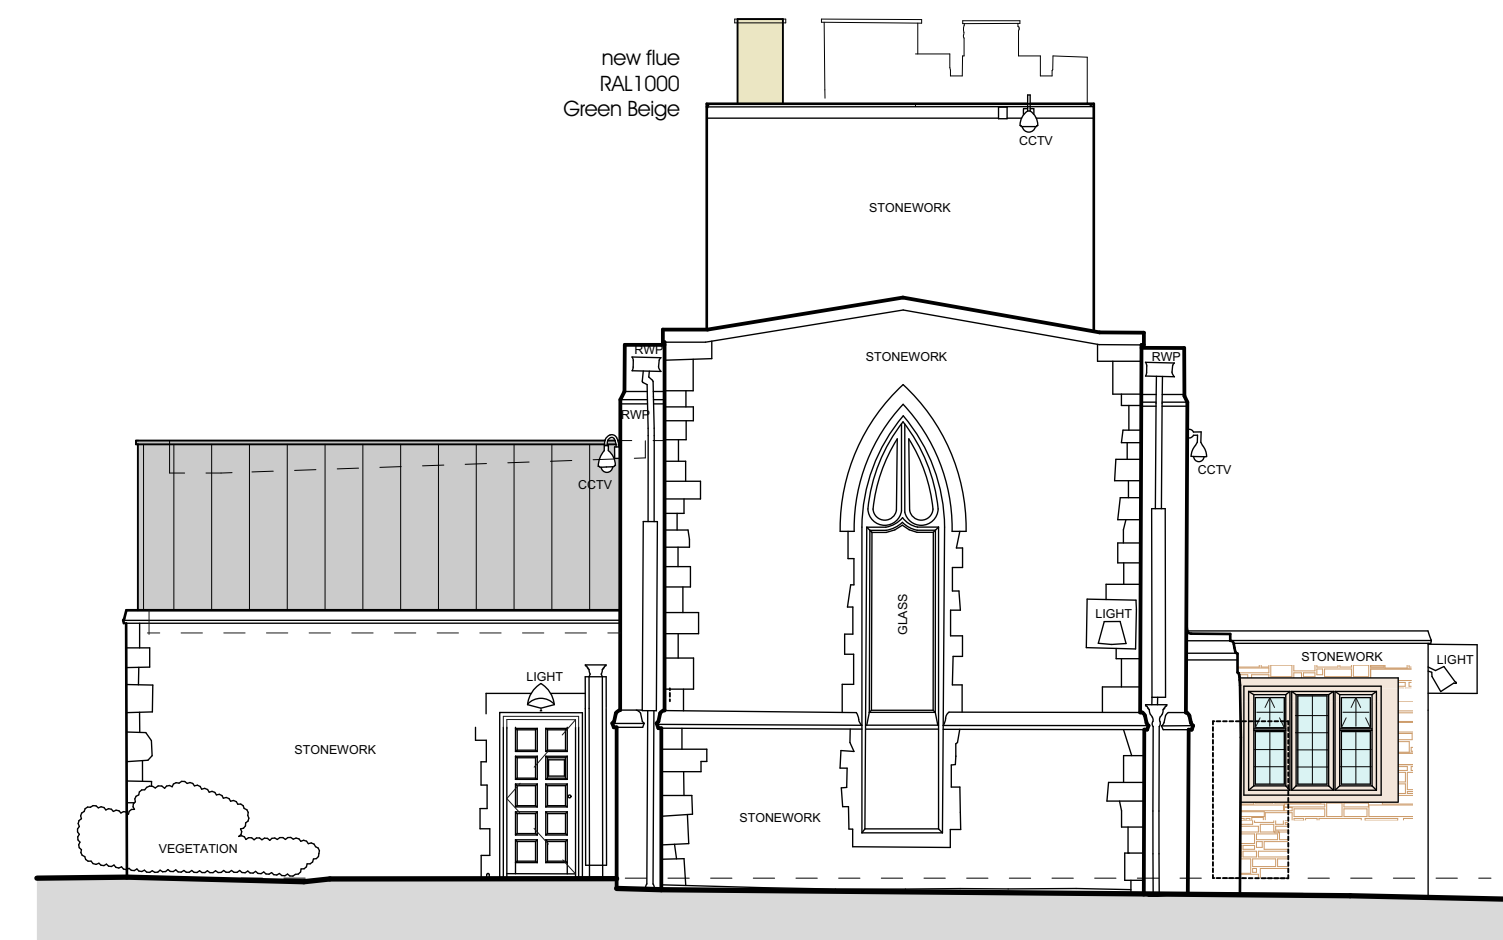


proposed extension approved under previous application 20/01553/FUL is not part of this application
west




proposed extension	X	covered walkway
proposed extension approved under previous application 20/01553/FUL is not part of this application		

south

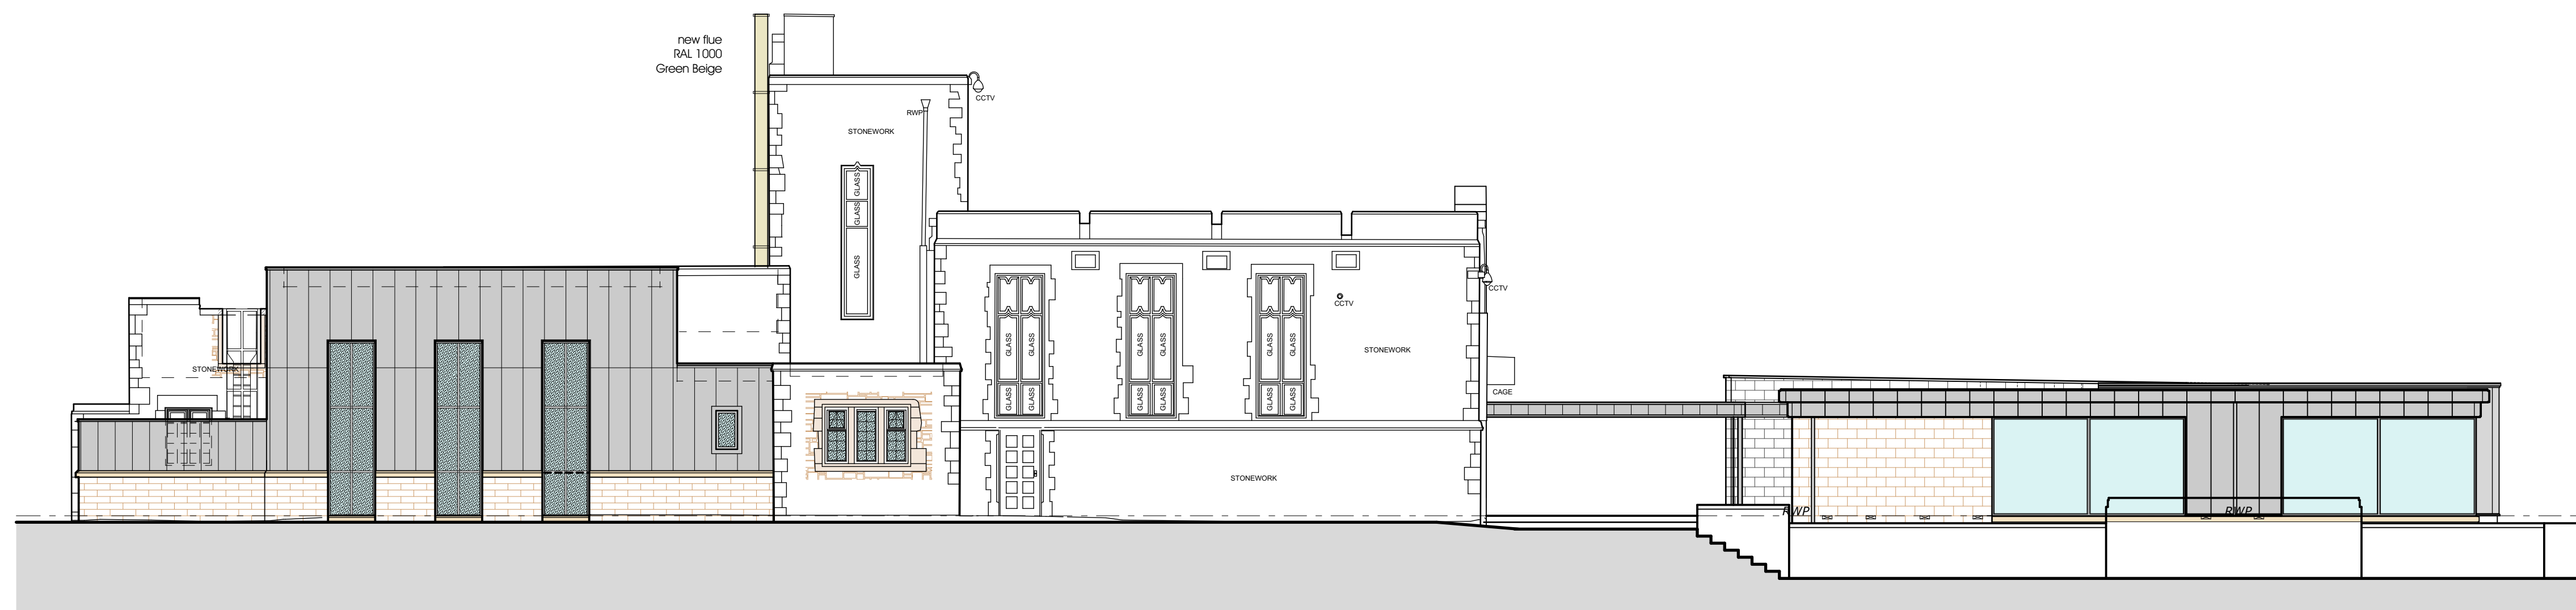


proposed extension approved under previous application 20/01553/FUL is not part of this application

north

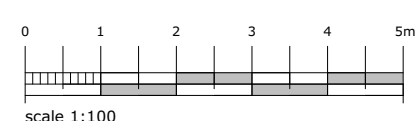

issue: © copyright in this drawing is vested in campbell drier partnership limited

A: original issue
B: 29.06.20: canopy sides removed, windows amended
C: 07.07.20: window fenestration amended, metal cladding added to waiting room
D:
E: 22.03.23 : aws : external flue added
F: 15.05.23 : aws : external flue colour amended

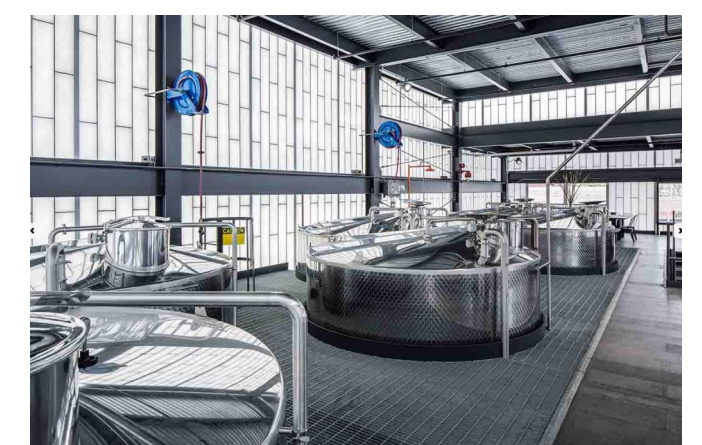

precedent images

NB: proposed extension approved under previous application 20/01553/FUL is not part of this application

campbelldriverpartnership
architects

client: rochdale borough council

project: extension and refurbishment

rochdale crematorium, rochdale

sheet: **proposed elevations**

job no:	20.115	dwg no:	010	F
---------	--------	---------	-----	---

scale:	1:100 @ A1	capricorn park blakewater road blackburn bb1 5qr t: 01254 297700 e: design@cdparchitects.co.uk
date:	04.06.20	
drawn:	dp	