


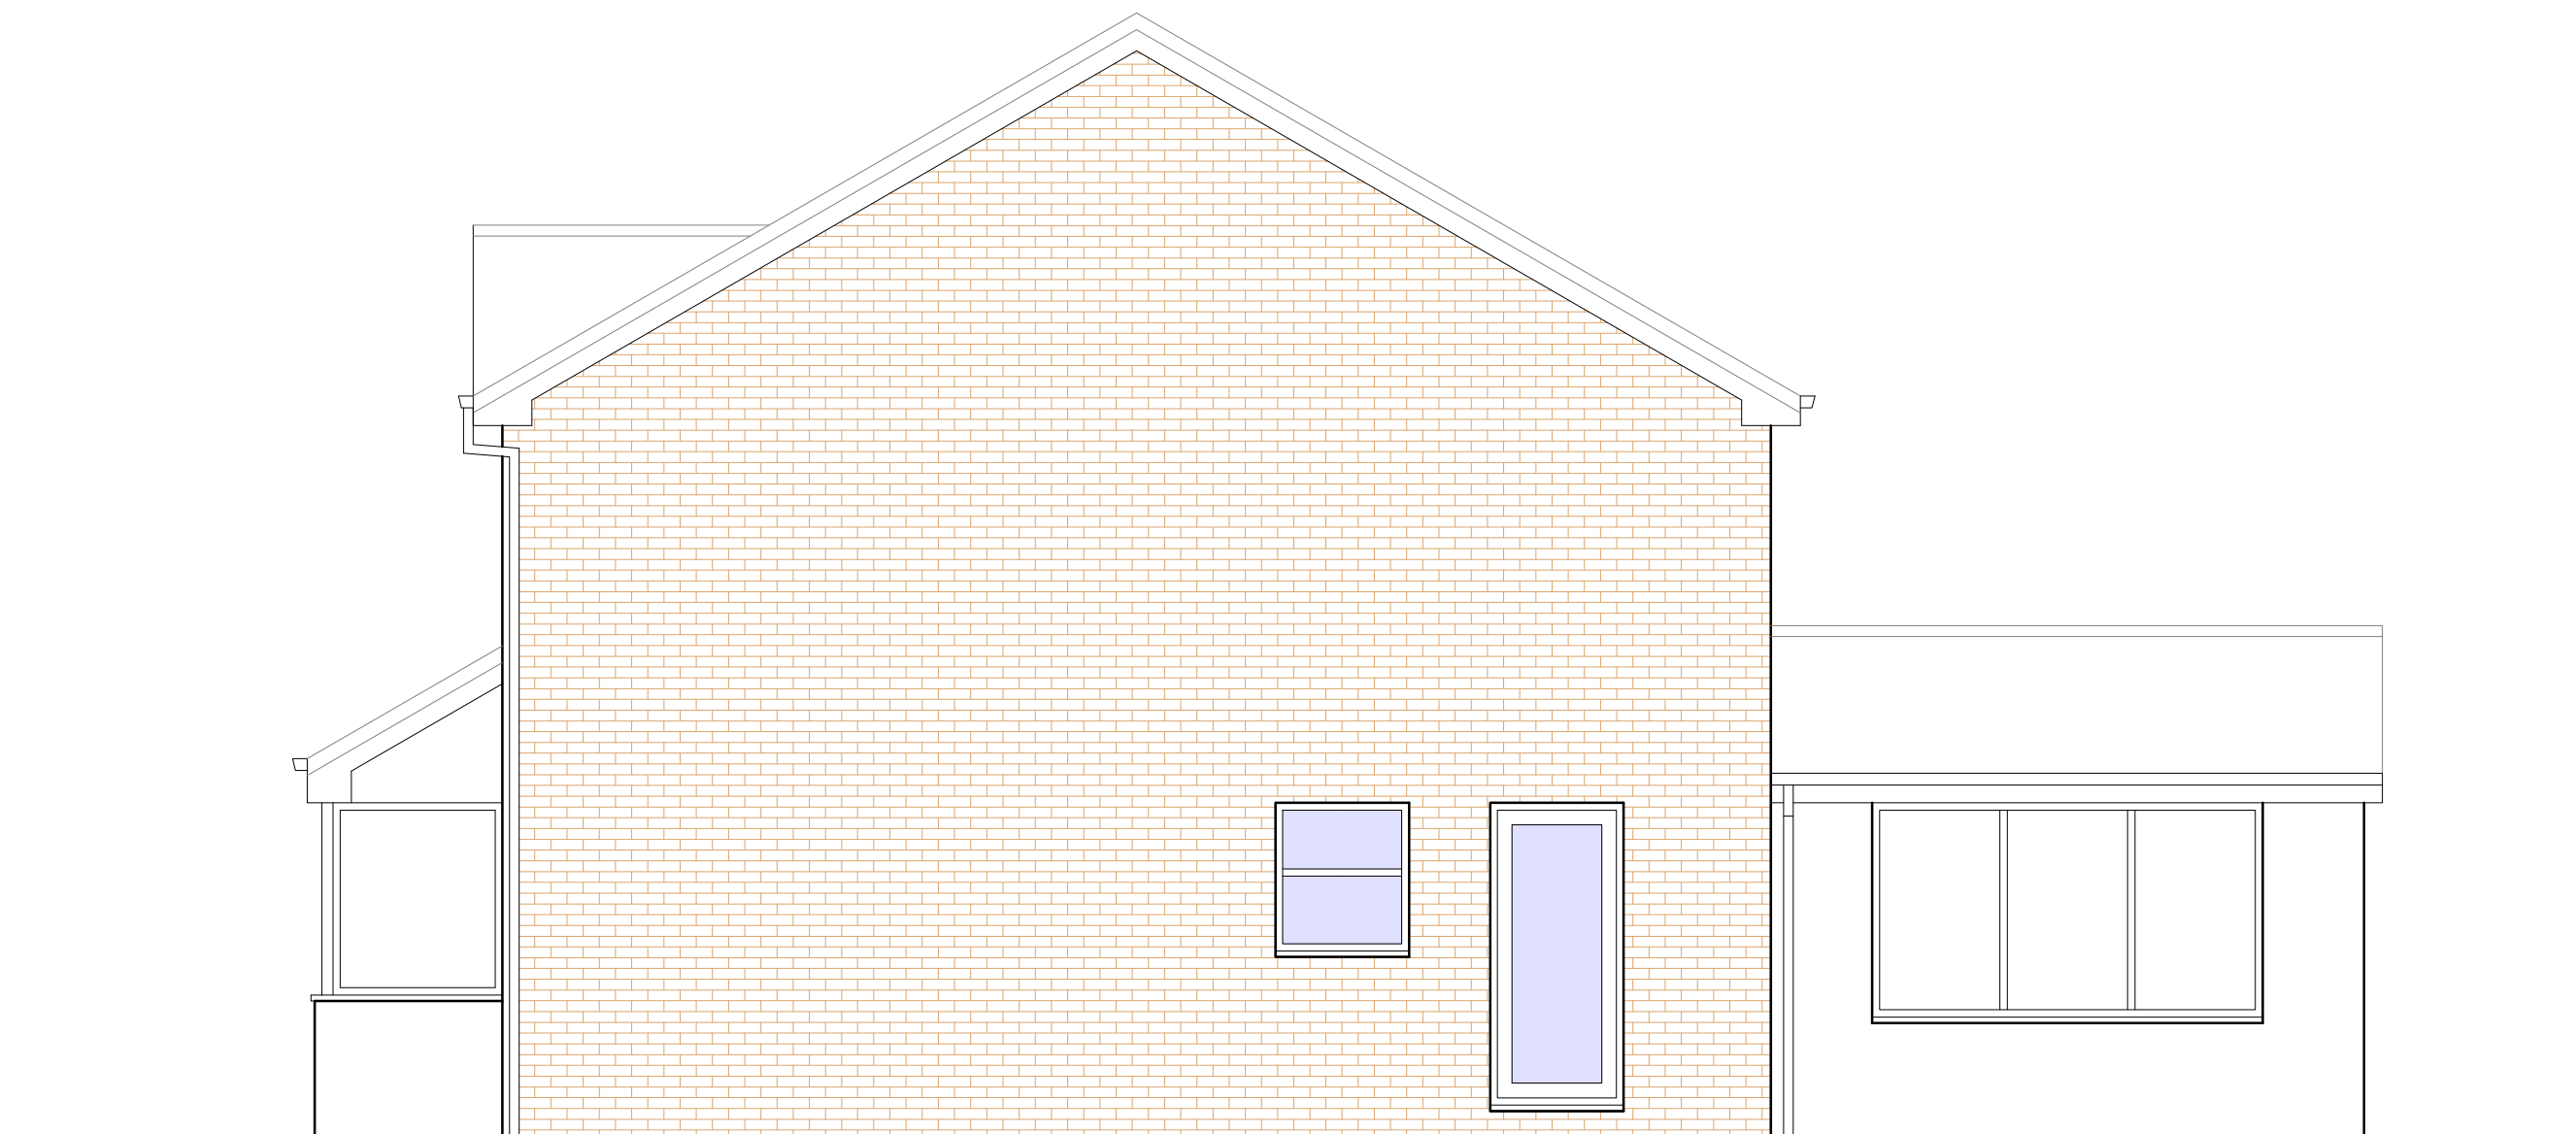


This drawing is provided as a document to gain either Planning Permission or Building Regulation approval purposes only. It is not a guarantee that Planning Permission will be granted.

This drawing and all contents are the copyright of James Campbell Associates Ltd. No copies to be made from the drawing & details within unless authorised by James Campbell Associates Ltd.

The contract for the works is between the client and his / her contractor. Contractor to visit site, study the details provided within the drawing and be familiar with both the work to be carried out in accordance with the details provided. Any stated dimensions to be checked to suit your own drawings and materials to comply with all relevant British Standards and carry a genuine BRC approval. The materials specified within this drawing are a guide for the contractor as they are recognised materials with genuine BRC approval. The contractor who decides to use any different materials than those stated must notify the client to confirm James Campbell Associates Ltd.

Any discrepancies discovered or items found that where not visible at the time of the initial survey should be reported to James Campbell Associates Ltd for consultation with our client.

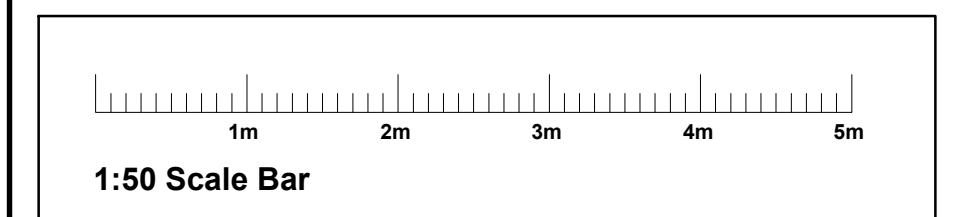

DRAWING TITLE

PROPOSED SCHEME 1 ELEVATIONS



PROJECT

PROPOSED EXTENSION

LOCATION

**19 Hawthorn Road
Bamford
Rochdale**

DRAWN:-	Martin D. Ashworth
DATE:-	May 2024
SCALE:-	1:50 @ A1
ISSUE:-	B

DRAWING NUMBER:-
24.3353.SC1.2B