


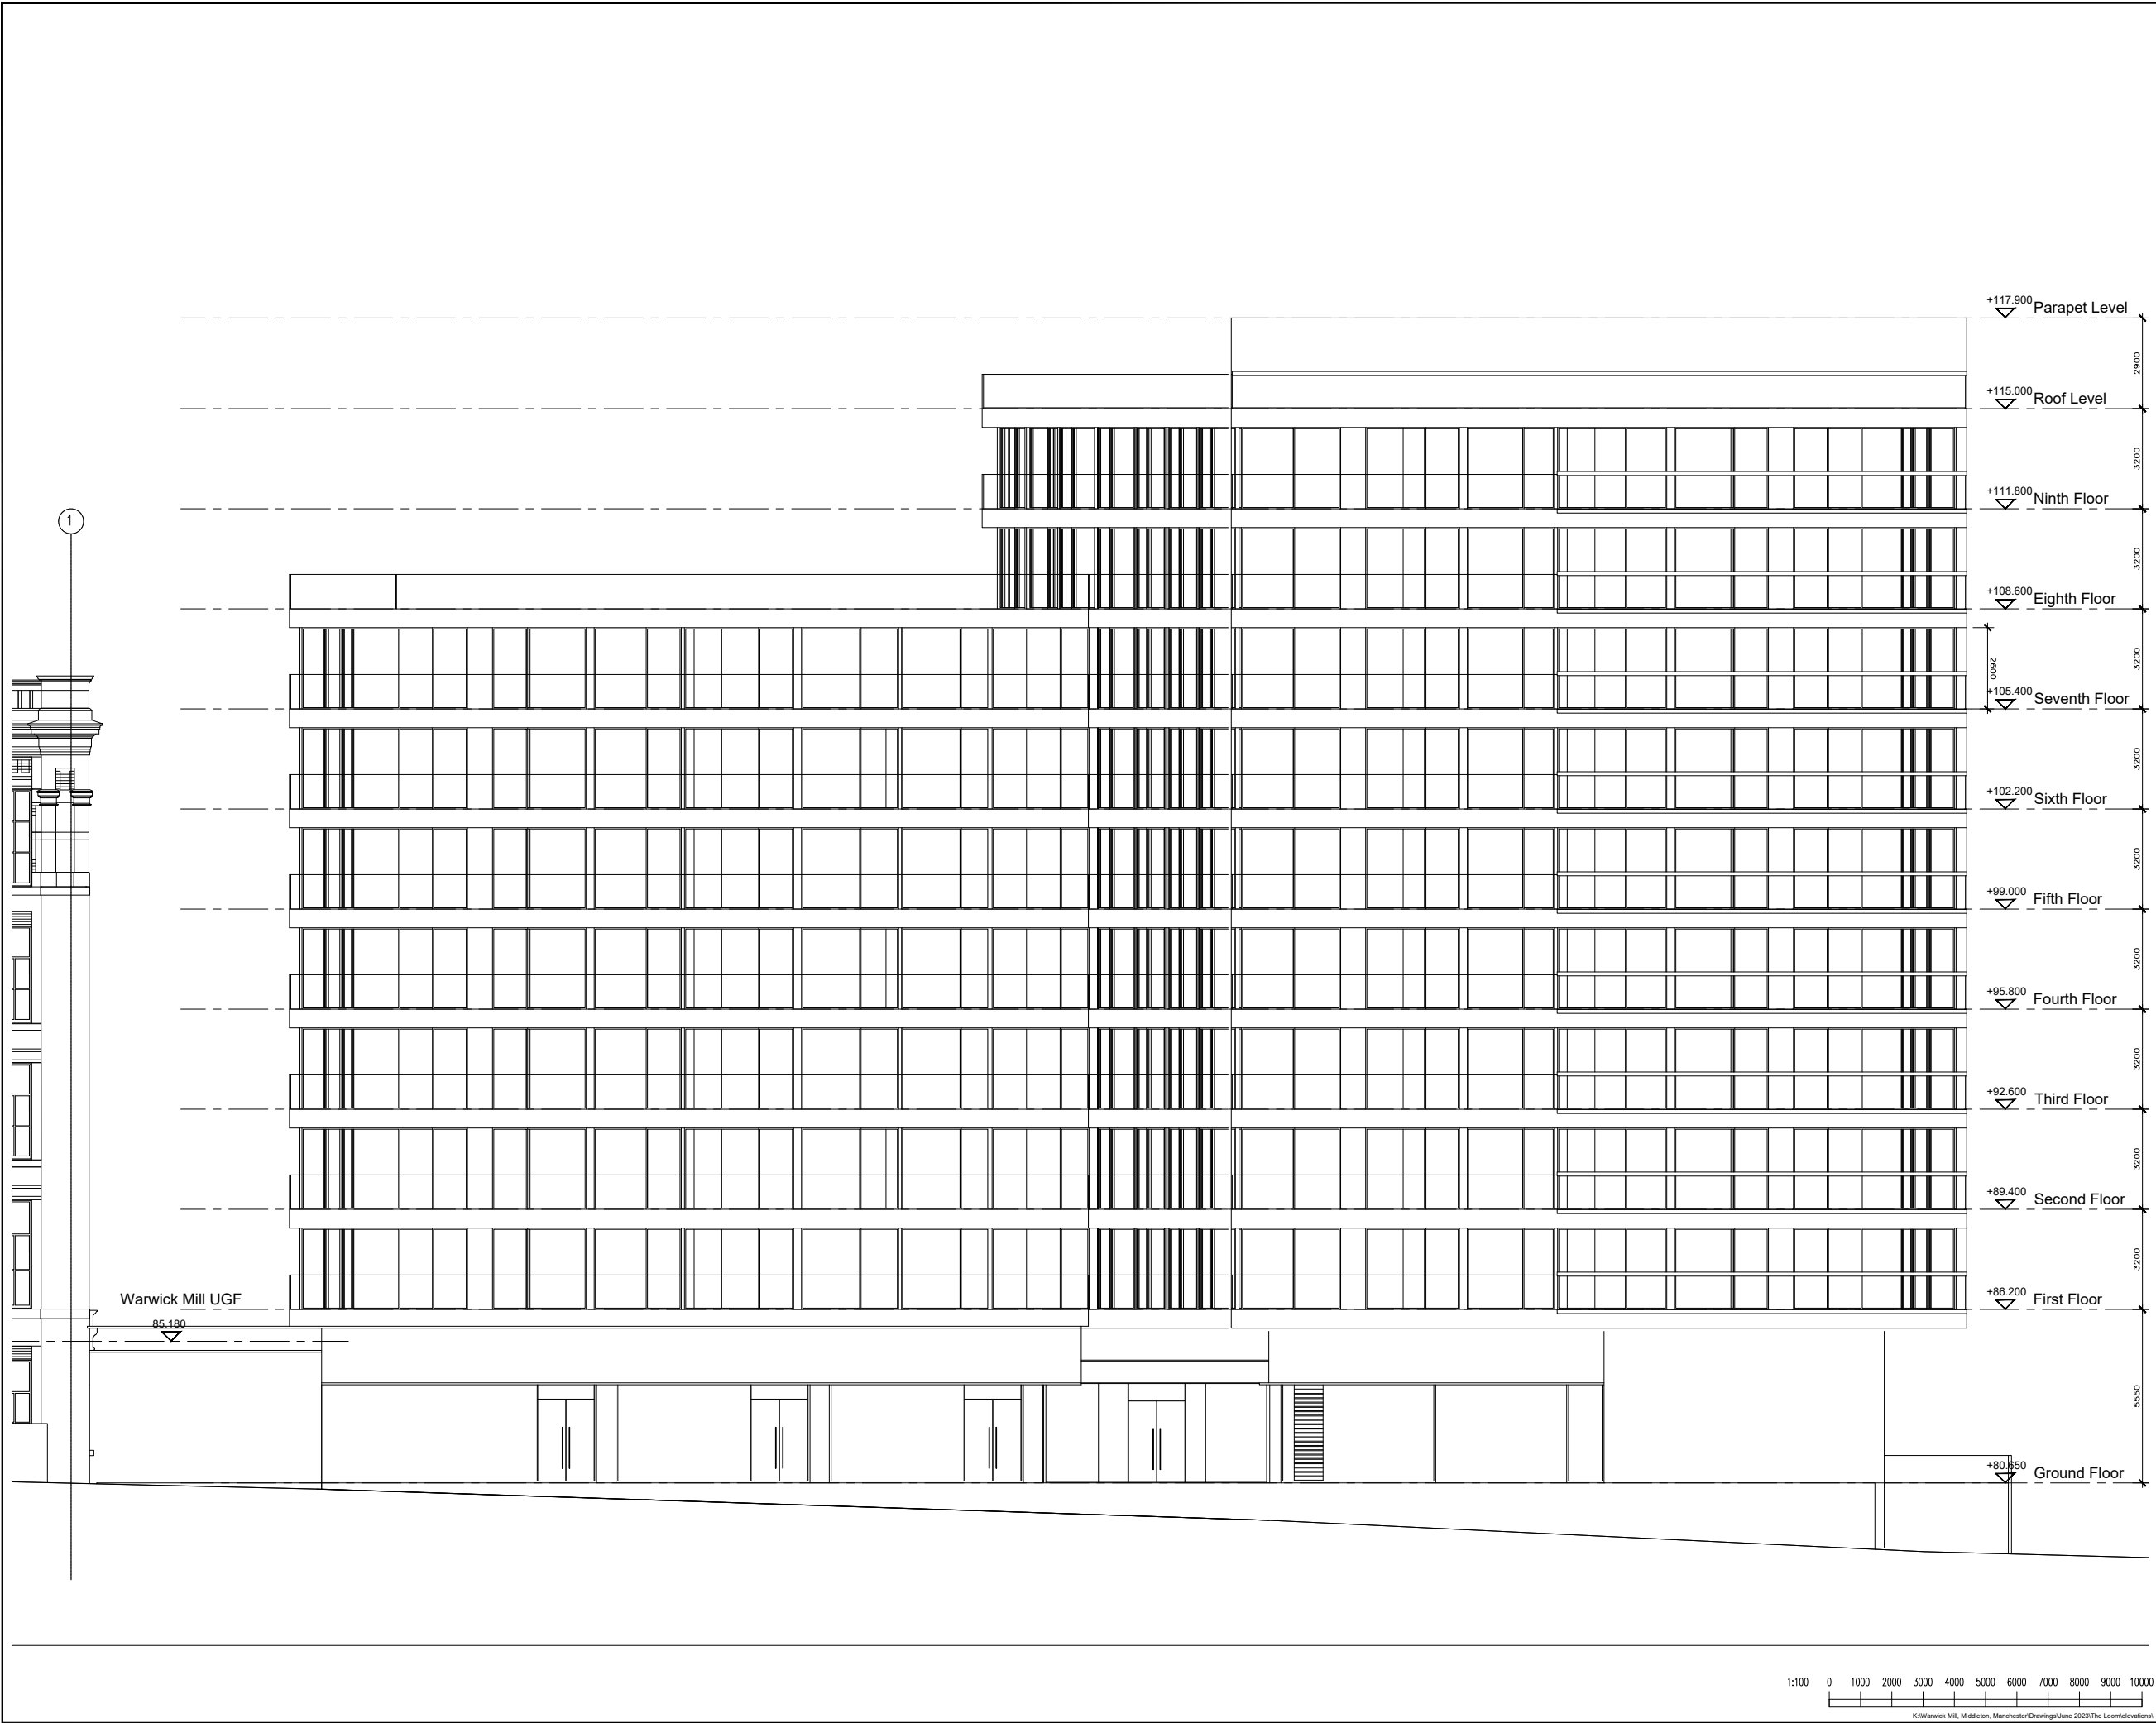

Notes :

- Dimensions are to be checked on site before fabrication and construction
- Any discrepancies are to be immediately notified to the architects
- Structural measurements are to be taken from the structural engineers drawings
- Do not scale
- Copyright reserved by GMA

DESCRIPTION		DATE	
DRAWING ISSUE STATUS			
PLANNING			
GMA ARCHITECTURE Architects and Designers			
UK House 82 Heath Road Twickenham TW1 4BA Telephone 020 8891 5859 Fax 020 8607 9933 Email enquiries@gmaarchitecture.co.uk			
Client Chris Melvin			
Project Warwick Mill Middleton Manchester			
Drawing The Loom Residential Development Elevation - Floor Levels			
Scale 1:100@A1	Date June 23	Drawn SJS	IL
Type 01	Client	TL-PA-205 -	

