



Masonry Specification Below DPC

Level	Strength (N/mm ²)	MORTAR (BS5628)	DENSITY (kg/m ³)
Foundation blocks (355mm Wide)	3.6	M6 / (ii)	Min. 600


Note:
Foundation blocks below DPC to comply with
BS EN 771-4: 2011 +A1:2015, BBA certified

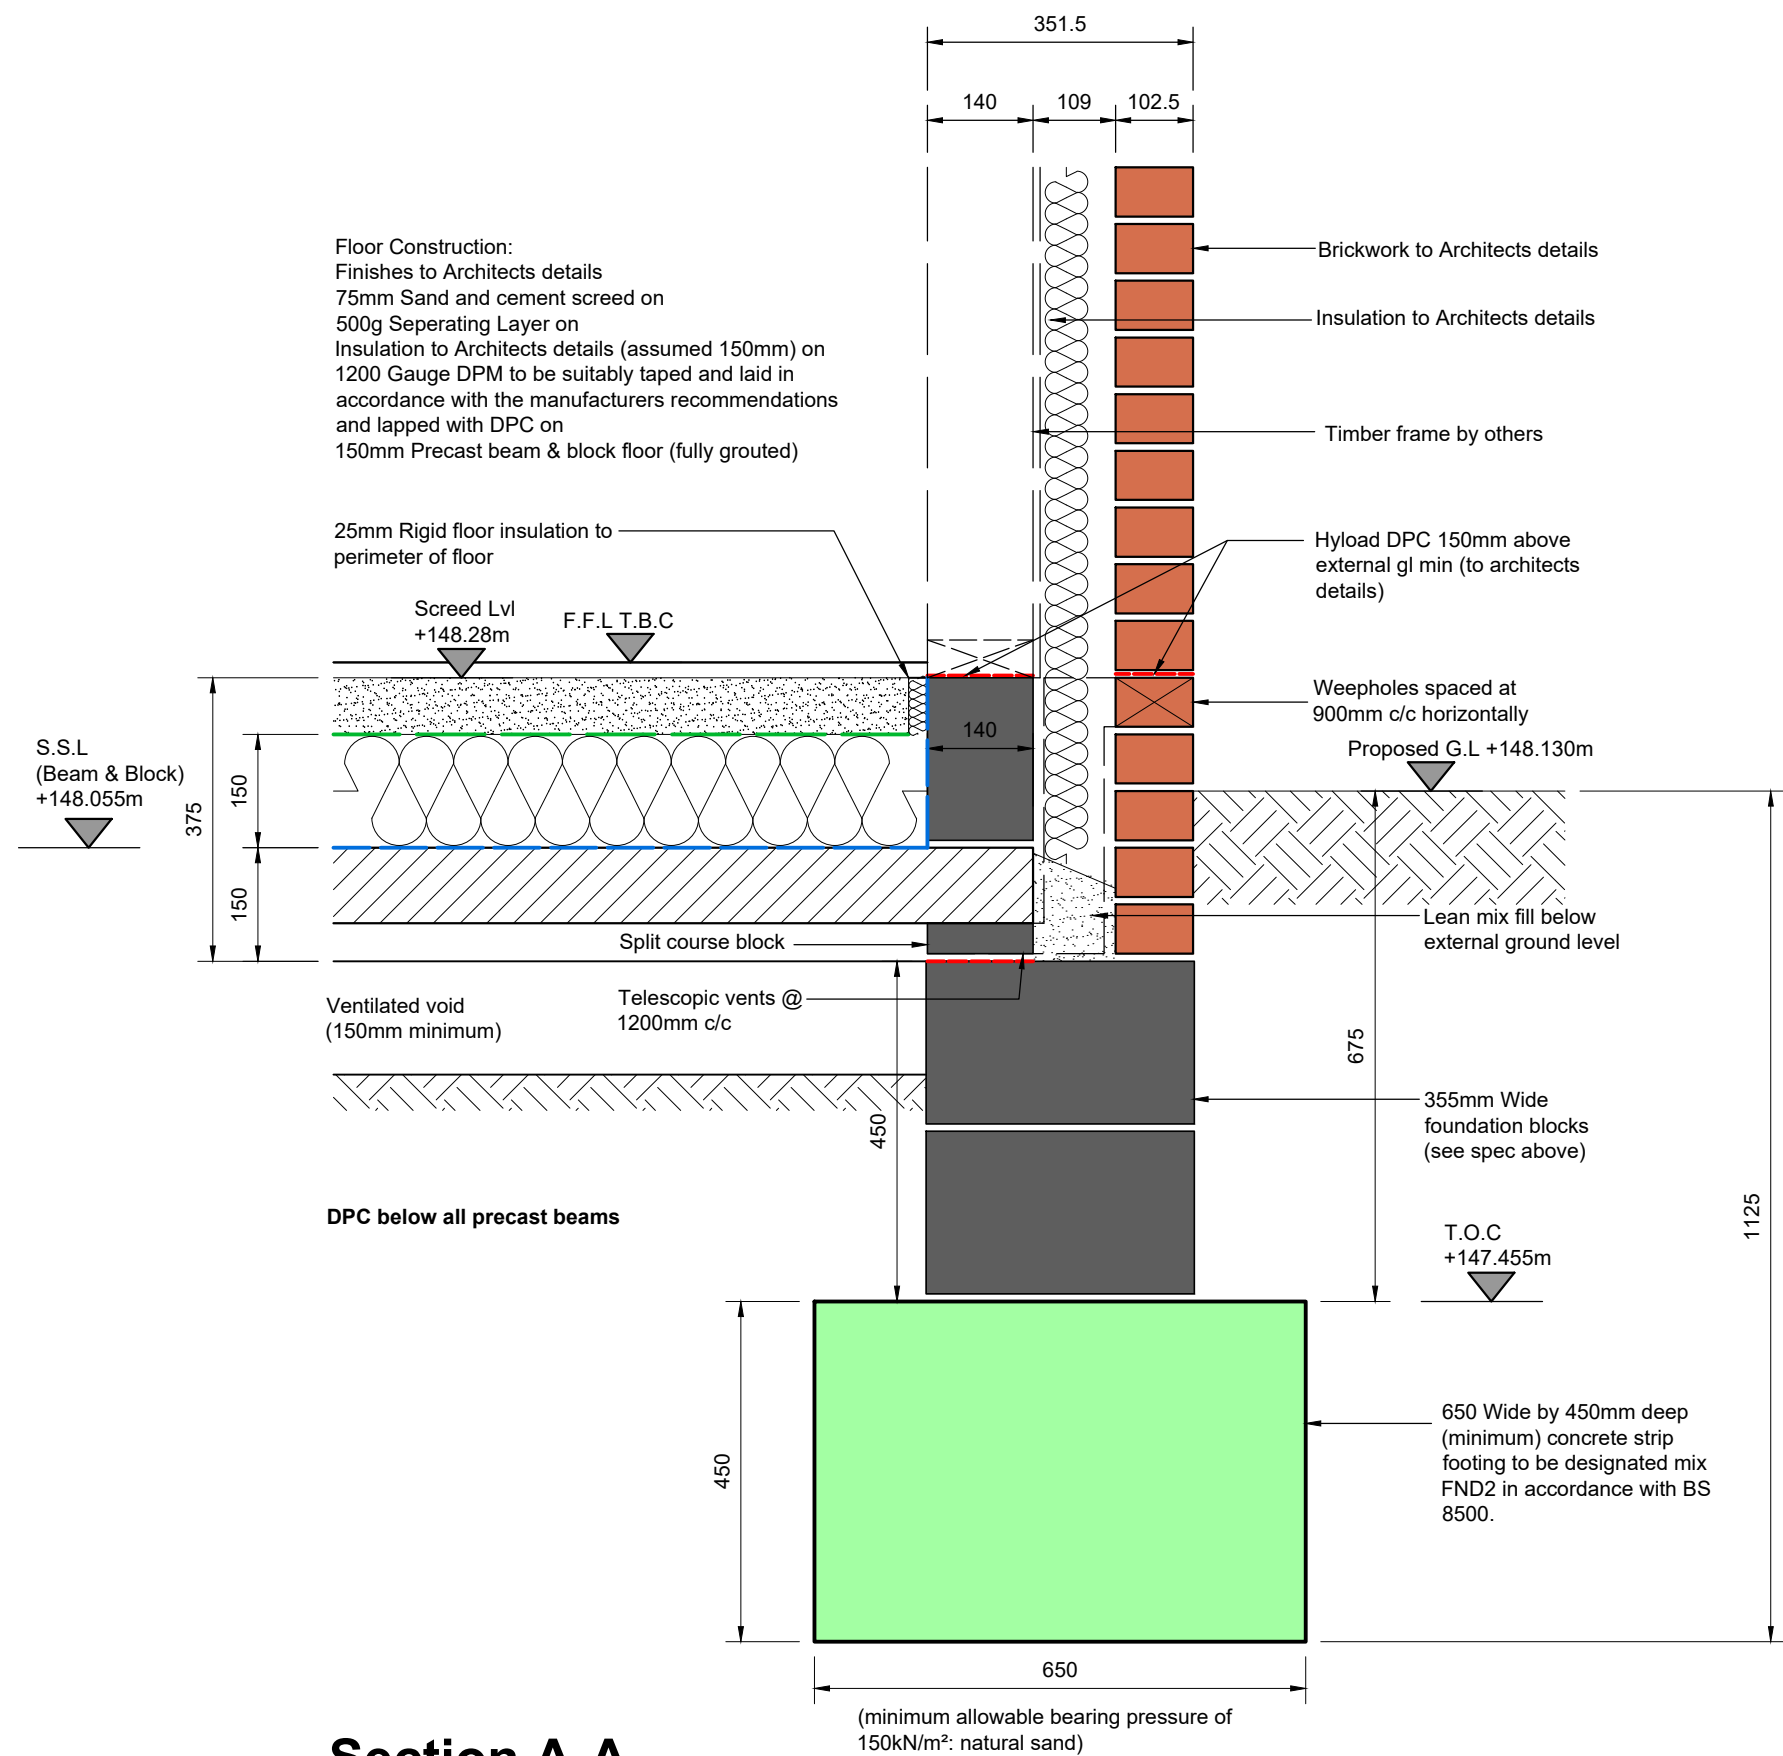


Section A-A
(Scale 1:10)

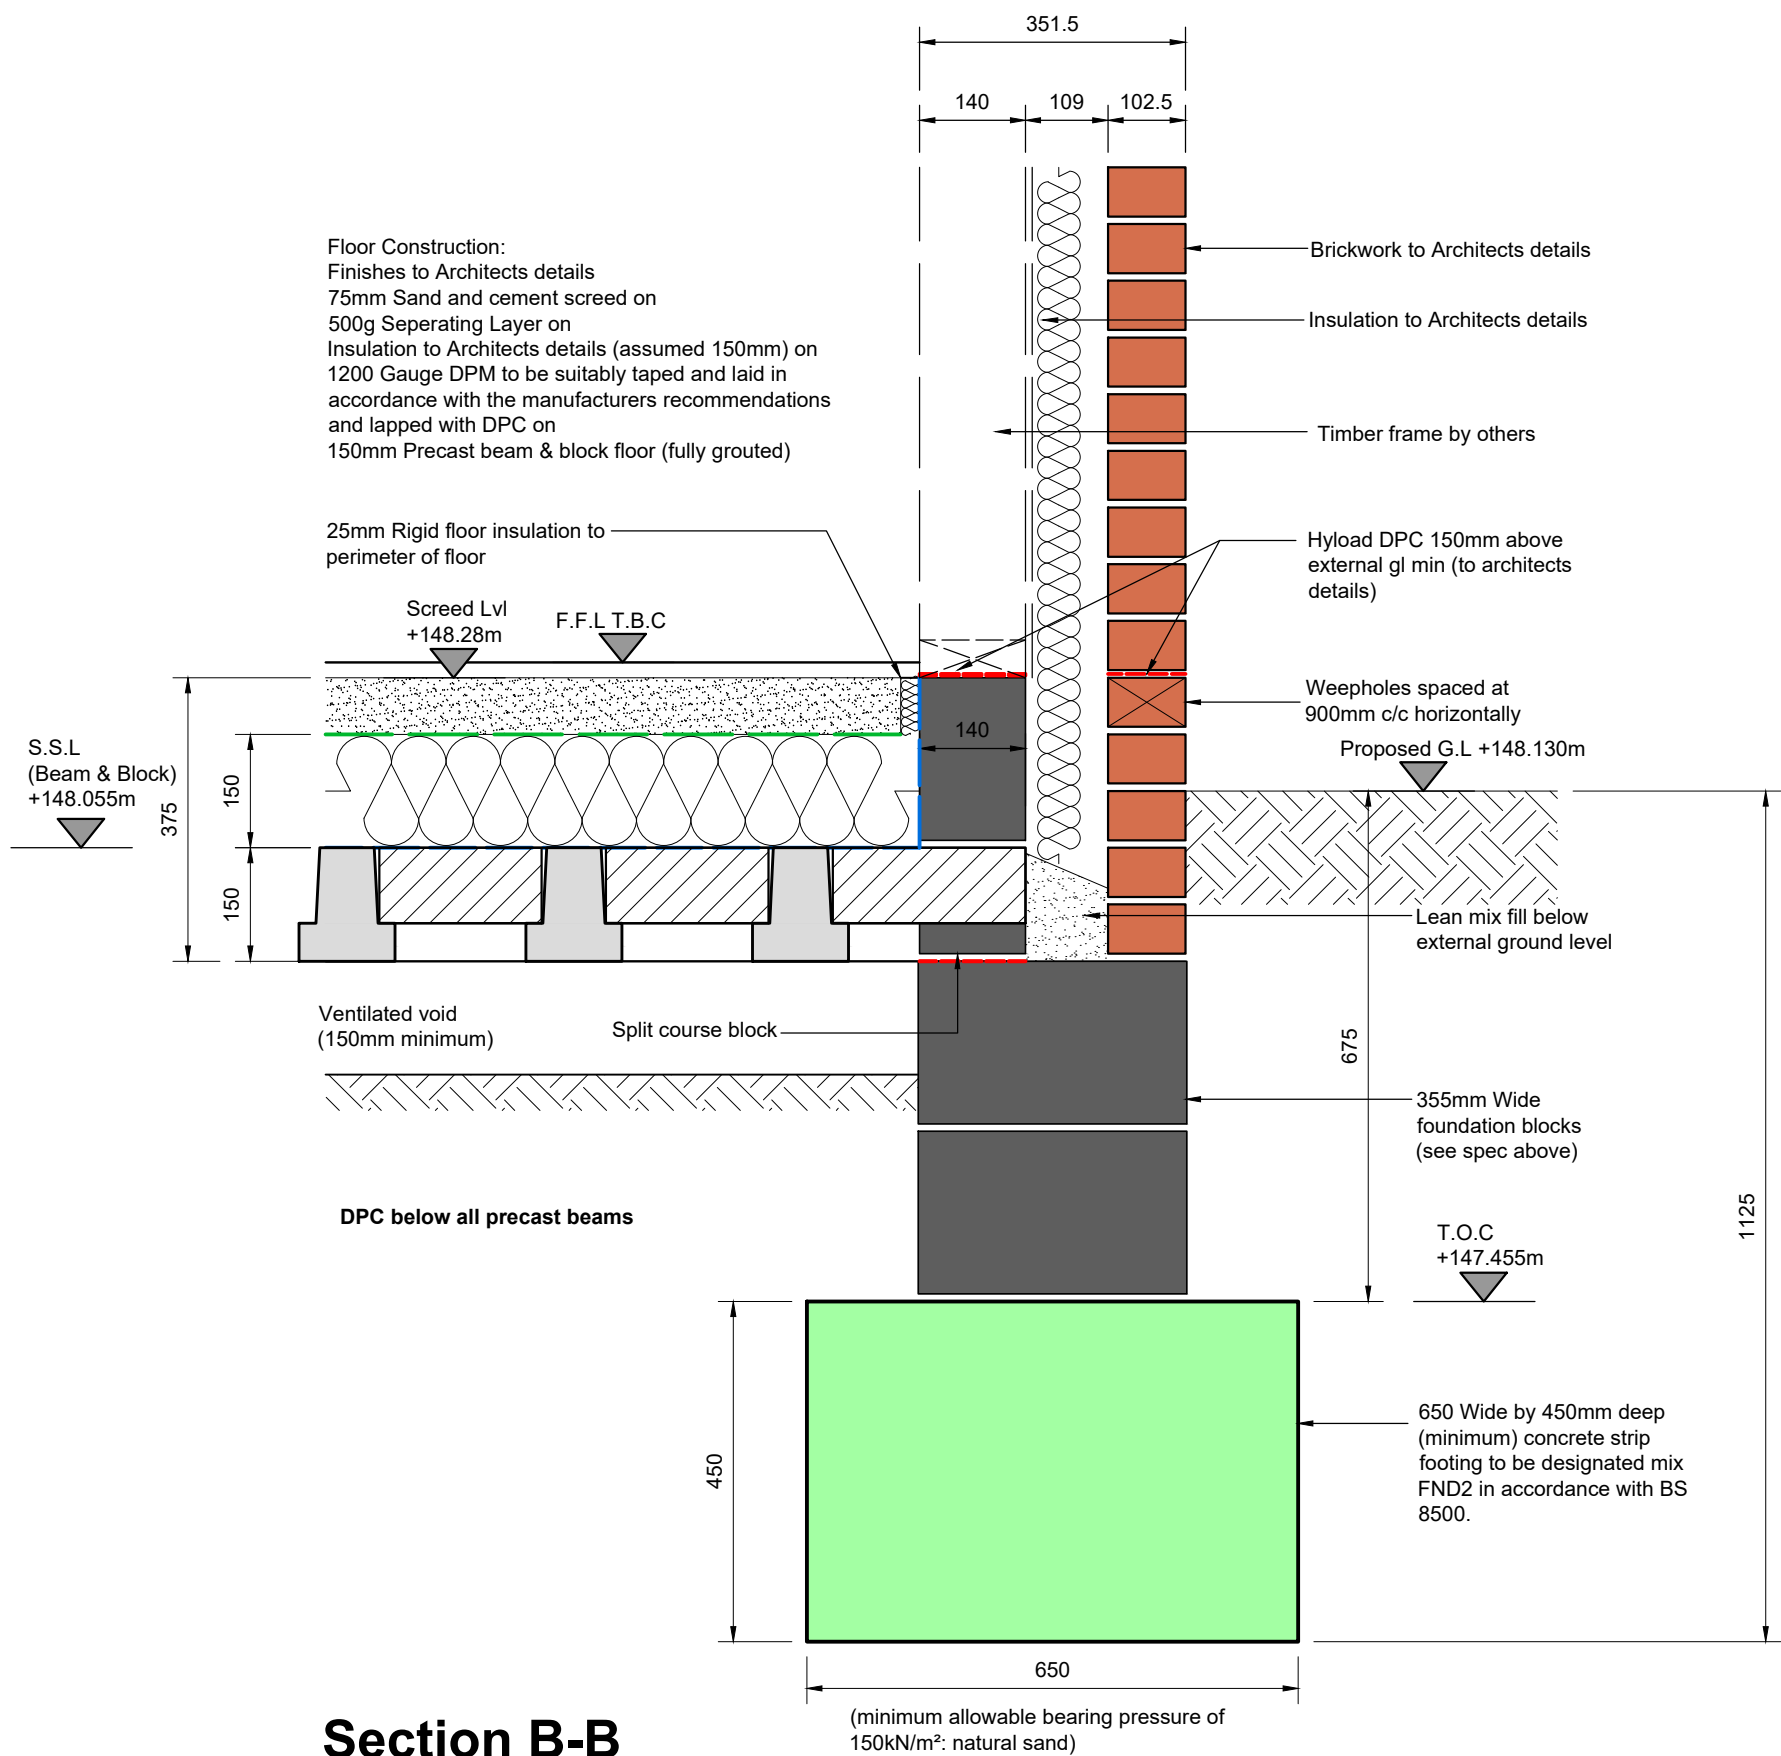


Section B-B
(Scale 1:10)

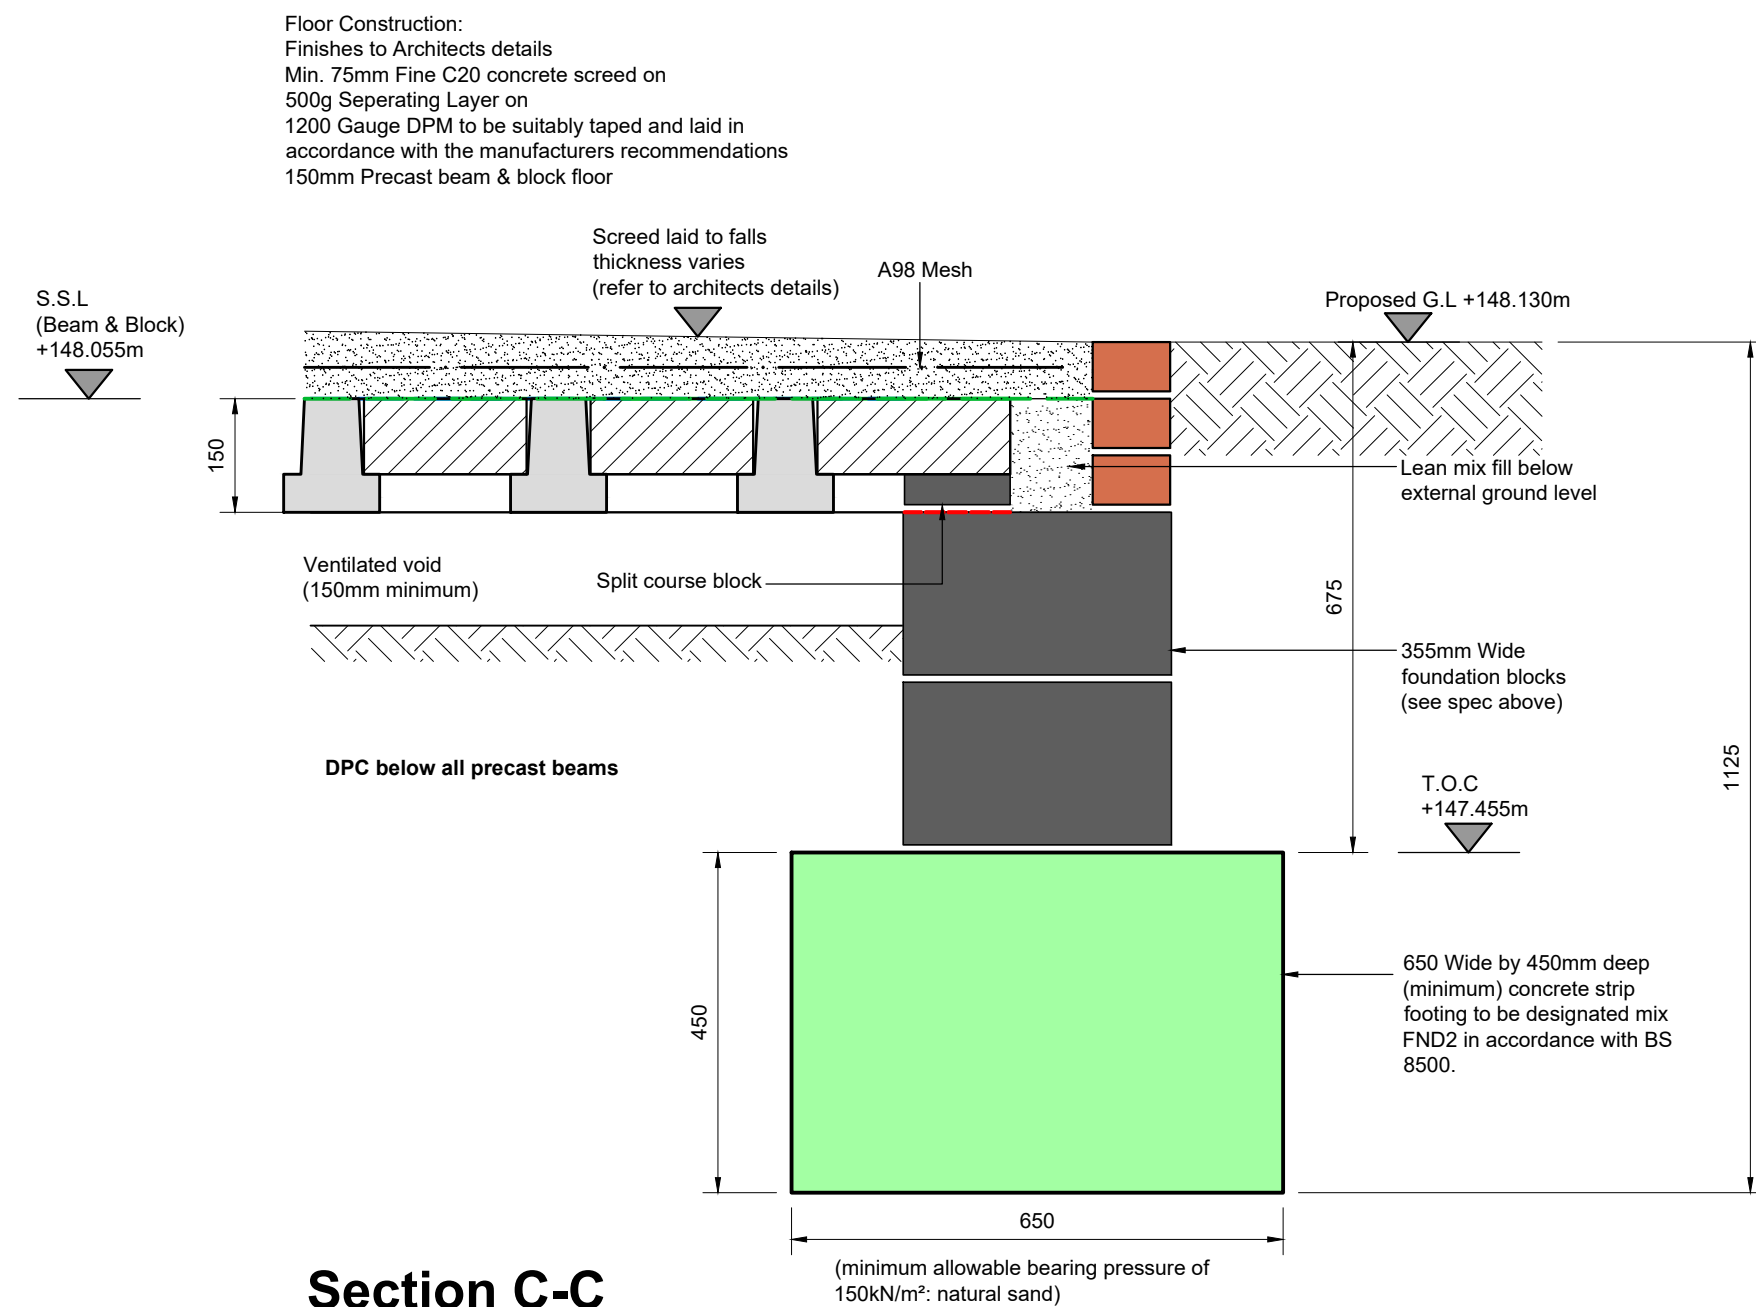

Section C-C
(Scale 1:10)

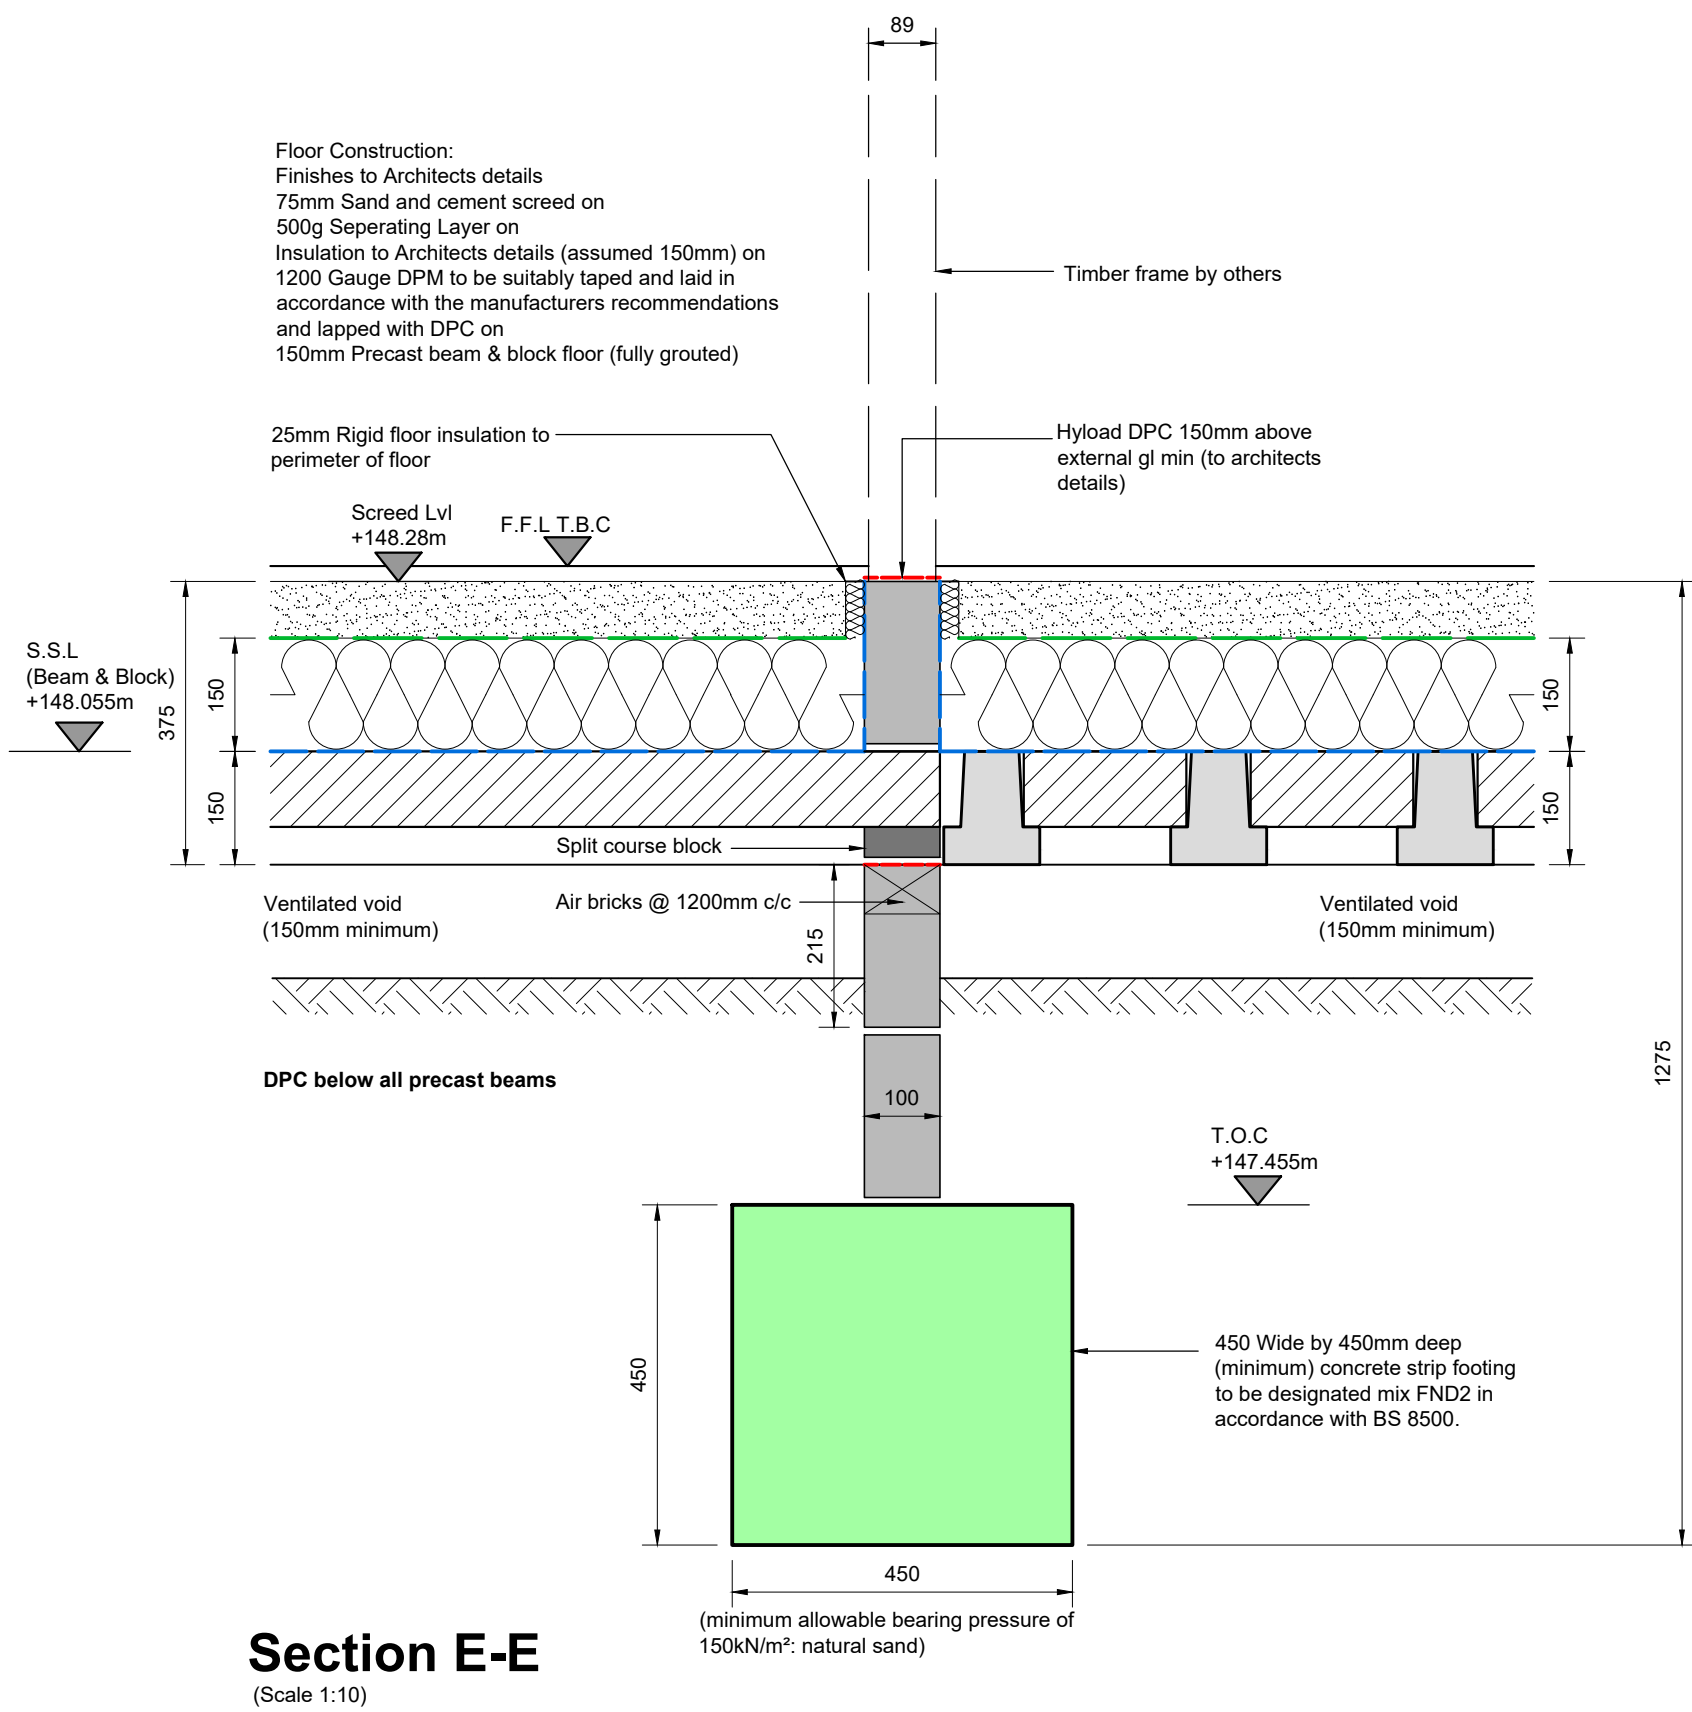

Section E-E
(Scale 1:10)

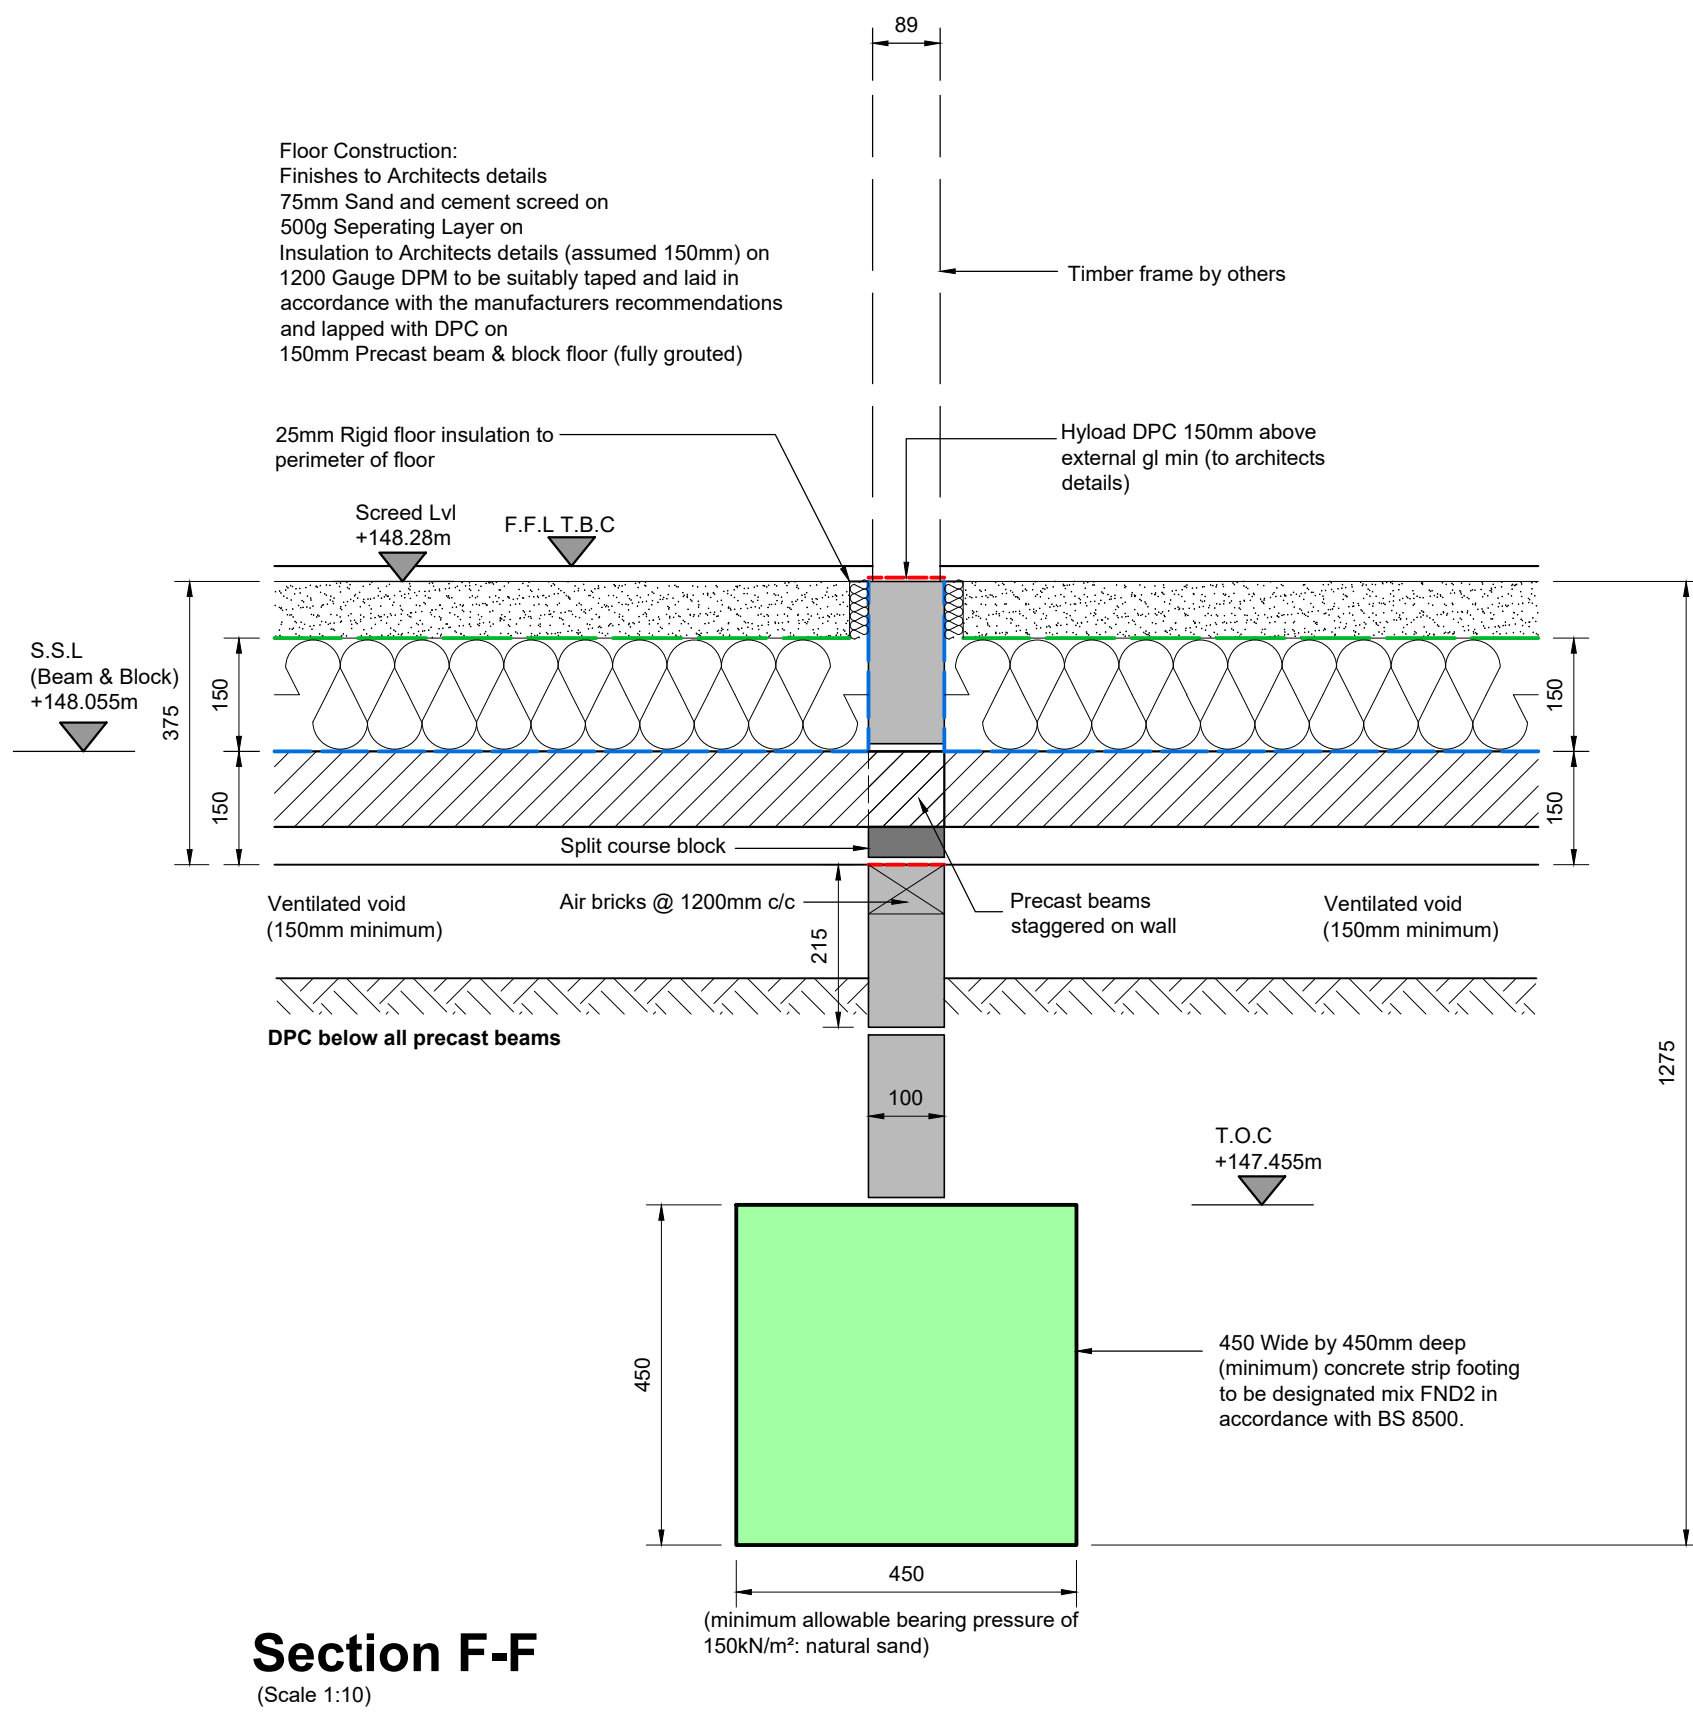

Section F-F
(Scale 1:10)

Refer to drawing EBC01070-100-1-PLT8 for foundation section locations

Refer to Architects drawings for all setting out and pop up positions

Rev.	Date	Description	Status	Rev. By
P2	29.05.23	All Levels Revised	Preliminary	MM
P1	02.05.23	First Issue - For Comment	Preliminary	MM



Project Proposed Housing Development,
Dobfield Road, Rochdale OL16 3AW

Title Plot 8 - House Type 03 (B1)
Foundation Sections Sheet 1 of 2

This drawing is the property of Elliot Bond Consulting Ltd and must not be reproduced without permission.

Drawn by M.M.	Checked by P.D.	Client PIC Homes
Scale 1:10 @ A1	Date April 2023	Drawing Number EBC01070-100-2-PLT8
		Rev. P2