
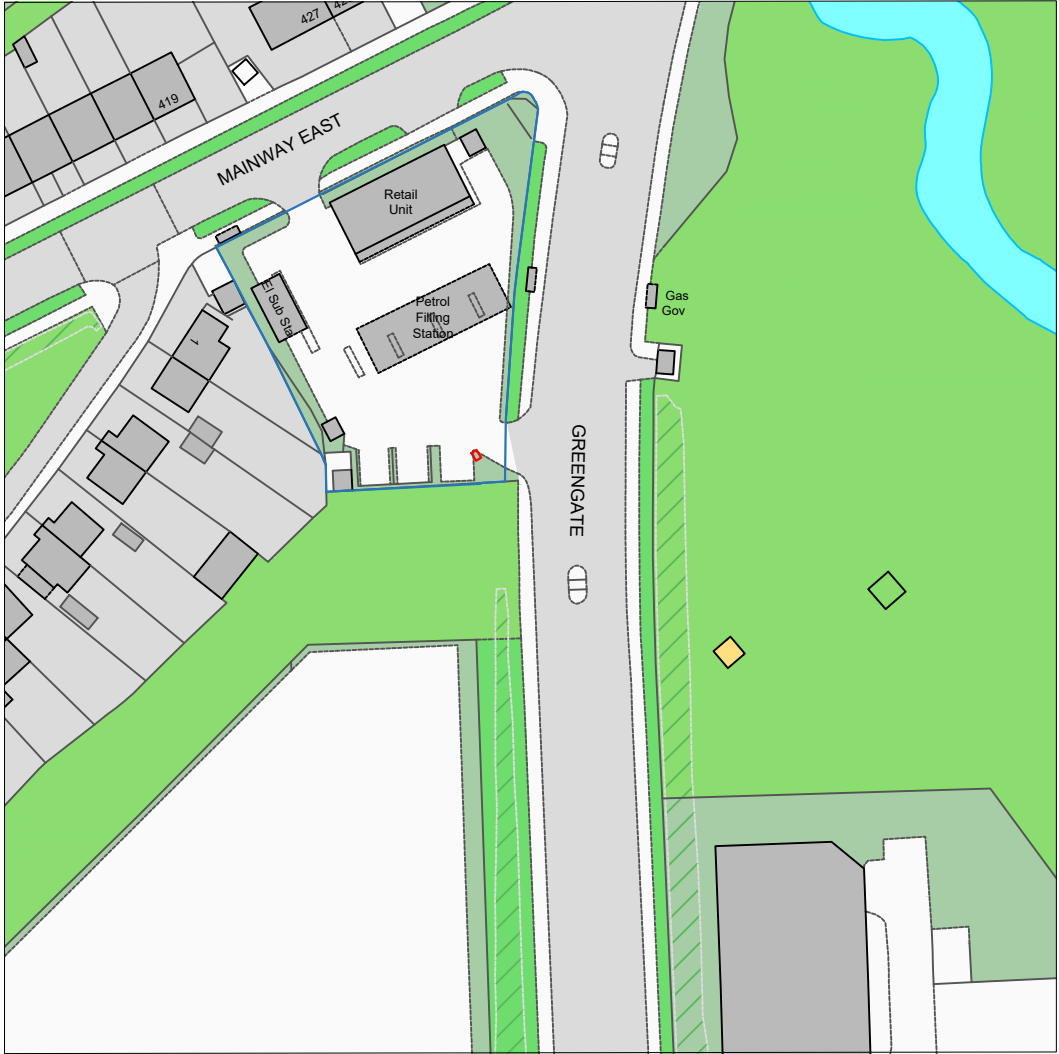


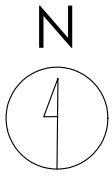

Crown copyright and database rights (2024) OS (100063368)

Title
Site Location Plan

Address
Greengate, Middleton, M24 1RD

Client

Job No.
23910
FS352


Issued
02/09/24

Scale
1:1250 @ A3


Key

1.	Site Boundary
2.	Boundary of Petrol Filling Station

All information is to be checked on site for accuracy and fit. Only drawings with WD status with the most recent revision are to be used for construction.

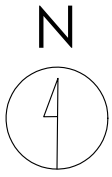

Crown copyright and database rights (2024) OS (100063368)

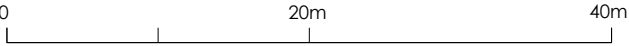

Title
Existing Site Plan

Address
Greengate, Middleton, M24 1RD

Client


Job No.
23910
FS352

Issued
02/09/24


Scale
1:500 @ A3

- Key**
- 1. Site Boundary
 - 2. Elevation Line
 - 3. Boundary of Petrol Filling Station

All information is to be checked on site for accuracy and fit. Only drawings with WD status with the most recent revision are to be used for construction.

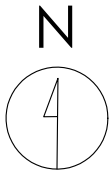

Crown copyright and database rights (2024) OS (100063368)

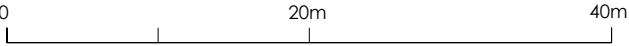

Title
Proposed Site Plan

Address
Greengate, Middleton, M24 1RD

Client



Job No.
23910
FS352

Issued
02/09/24


Scale
1:500 @ A3

- Key**
- 1. Site Boundary
 - 2. Proposed Digital Display
 - 3. Elevation Line
 - 4. Boundary of Petrol Filling Station

All information is to be checked on site for accuracy and fit. Only drawings with WD status with the most recent revision are to be used for construction.

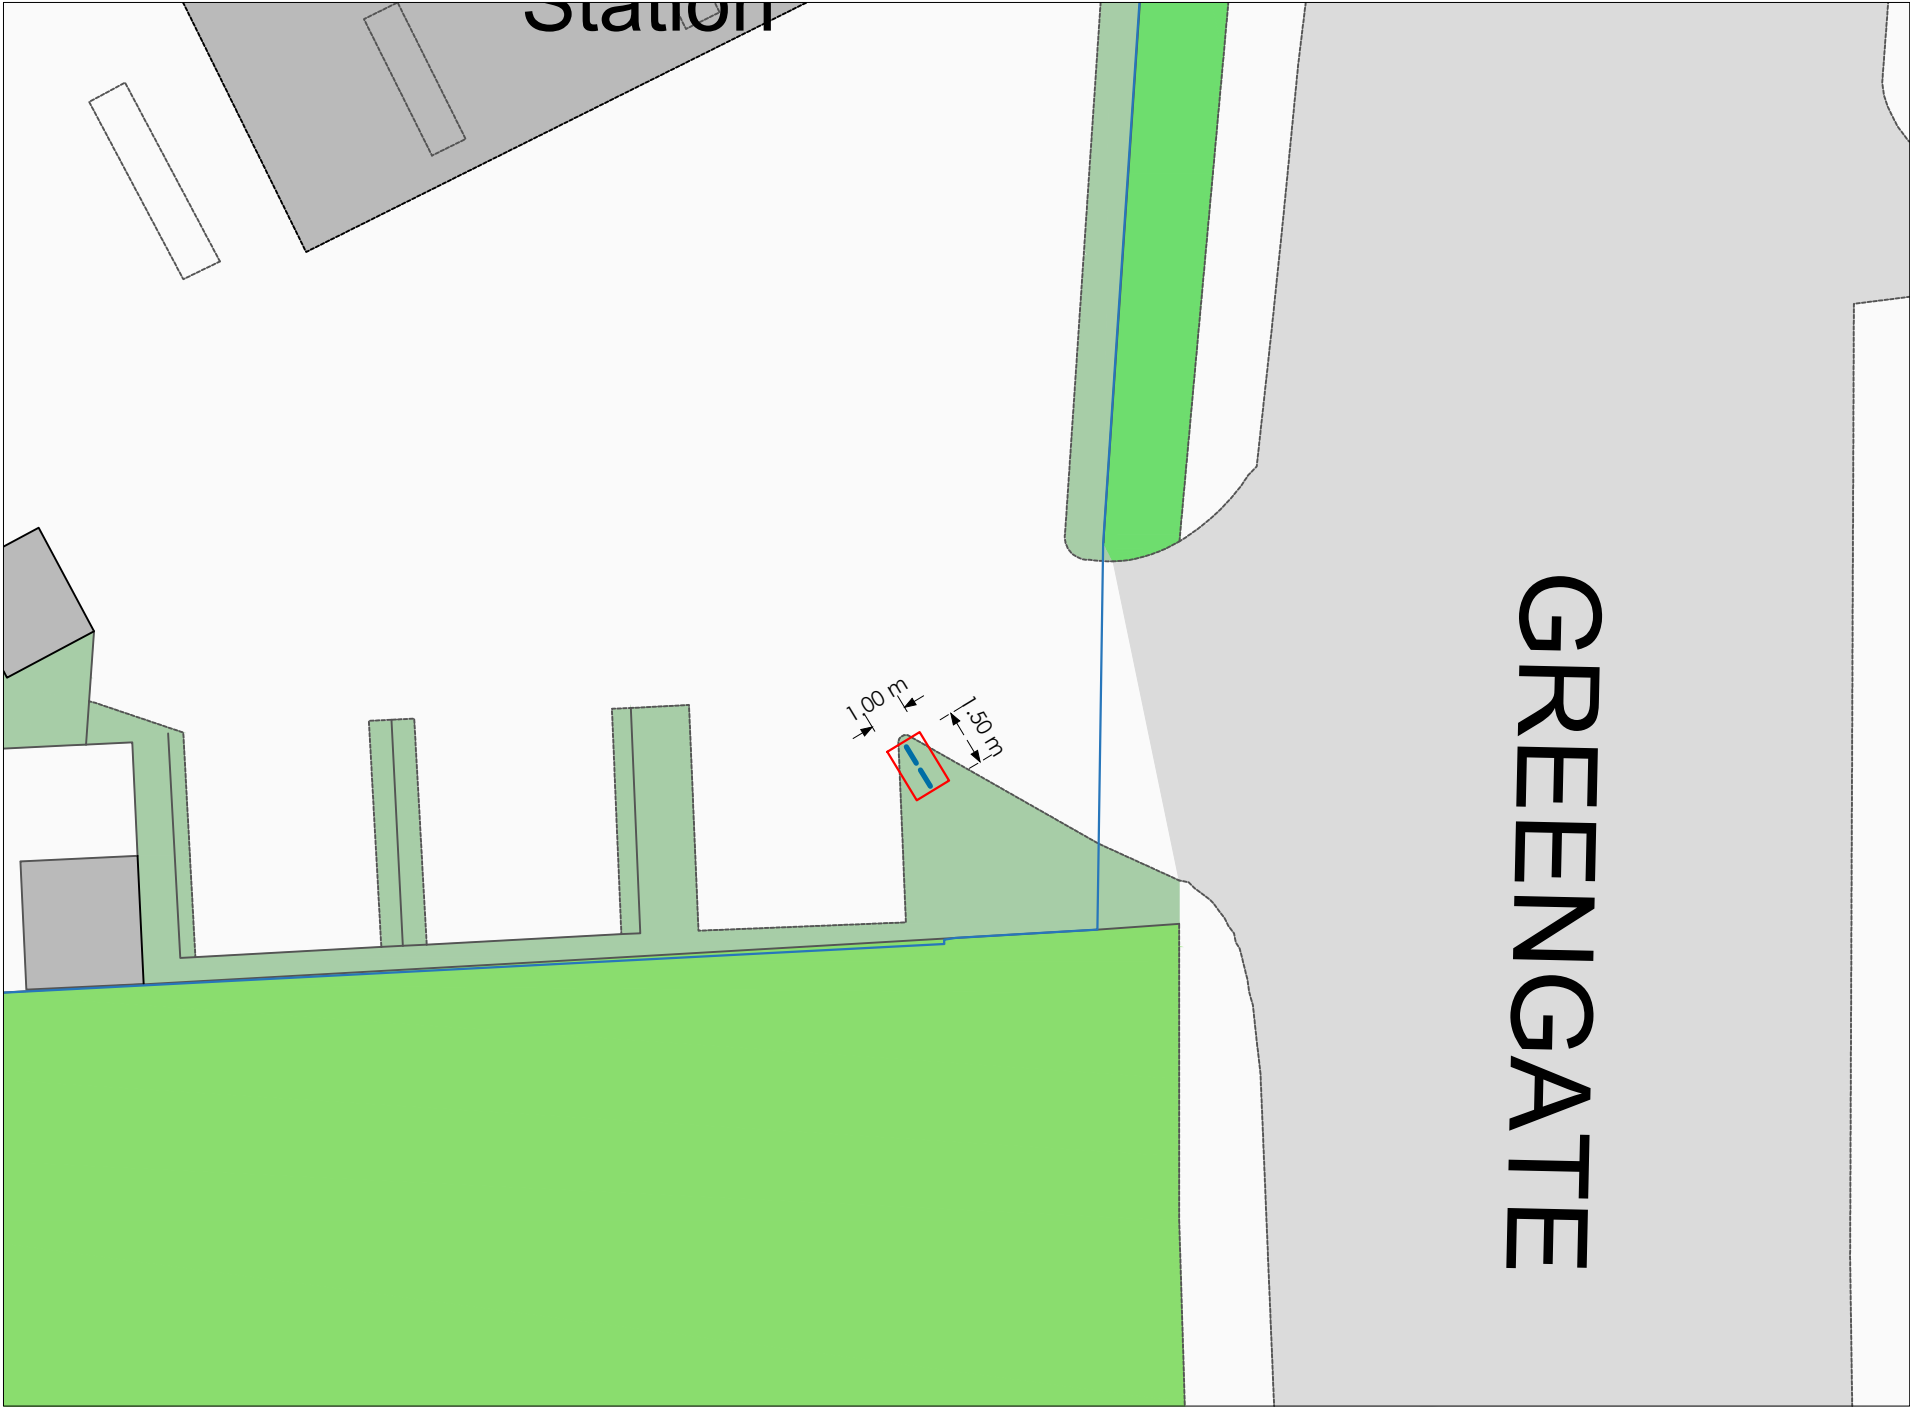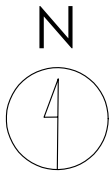

Crown copyright and database rights (2024) OS (100063368)

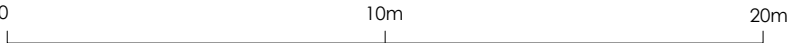

Title
Proposed Site Plan

Address
Greengate, Middleton, M24 1RD

Client

Job No.
23910
FS352

Issued
02/09/24

Scale
1:200 @ A3

- Key**
- 1. Site Boundary
 - 2. Proposed Digital Display
 - 3. Boundary of Petrol Filling Station


All information is to be checked on site for accuracy and fit. Only drawings with WD status with the most recent revision are to be used for construction.



Existing



Proposed

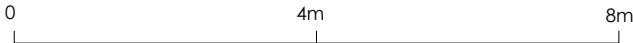

Title
Existing and Proposed Elevations

Address
Greengate, Middleton, M24 1RD


Client

Job No.
23910
FS352
Scale
1:100 @ A3

Issued
02/09/24

Key
1. Proposed Digital Display

All information is to be checked on site for accuracy and fit. Only drawings with WD status with the most recent revision are to be used for construction.

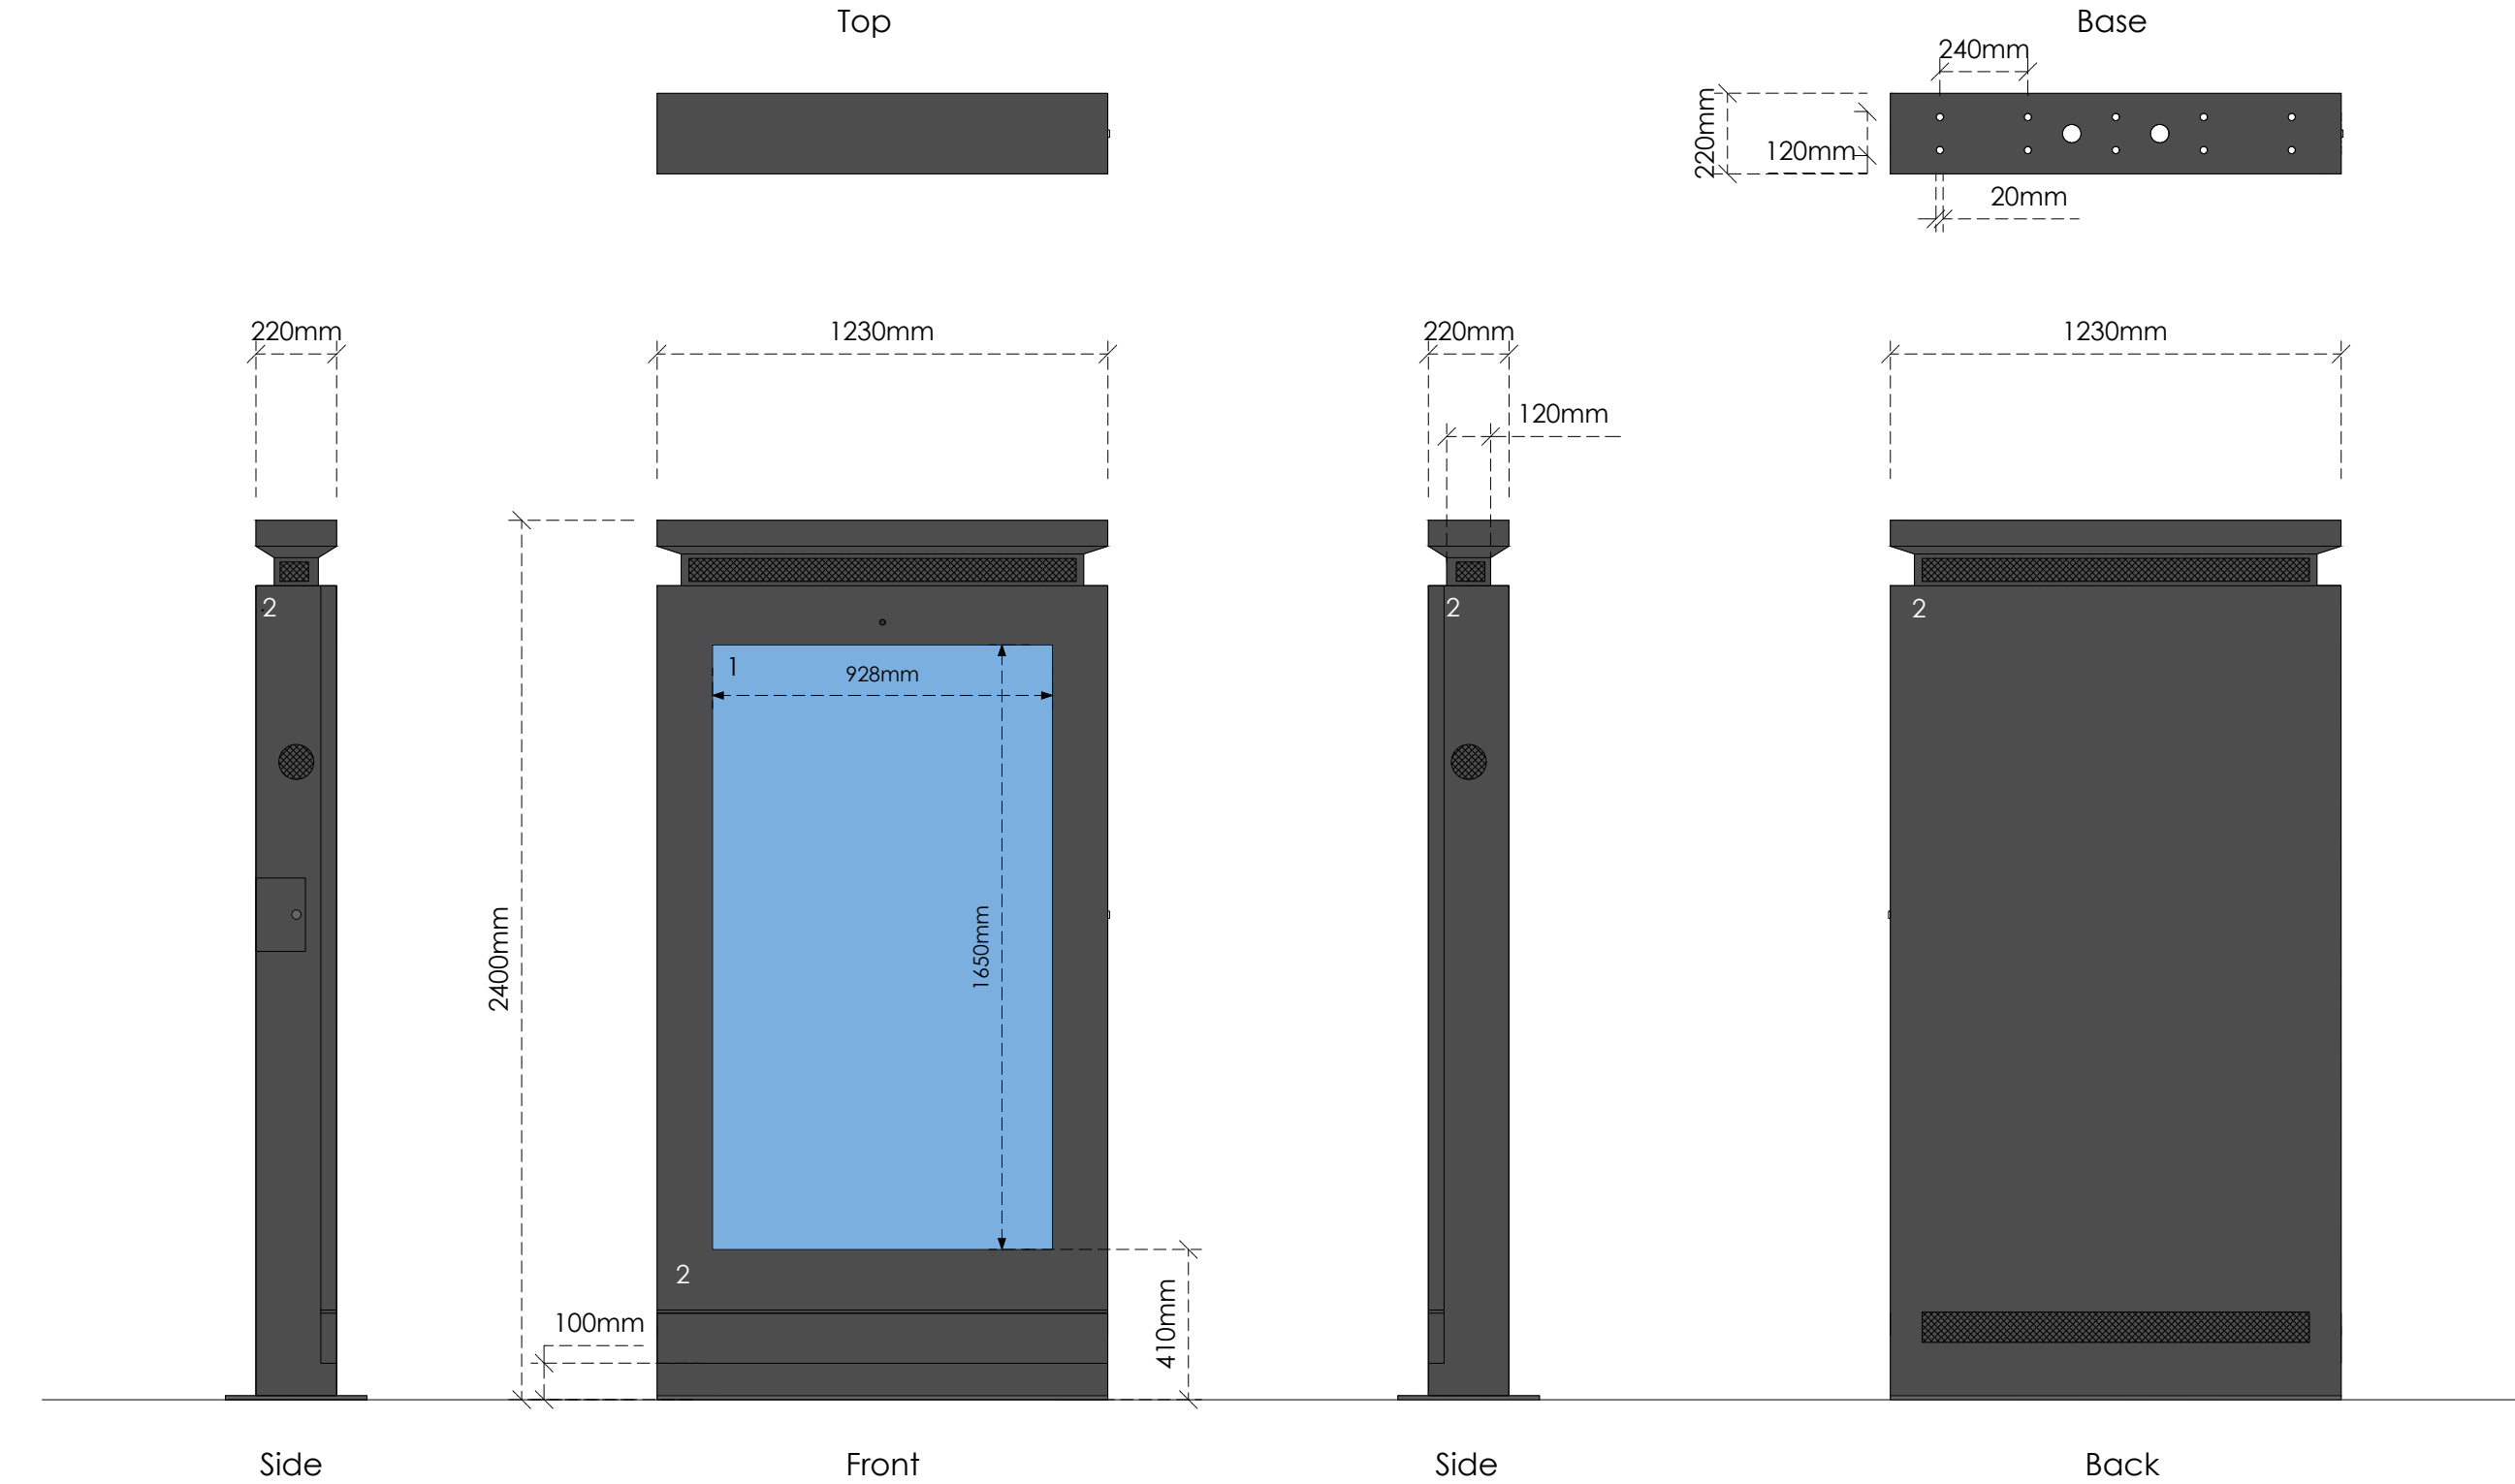

Title
Specification

Address
Greengate, Middleton, M24 1RD

Client


Job No.
23910
FS352

Issued
02/09/24

Scale
1:20 @ A3

- Key**
1. Digital Display
 2. Zinc Powder and Fine Grain Powder Coated Galvanized Steel in Black (RAL 9005)

All information is to be checked on site for accuracy and fit. Only drawings with WD status with the most recent revision are to be used for construction.

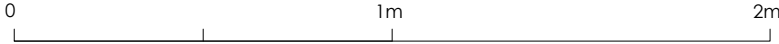



BEFORE



AFTER

Title
CGI

Address
Greengate, Middleton, M24 1RD

Client

Job No.	Issued
23910	02/09/24
FS352	
Scale	
NTS	

Key

All information is to be checked on site for accuracy and fit. Only drawings with WD status with the most recent revision are to be used for construction.